

GENERAL NOTES


1. ALL DIMENSIONS ARE IN MILLIMETRES UNLESS NOTED OTHERWISE.
2. DO NOT SCALE FROM THE DRAWINGS OR THE COMPUTER DIGITAL DATA, ONLY FIGURED DIMENSIONS ARE TO BE USED.

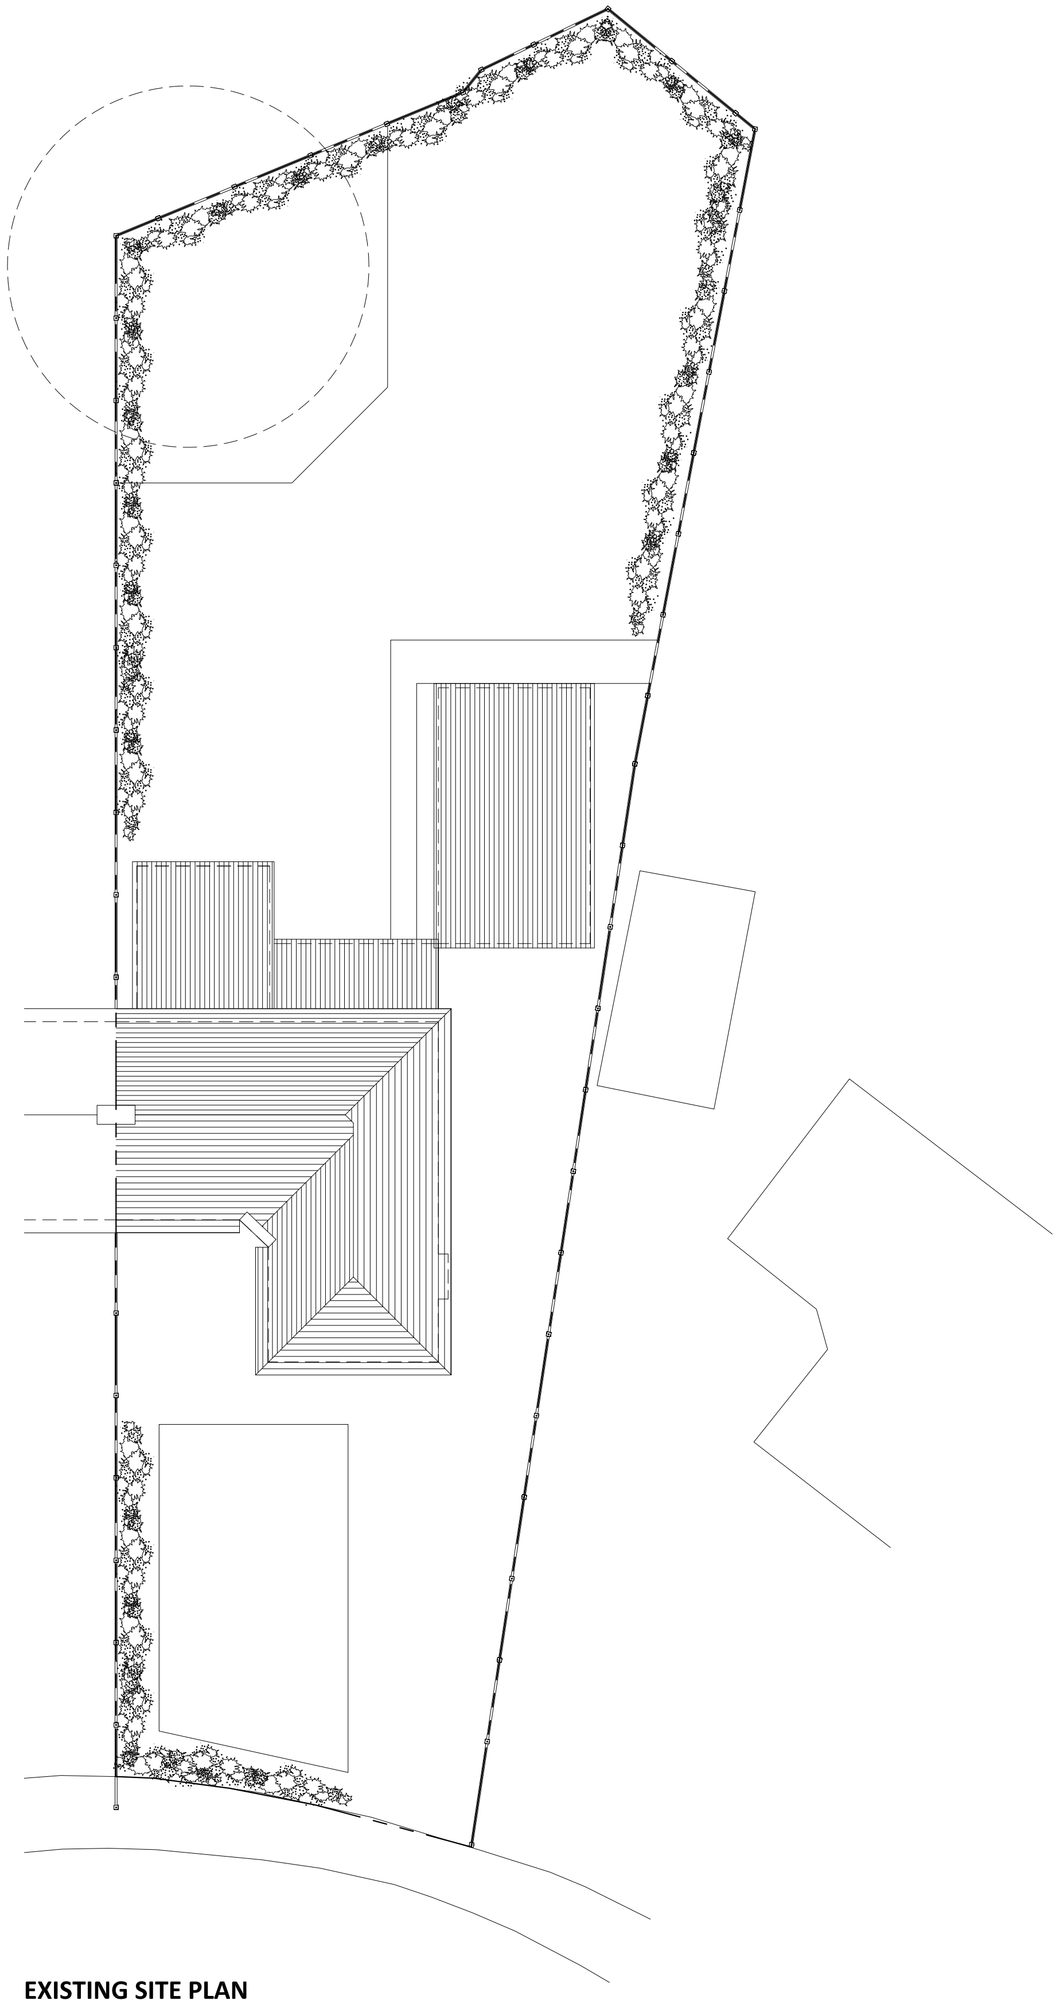


EXISTING SITE PLAN
SCALE 1:100

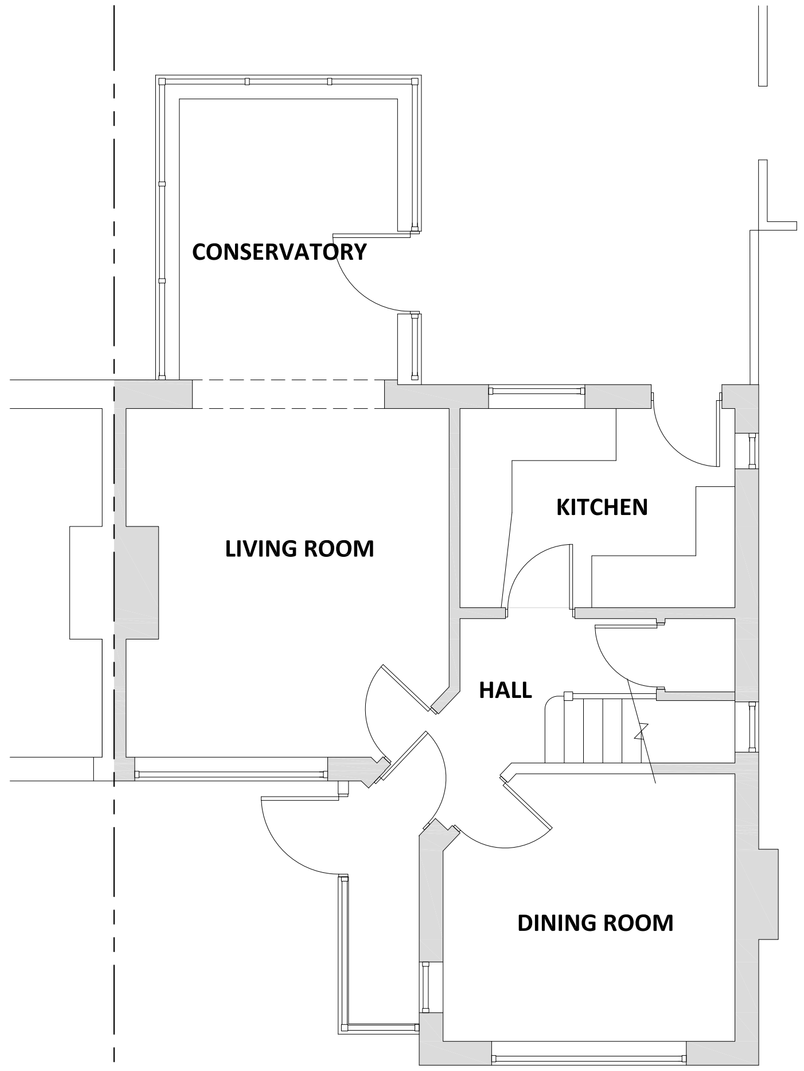

EXISTING GROUND FLOOR PLAN
SCALE 1:50

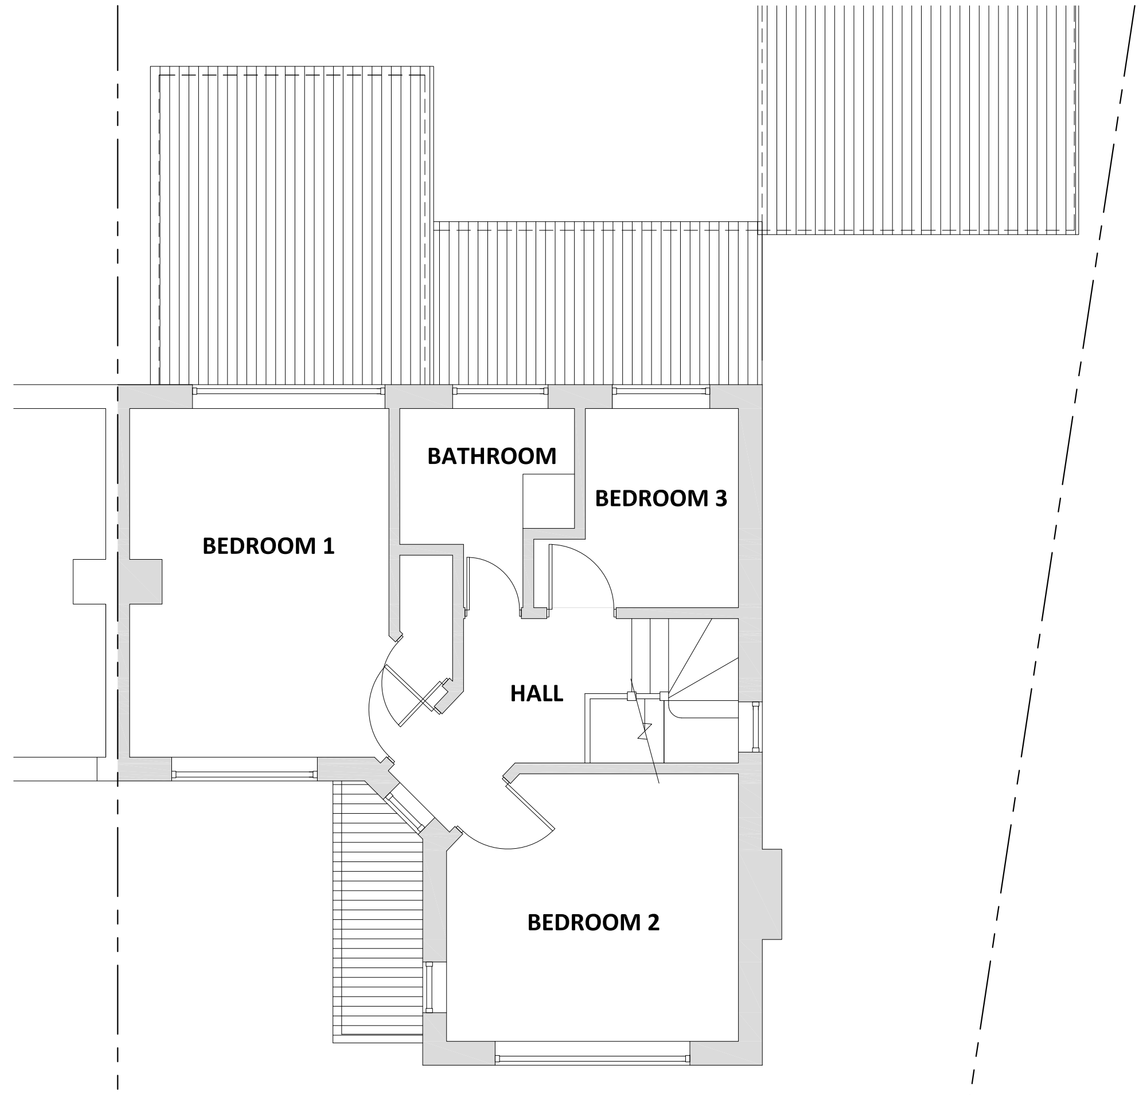

EXISTING FIRST FLOOR PLAN
SCALE 1:50

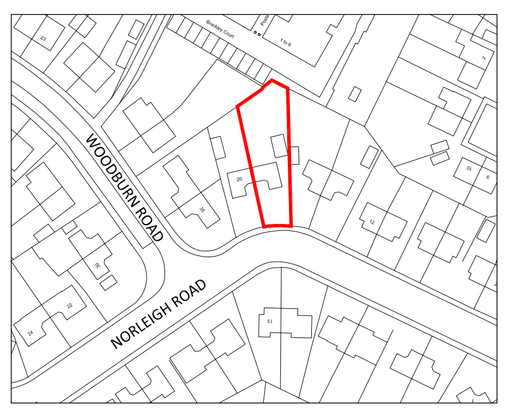

OS LOCATION PLAN
SCALE 1:1250

REV	REVISION DESCRIPTION	BY	DATE	CHECKED
O	ISSUED FOR PLANNING	CB	18.05.14	CB

18 NORLEIGH RD, NORTHENDEN
MANCHESTER, M22 4AZ

TWO STOREY EXTENSION
EXISTING LOCATION PLAN,
SITE PLAN & FLOOR PLANS

Status
PLANNING

Project No.	Series Code	Drawing No.	Revision
1183	00	001	-

Scale	Size	Drawn	Date	Checked	Passed
1:50	A1	CB	MAY 14	CB	CB