
notes

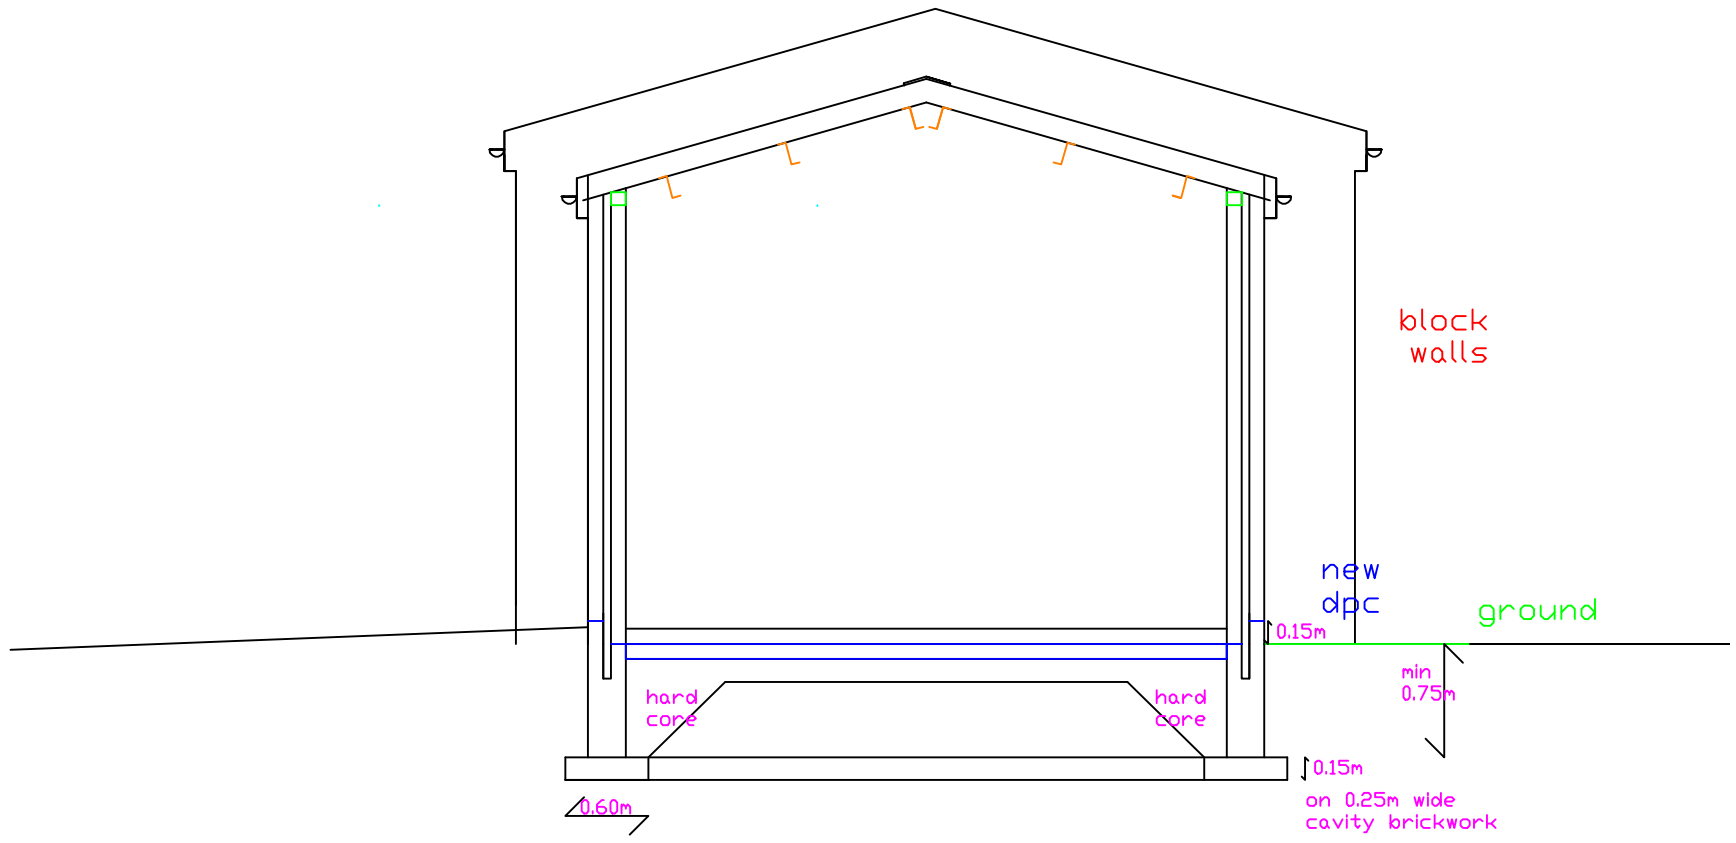

PROPOSED SIECTION THROUGH
1:50

Date Rev | drawn: DRW

DO NOT SCALE OF THIS DRAWING
TAKE ALL DIMENSIONS ON SITE
Please do not start any
works until all approvals
have been obtained.

client:
MARK SOWERBUTT,
MILLSTREAM ANIMAL
SHELTER ,
MILLSTREAM LANE,
CLAYTON BRIDGE
M40 1GT

drawing title:
PROPOSED ALTERATIONS
TO EXISTING FACILITIES
STORAGE AREA ,NEW
DISABLED TOILET, WASH
AREA AND COVERED BIN
STORE AREA

project:
MANCHESTER CITY COUNCIL
PLANNING AND
BUILDING CONTROL
APPLICATIONS

PLANS DRAWN
tel.no
07952934281
07856609593
email
Bawinterbottom
@aol.com
www.plansdrawn.org

date:
MAY. 2014

project no.	drg. no.	rev.
ML01	3	