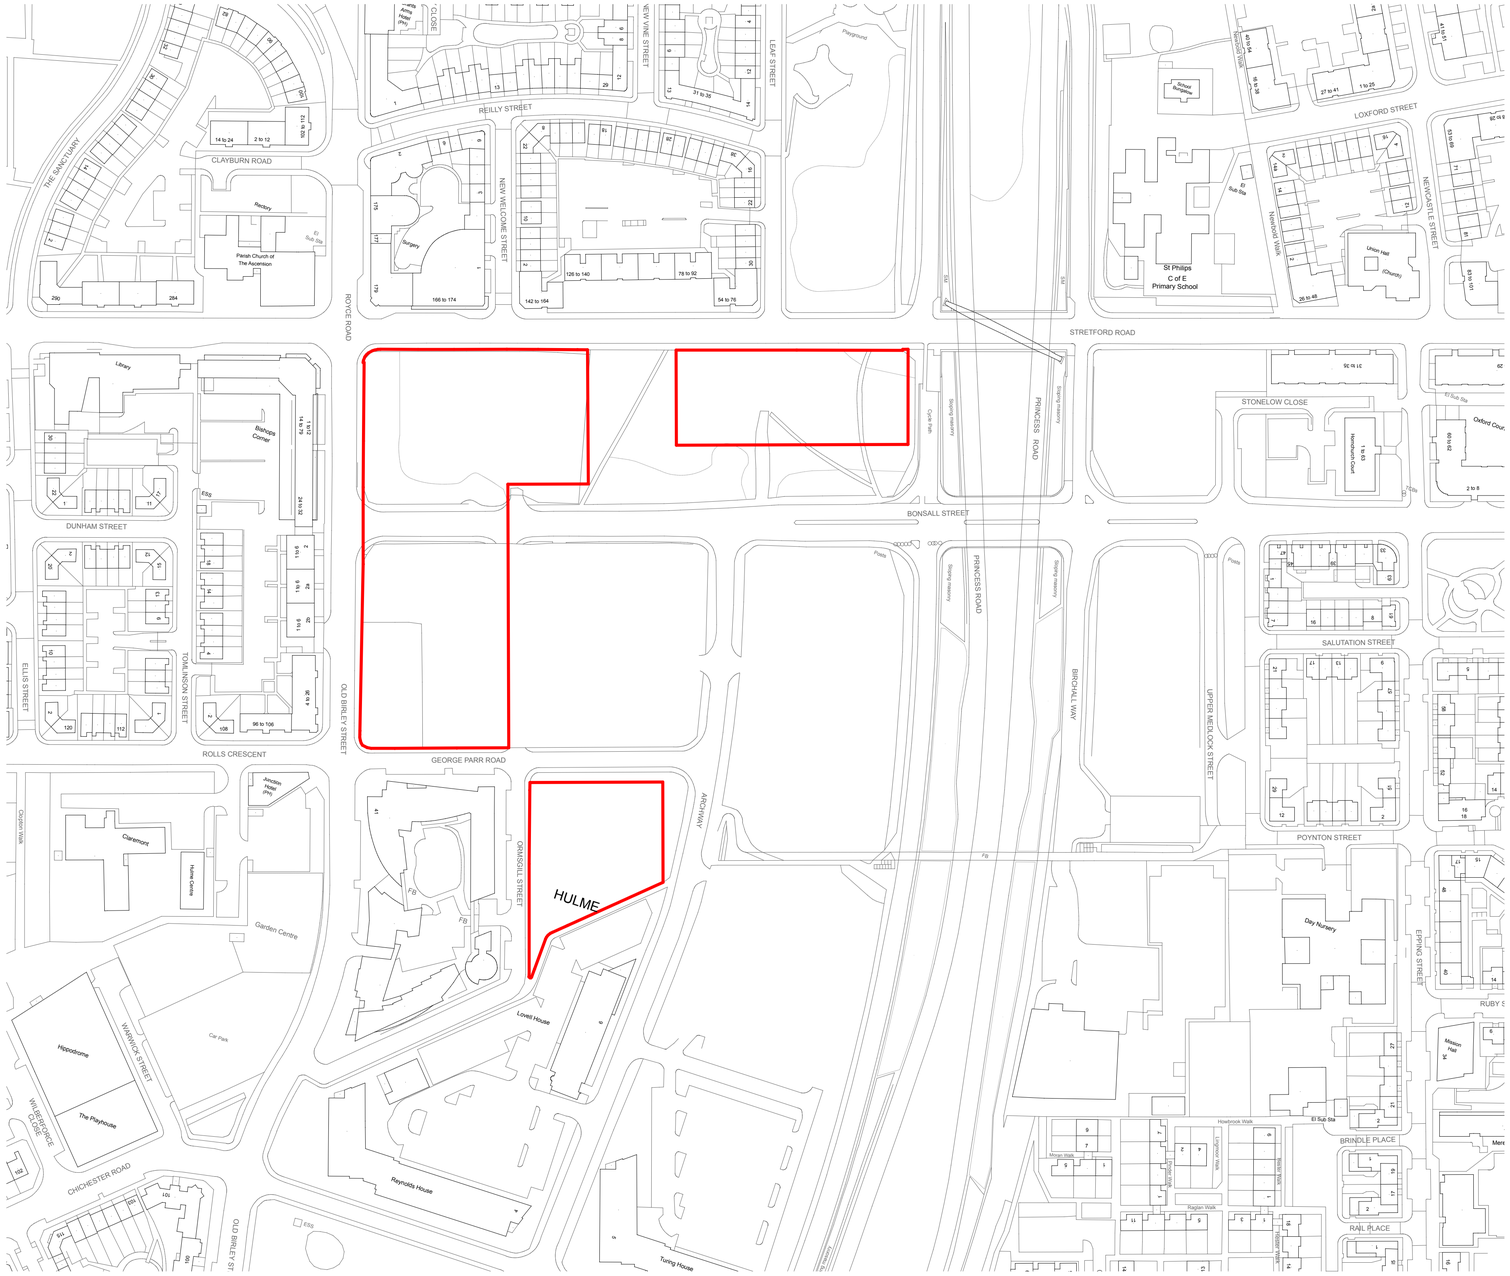

This drawing is the property of GWP Architecture. Copyright is reserved by them and the drawing is issued on the condition that it is not copied, reproduced, retained, or disclosed to any unauthorised person, either wholly or in part, without the consent in writing of GWP Architecture.

All drawings and specifications should be read in conjunction with the project health and safety plan, any possible conflicts should be presented to the Planning Coordinator.

All work to be carried out in accordance with current Building Regulations.

Contractors must verify all dimensions at the job before commencing any work or making shop drawings.

Written dimensions should be taken.

Do not scale off drawing.

Do not take digital dimensions from this drawing.

Any discrepancies to be reported to the Architect.

NOTES

GBBS Site Boundary

S278 Works excluded

Drawing Formerly A-GWP-286.1212.(PA).10

REVISIONS

Rev		Dr	Ch	Date
1	First Issue	EC	RT	06.03.13
2	Notes added, redline amended	EC	RT	11.03.13

DRAWING ORIGINATOR

architecture
chartered architects
interior designers
space planners
project managers
landscape architects
gwp.
Bracken House
1 Lidgett Lane
Leeds
LS8 1PQ
01132 666044
01132 681859 (f)
architecture@gwp-arch.com
www.gwp-arch.com

Birley Fields Campus
Student Residential

Manchester Metropolitan University

CLIENT

BUILDING SOLUTIONS

DRAWING DESCRIPTION

Site Location Plan

teamwork://GWP BIMServer/MMU Site Plan 04.12.12

SCALE	1:1250@ A1	**DRAWN BY**	TA
DATE	March 2013	**CHECKED**	RT

DRAWING NUMBER

No: A-GWP-286.1212.(00).01 Rev: .02

DRAWING STATUS

INFORMATION		TENDER		CONTRACT CONSTRUCTION	X

NORTH

0 10 20 30 40 50 60 70 80 90 100