



A connect proposed ducts into existing services chamber

B mark and number cobbles

remove cobbles

retain and replace in same position following trenching works

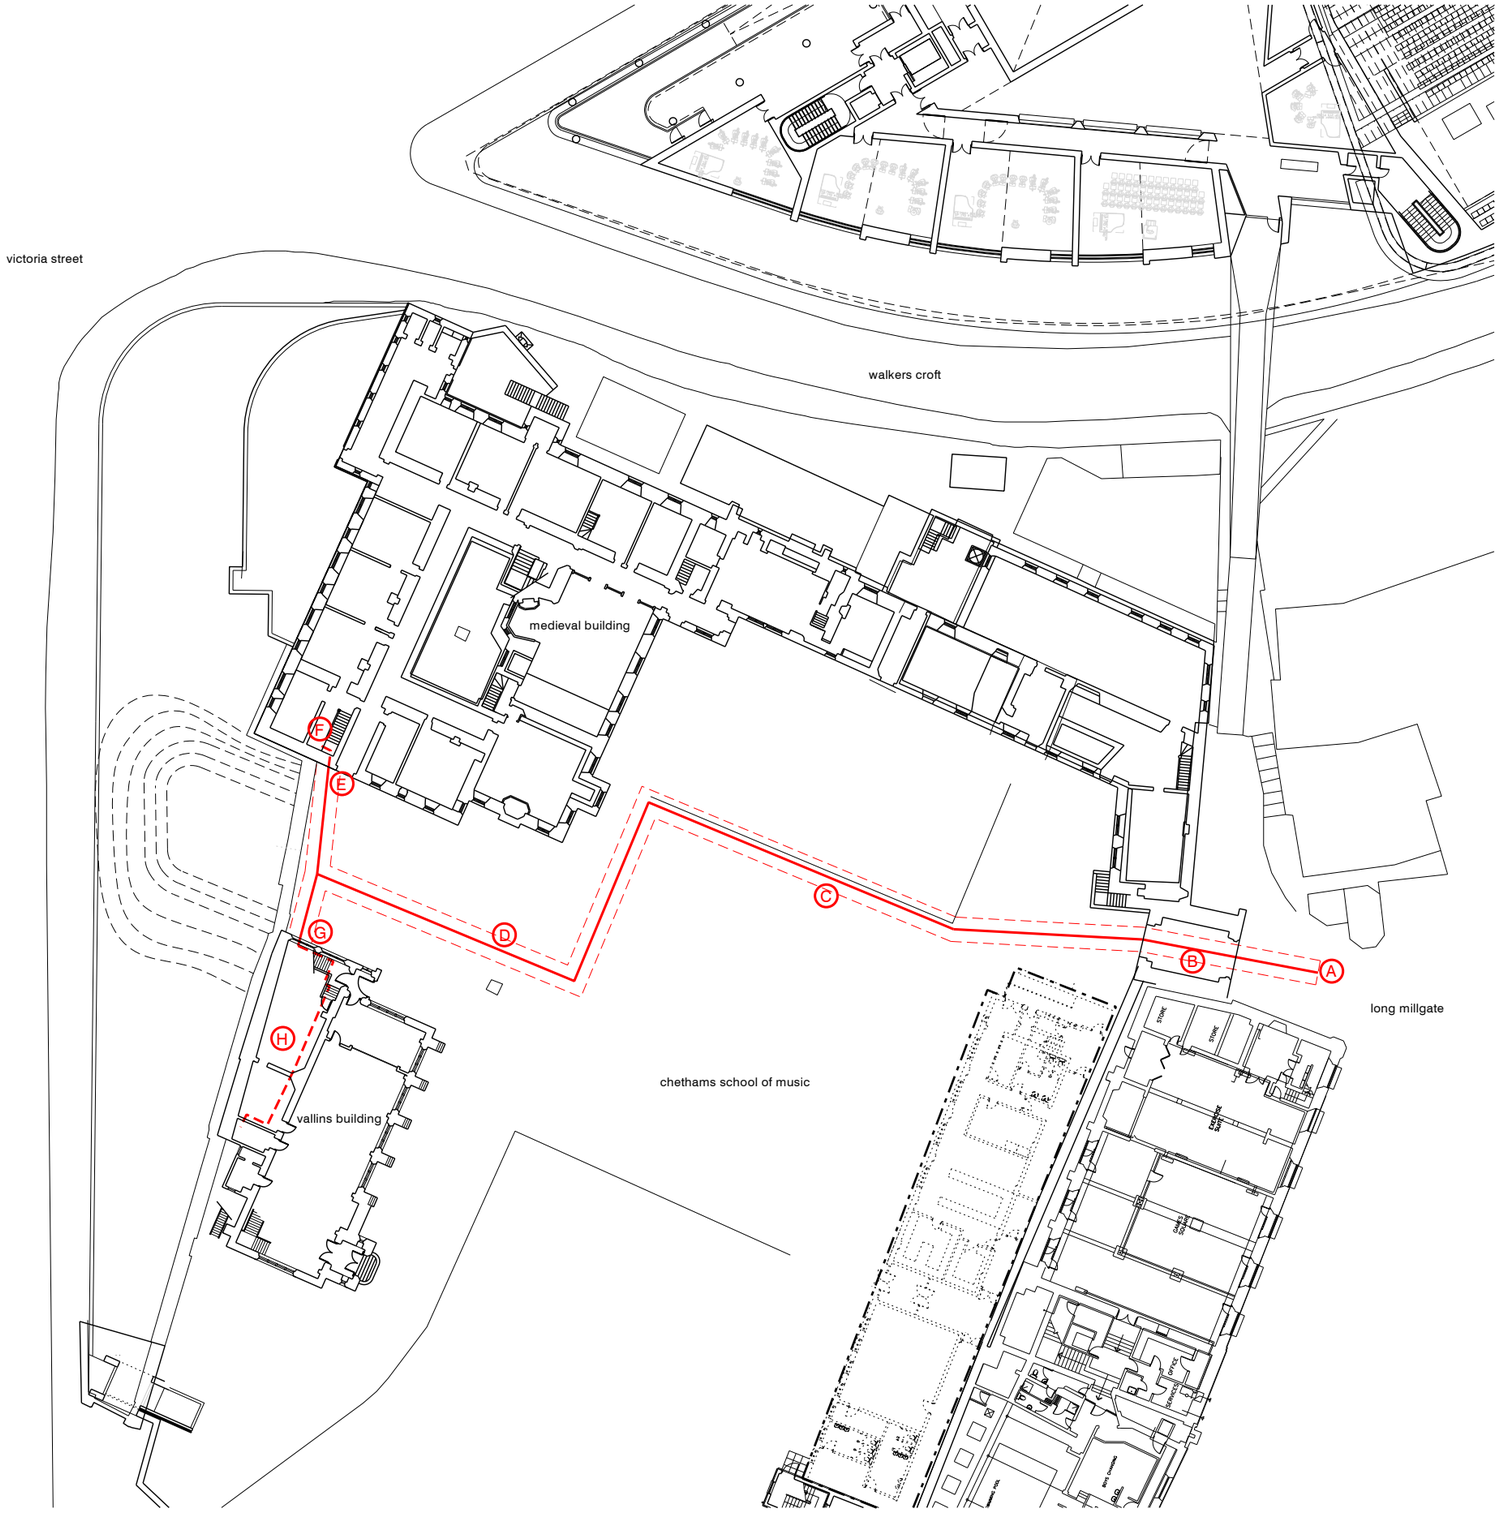

C relay tarmac and make good following trenching works

follow line of recently disturbed ground adjacent low garden wall to avoid any hidden archaeology

county archaeologist to have watching brief during excavation works



D remove small cobbles
retain and replace to match existing following trenching works

G enter vallins building underground in order not to disturb external appearance

H internal route to be agreed on site with conservation officer



E enter medieval building underground in order not to disturb external appearance

F internal route to rise to existing ditribution board in existing services room under stairs

revision:	date:	note:
P01	20140107	preliminary first issue

red line indicates centreline of duct route

red dotted line indicates extent of excavation 750mm deep maximum

project
palatine landscaping (chetham's school of music)

job no.
7299

title
proposed works plan

scale
1:500 @ A3

drawing no.
al(05)0002

stephenson : ISA
STUDIO
architects planners interiors

3 riverside mews
4 commercial street
manchester, M15 4RQ
www.stephenson-isa-studio.com
mail@stephenson-isa-studio.com
t +44 (0)161 832 0244

© stephenson:ISA STUDIO ltd. do not scale from this drawing