

CONTRASTING SOCKETS, SWITCHES, SPURS ETC.

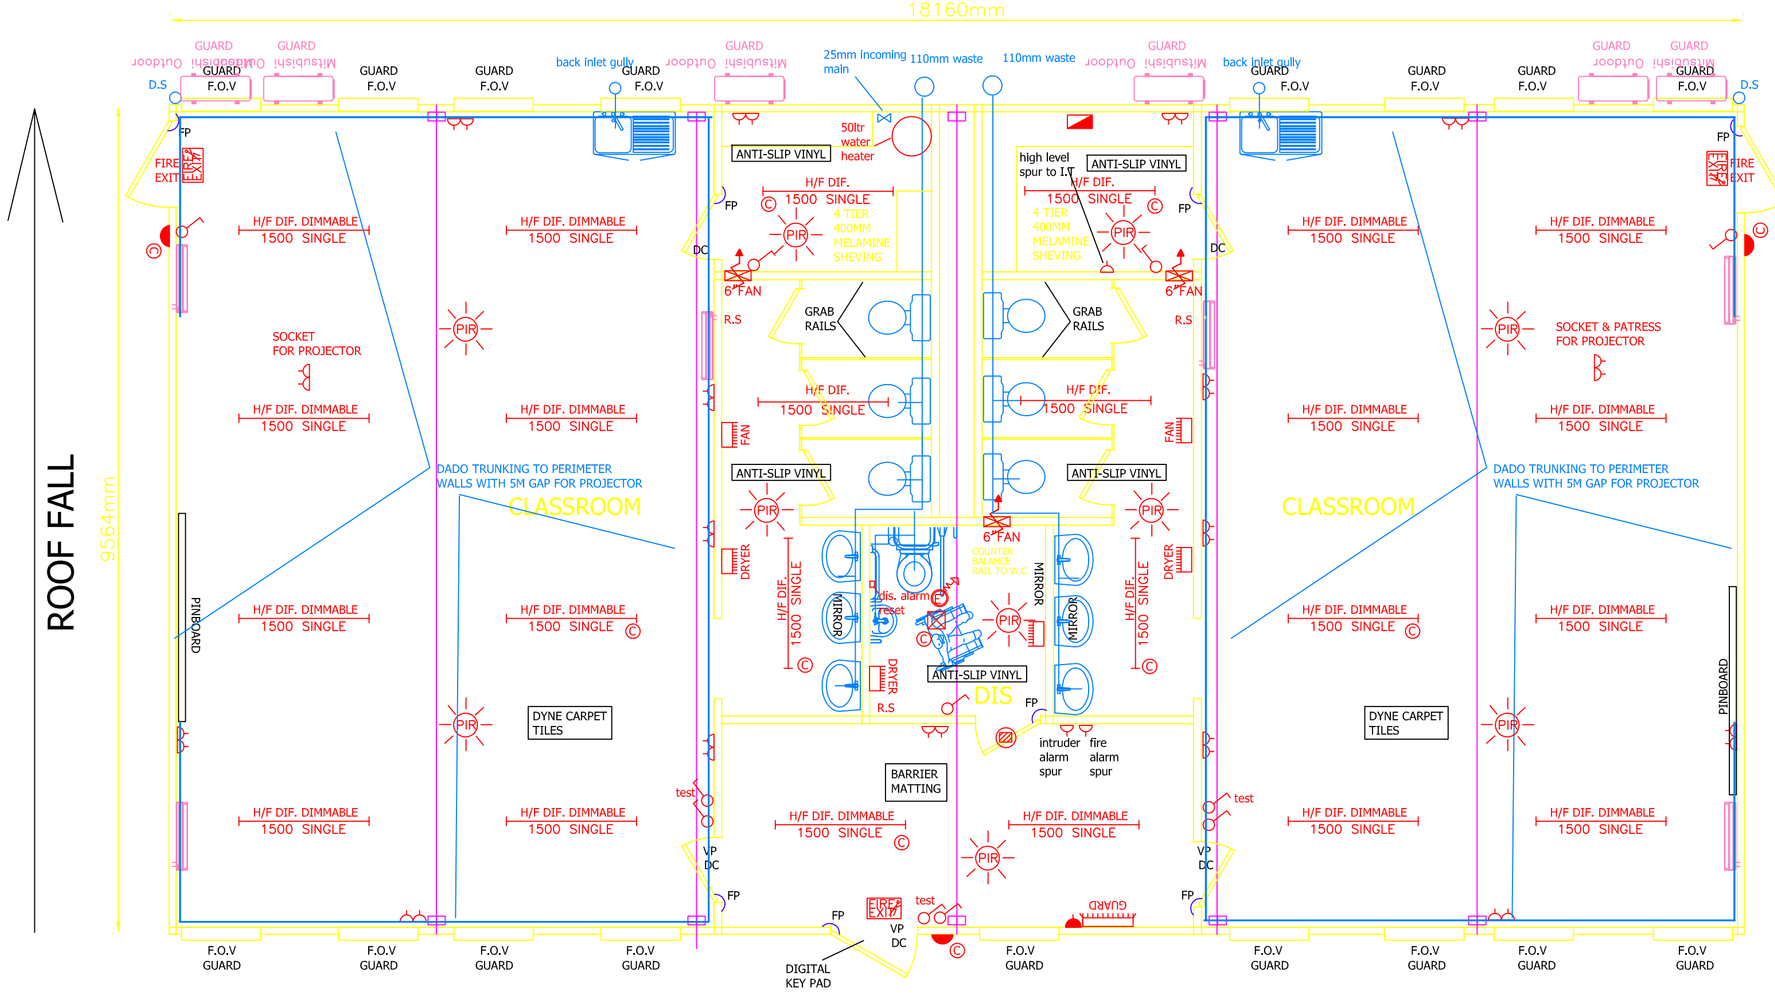

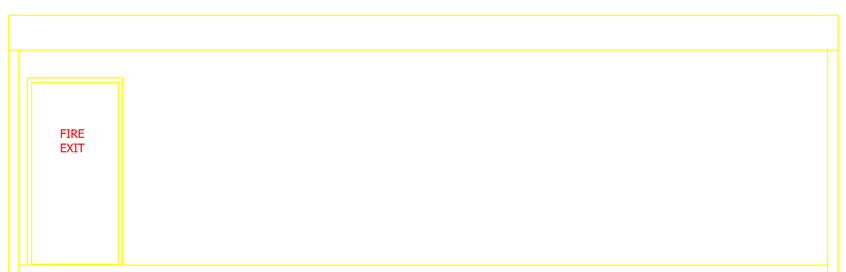



18M X 9.6M INTERNAL COLUMN MODULAR BUILDING
COMPRISING OF:-
2 - 9.6M X 3M END SECTIONS
4 - 9.6M X 3M MIDDLE SECTIONS
EXTERIOR - IVORY PLASTISOL STEEL BODY, CORNER POSTS AND SKIRTING, MERLIN GREY EXTERNAL DOOR AND ROOF FASCIA
INTERIOR - WHITE VINYL FACED PLASTERBOARD TO WALLS AND CEILING
INTERNAL HEADROOM 2.4M
EXTERNAL DOORS
1 - STEEL LINED ENTRANCE DOOR C/W VISION PANEL AND DOOR CLOSER
2 - STEEL LINED FIRE EXIT DOORS C/W CRASH BAR AND SIGNS
- FINGER PROTECTORS
INTERNAL DOORS
7 - FD30 INTERNAL ASH DOORSETS
(2) VISION PANELS
(6) DOOR CLOSERS
(1) INDICTOR BOLT
- FINGER PROTECTORS TO ALL DOORS
17 - 914 X 1067 WHITE UPVC DOUBLE GLAZED WINDOWS C/W F.O.V AND PILKINGTON 'K' GLASS
17 - MESH GUARDS
PARTITIONING
- 39M
ELECTRICS
- MAINS BOARD
26 - SINGLE 1500 HIGH FREQUENCY FLUORESCENT LIGHTS C/W DIFFUSERS
(7) TO BE COMBINED EMERGENCY TYPE
(16) TO BE DIMMABLE
4 - DAYLIGHT SENSORS
1 - INTERNAL COMBINED EMERGENCY BULKHEAD LIGHT
3 - EXTERNAL COMBINED EMERGENCY BULKHEAD LIGHTS
3 - 3HR MAINTAINED EMERGENCY LIGHTS C/W RUNNING MAN LEGEND
- EMERGENCY LIGHT TEST KEY SWITCHES
- LIGHT SWITCHES TO SUIT
2 - WALL MOUNTED CONVECTOR HEATERS C/W GUARDS
6 - SRK20 MITSUBISHI HEAT/COOL UNITS C/W GUARDS
15 - TWIN SOCKETS
3 - HIGH LEVEL FAN HEATERS
1 - 50LTR WATER HEATER
3 - 6" EXTRACTOR FANS
1 - DISABLED TOILET ALARM CALL SYSTEM
PLUMBING AND BATHROOM FITTINGS
1 - DOC 'M' PACK DISABLED TOILET PACKAGE
2 - AMBULANT W.C'S IN TOILET CUBICALS
2 - CHILDRENS WASH HAND BASIN C/W HOT AND COLD TAP TEMPERATURE CONTROLLED NON-CONCUSSIVE TAPS
2 - VANITY UNITS
4 - 450MM X 600 WALL MIRRORS
1 - 600MM X 1000MM WALL MIRROR
2 - 1000 X 600 SINK UNITS ADULT HEIGHT C/W HOT AND COLD TAP
- 2M WORKTOP
FLOOR COVERING
- APPROX. 47M2 ANTI-SLIP VINYL FLOORCOVERING
- APPROX. 125M2 STANDARD CARPET
SUNDRIES
- PERIMETER BASE SKIRT
- L2A COMPLIANCE CHECK

Legend:

Proposed Layout Plan & Elevations
Scale 1:50

Rev	Description	By	Date
A	Additional elevations inlcuded	JK	08/05/14

Capital Programme Division
Corporate Technical Services
4th floor , Heron House
47 Lloyd St, Manchester
M2 5LE
Tel: 0161 219 6500
FAX: 0161 219 6501

JOB TITLE	DRAWING TITLE
Briscoe Lane Pri Sch Temporary Classroom Unit	Proposed Layout Plan
JOB NO.	DRAWING NO.
ED42327	P02

DATE	SCALE	DRAWN	REVISION
May 2014	Noted @ A1	JK	A

MANCHESTER CITY COUNCIL