1. INTERNAL SECTION OF STUDWORK IN 50X50 S/W CARCASS AT 600MM CENTRES BOARDED ON INSIDE IN 12MM EXTERIOR GRADE PLY PRE-PAINTED IN BLACK EXTERIOR PAINT. TO HAVE 50MM KINGSPAN INSULATION BETWEEN. CARCASS. FINISH TO INTERIOR OF STAIRCASE TO BE RECLAIMED SECTIONS OF TIMBER BEER CRATES FIXED RANDOMLY TO WALL. ACOUSTIC SPACE BETWEEN EXTERNAL SECTION OF STUDWORK.

2. EXTERNAL SECTION OF STUDWORK IN 76X50 S/W CARCASS AT 600MM CENTRES BOARDED ON INSIDE IN 12MM EXTERIOR GRADE PLY PRE-PAINTED IN BLACK EXTERIOR PAINT. TO HAVE 75MM KINGSPAN INSULATION BETWEEN.CARCASS. OUTSIDE TO HAVE EXTERIOR GRADE 12MM PLYTO BE FINISHED WITH RANDOM RECLAIMED NARROW TIMBER STRIPS BETWEEN 25MM AND 75MM WIDTH SECRETPINNED AND BONDED TO PLY. 200MM DEEP MATCHING SKIRTING TO BASE FLUSH WITH LINE OF TIMBER. MIN 2 COATS OF MATT EXTERIOR GRADE VARNISH. .REFER CG-01-13

3. WINDOW DETAIL REFER CG-01-15

4. CONCRETE FLOOR PROVIDING LEVEL ACCESS TO REMAIN AS EXISTING AND BE MADE GOOD AS NECESSARY.

5. PLASTER BOARD CEILINGS WITH RECESSED GU10 DOWNLIGHTS AND 5W LED LAMPS.TO REMAIN AS EXISTING AND BE MADE GOOD WITH NEW PAINT FINISH IN EGGSHELL.

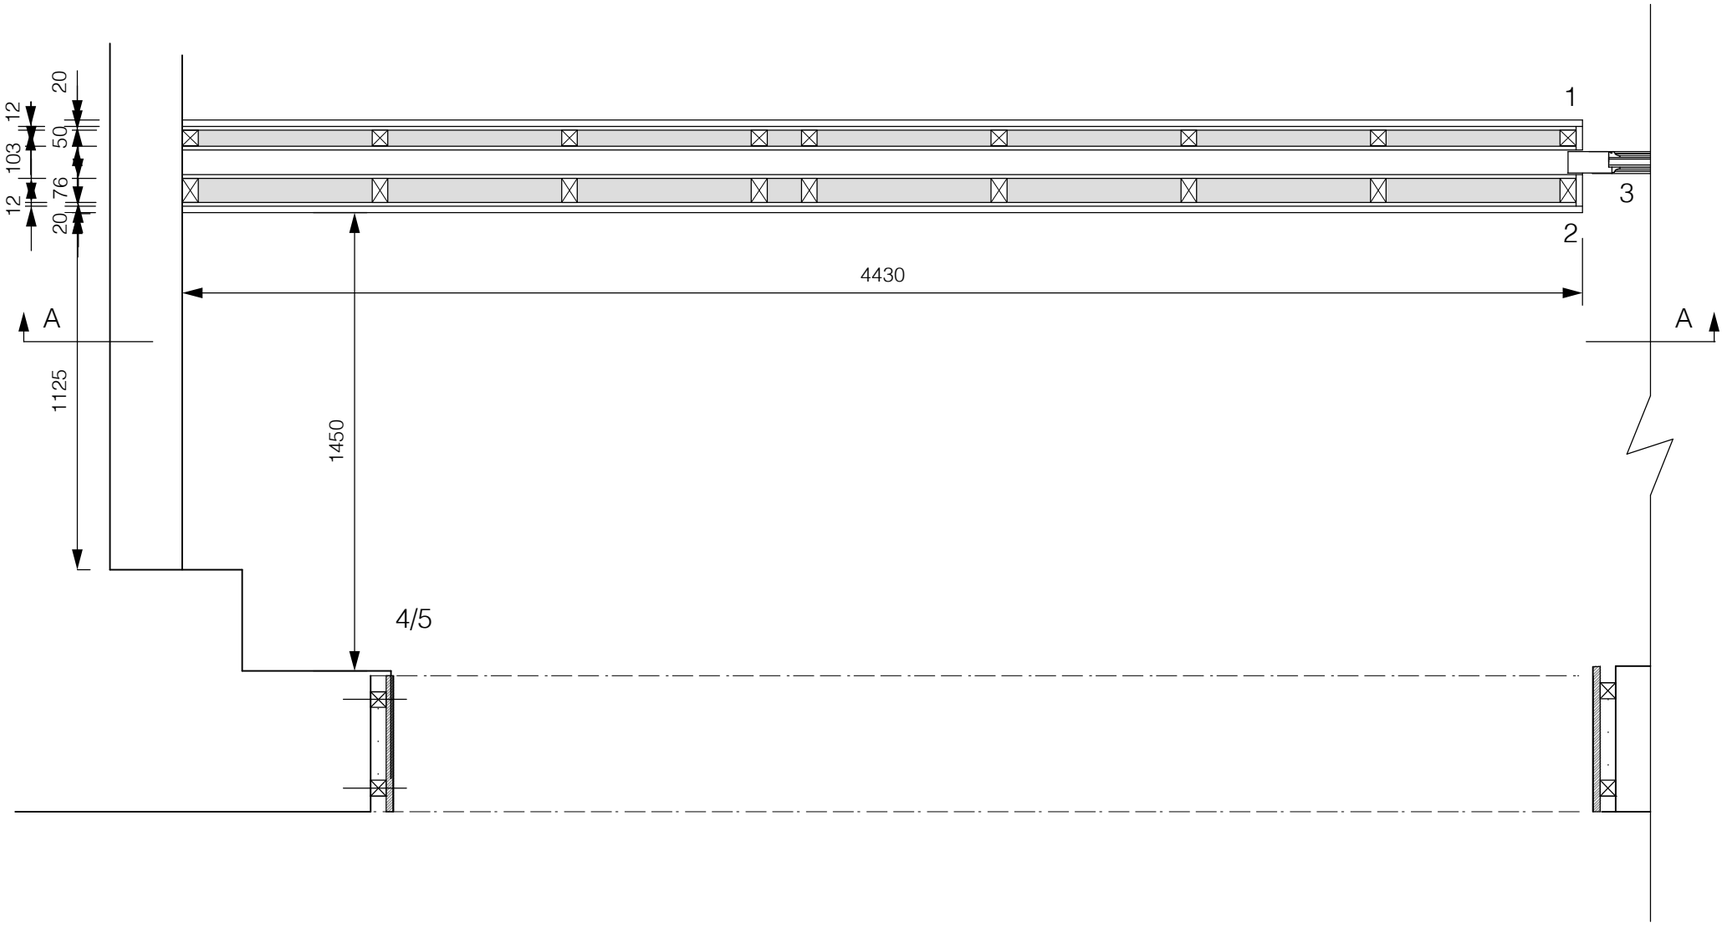

Paul Astill &Associates

Tel: 07956 922257.

www.astillassociates.com

Jacmar

C/O Quays Marina Office.
Dock 6.
Clippers Quay.
Salford.

M50 3XP.

Check all measurements prior to any works commencing, do not scale off drawing. This drawing remains the copyright of Paul Astill & Associates There must be no reproduction or works carried out without the owners written consent. Ensure all works comply with building regulations.

PROJECT	CANE & GRAIN, 49-51 THOMAS ST, MANCHESTER. M4 1NA.
CLIENT	CANE & GRAIN LTD
DATE	DECEMBER 2013
JOB NO	CG/1/2013
DRAWING NO	CG - 01 - 14
TITLE	GROUND FLOOR FACADE PLAN SECTION 1
SCALE	1 : 20 (AT A3)