
Do not scale. All dimensions to be checked on site prior to fabrication of components or execution of works. This drawing, the design and information contained within are Copyright of Gibson Architects Limited and must not be used or reproduced without express permission. Gibson Architects Limited shall not be liable if used or reproduced without authorisation.



Location Plan (1:1250)

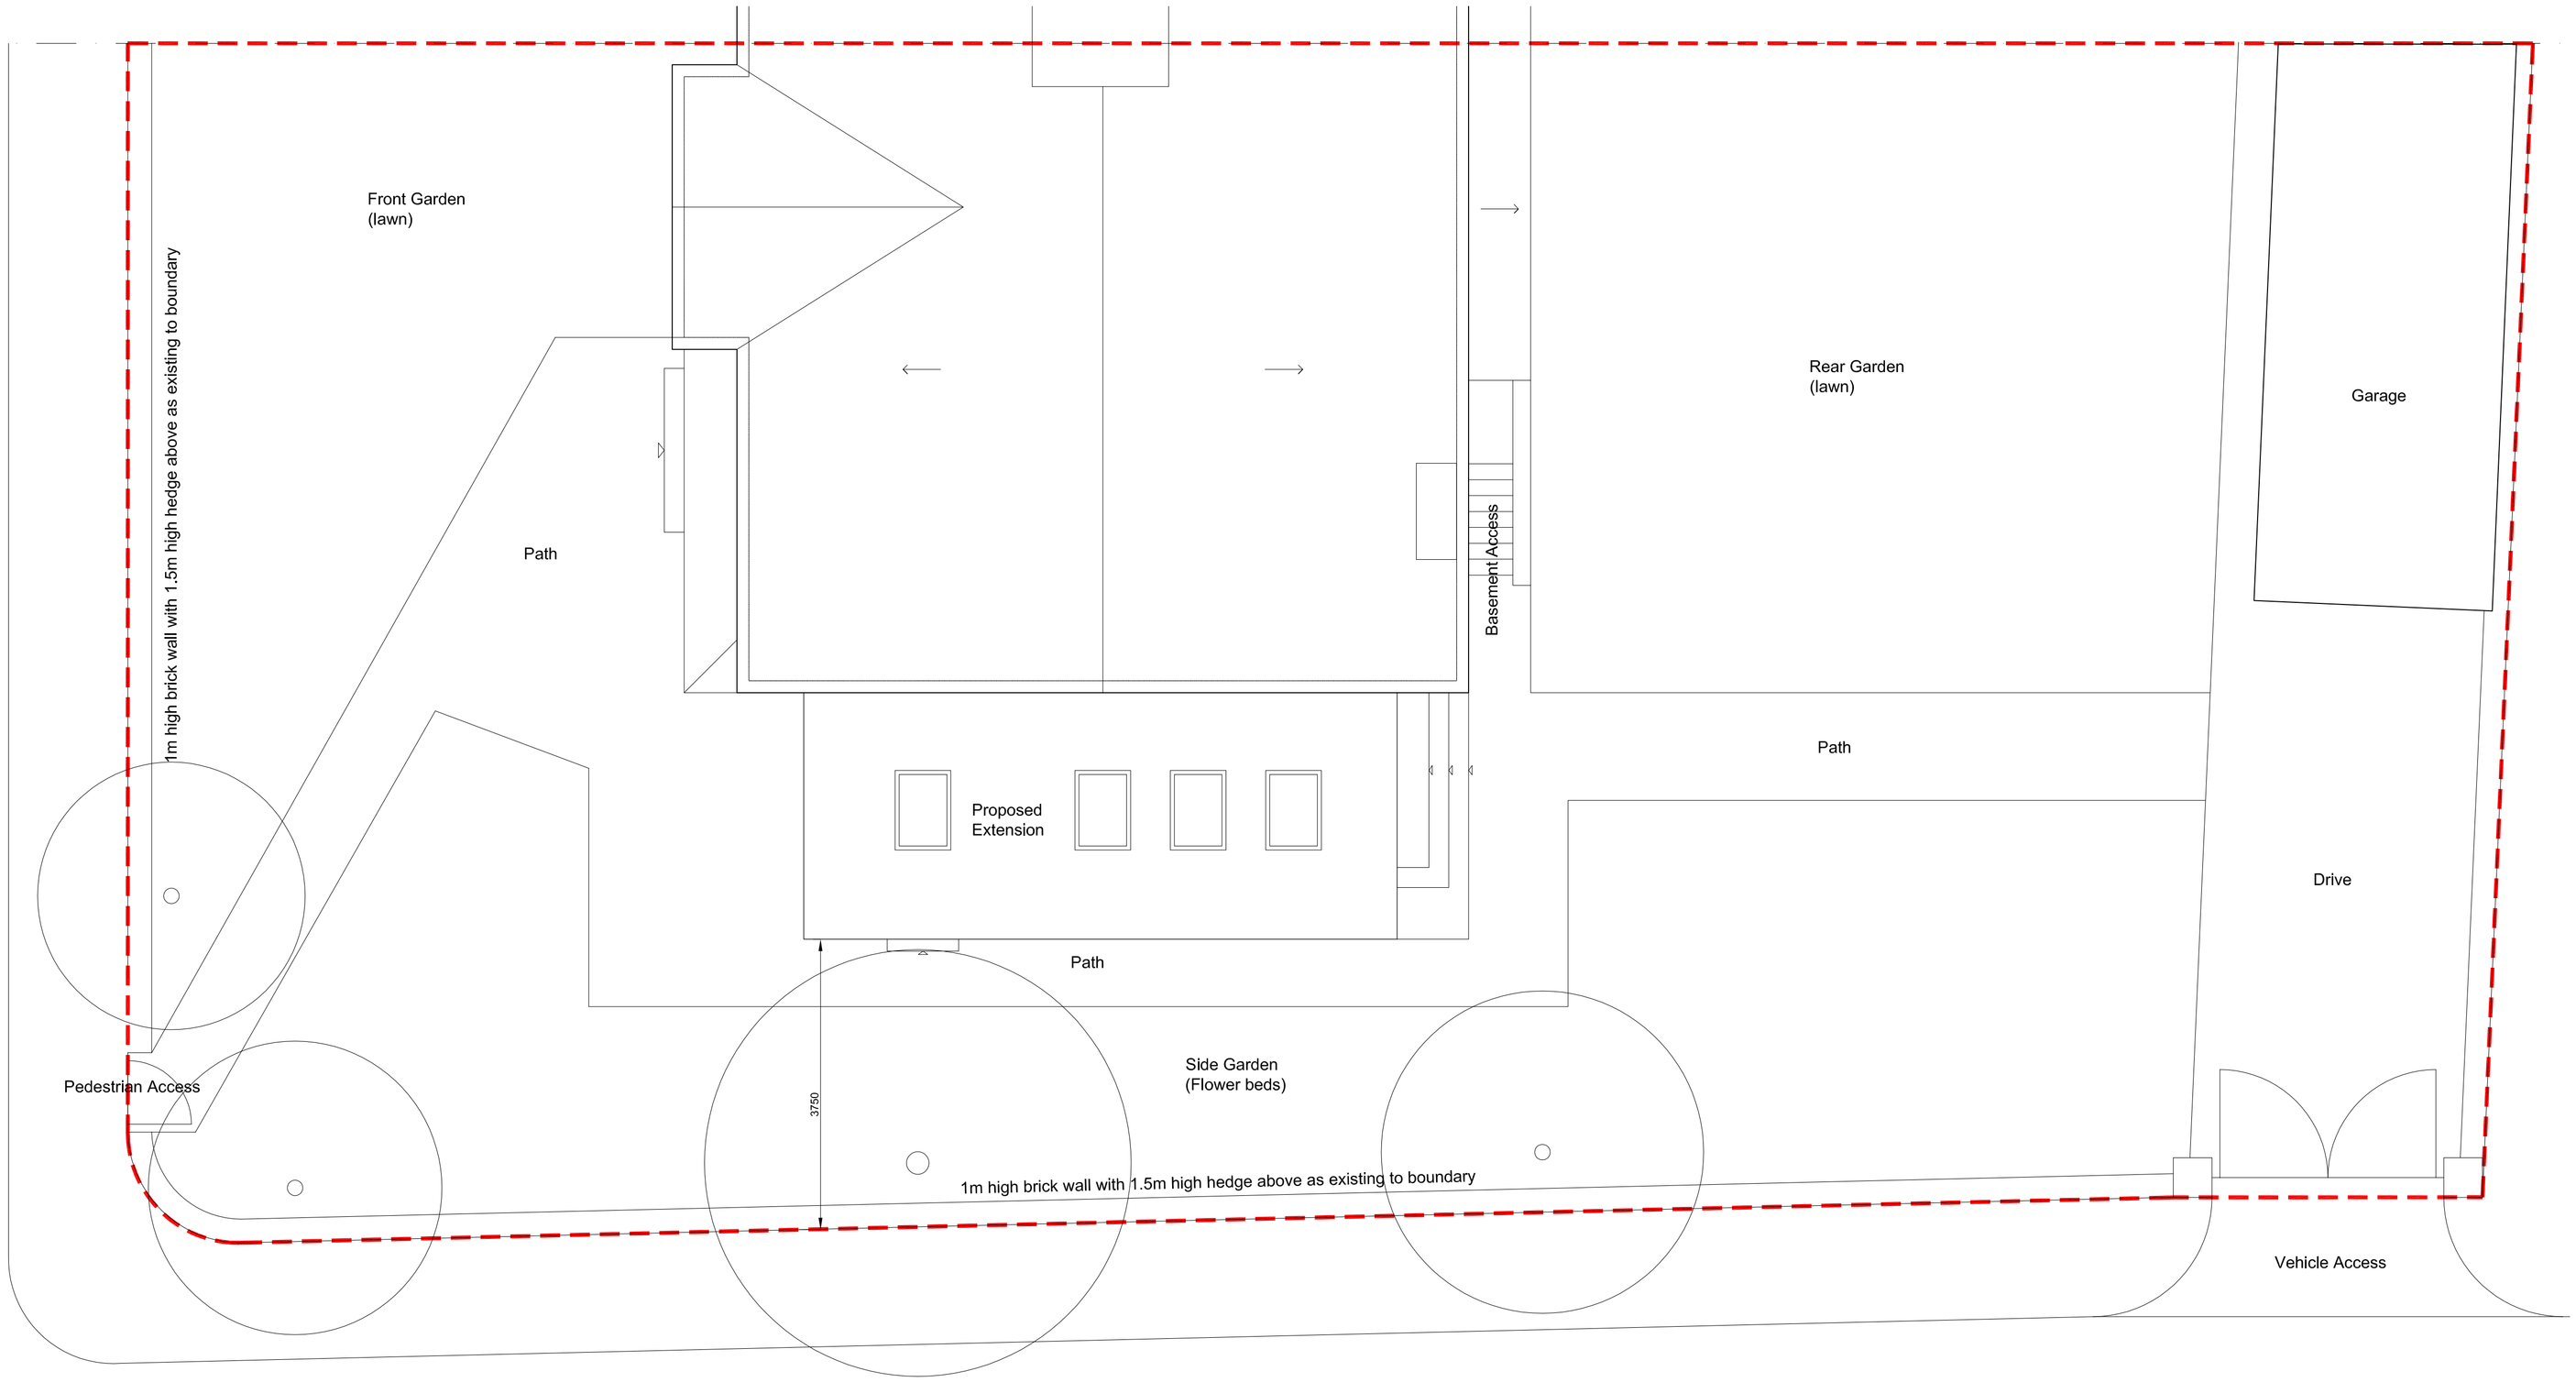

Site Plan (1:50)

Rev	Date	Description	
A	28.05.14	Amended to suit planners comments.	MM
Revision	Date	Description	Drawn

gibson ARCHITECTS

Client:
O'Neill

Project:
20 Windsor Road, Levenshulme, Manchester

Drawing Title:
Site and Location Plans

Job no:	Drawing no:	Drawn:	Checked:	Date:	Scale:
G.0296	PL001 RevA	DG		Mar 14	as shown@A1

Gibson Architects Limited The Studio 24 Windsor Road Manchester M19 2EB
+44 (0)161 248 7913 www.gibsonarchitects.co.uk Info@gibsonarchitects.co.uk