PLANNING CONTROL
19 FEB 1981

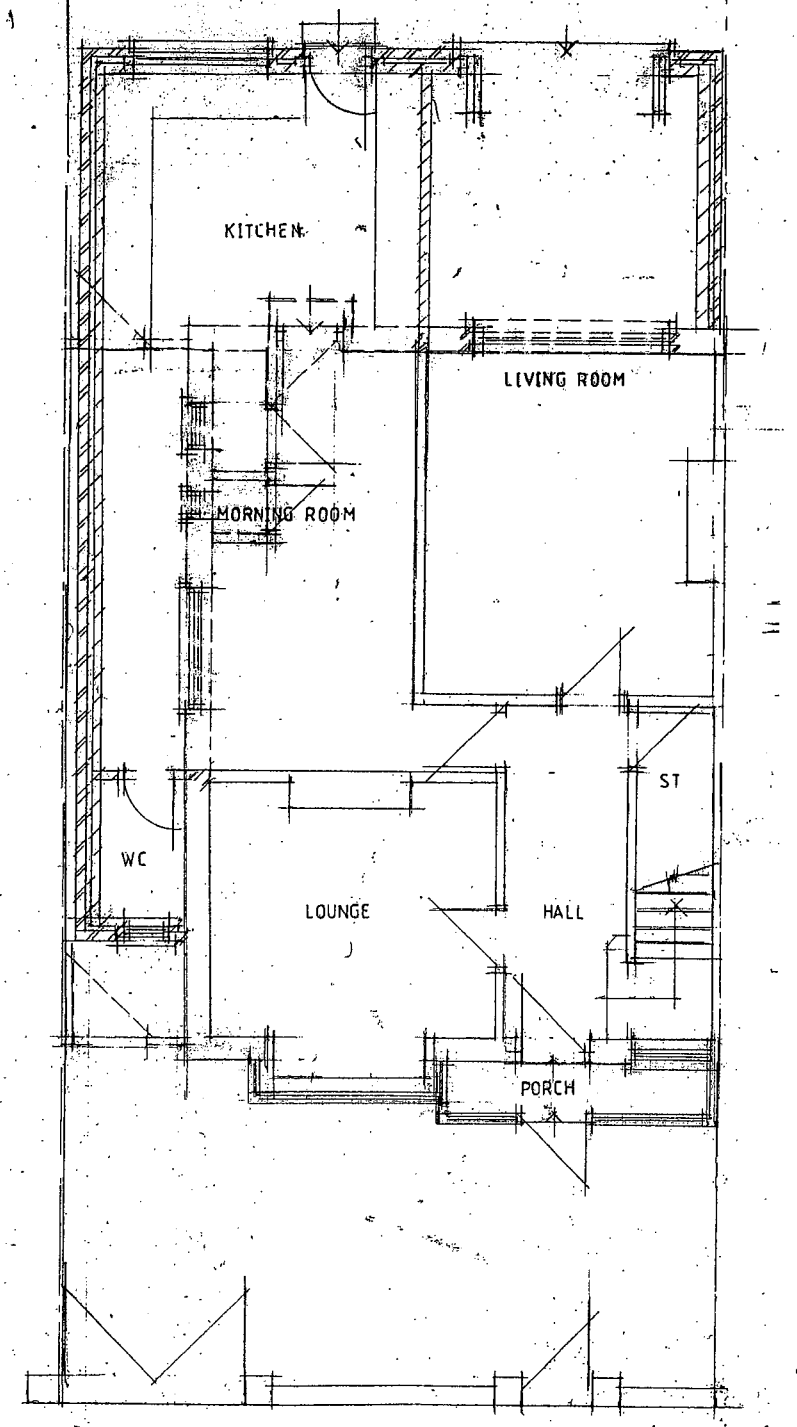

GROUND FLOOR PLAN

SITE PLAN
AS PROPOSED

Scale 1:100 @ A4

40 PARK DRIVE, WEALDSTONE RANGE M16 0AH

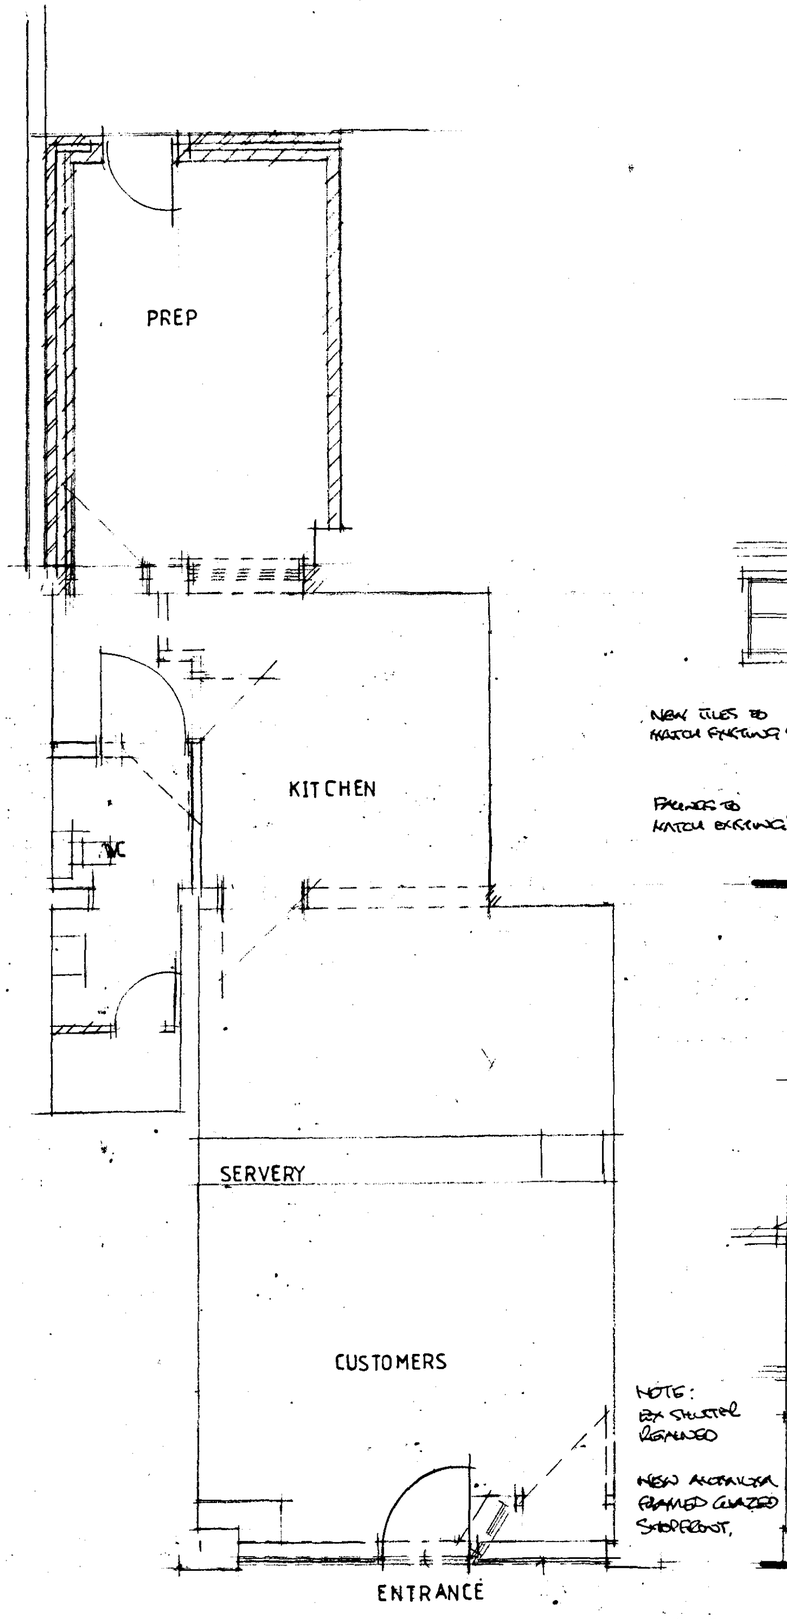

GROUND FLOOR PLAN

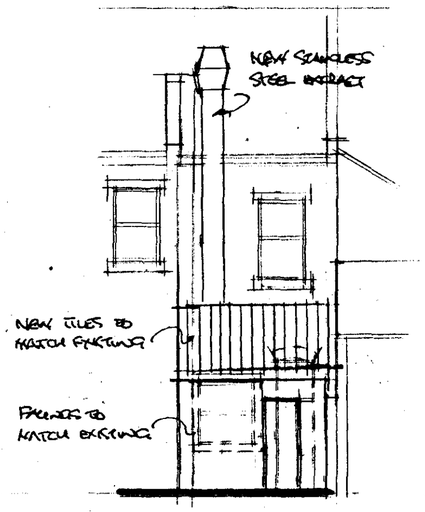

REAR ELEVATION

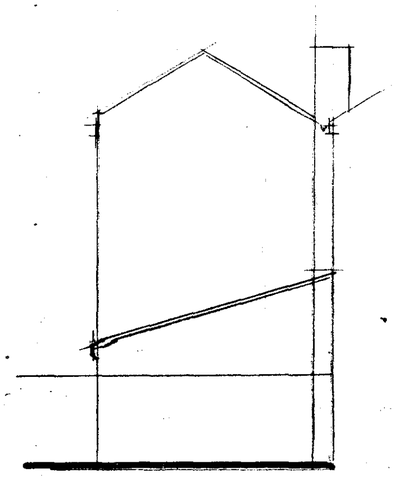

SIDE ELEVATION

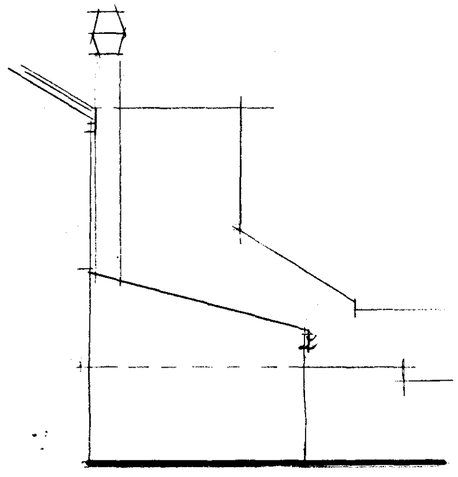

SIDE ELEVATION

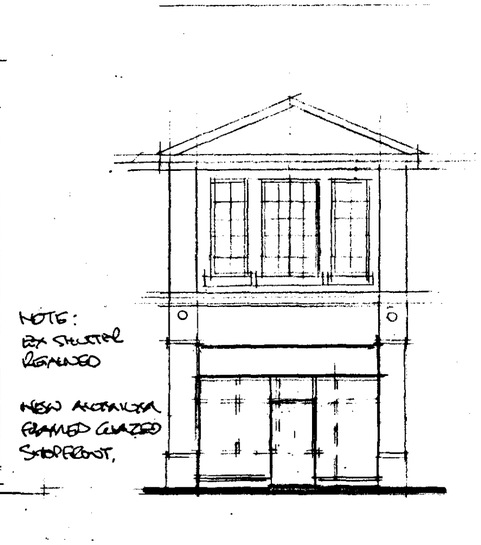

FRONT ELEVATION

CLIENT
MR L KAMALZAI
98A WITHINGTON ROAD
WHALLEY RANGE M16 8FA

JOB TITLE
PROPOSED HOT FOOD TAKEAWAY

DRG. TITLE
PLAN AND ELEVATIONS AS PROPOSED

HOLBOROW + ORMESHER Limited
architectural & interior design
Station House
Adams Hill
Knutsford
Cheshire WA16 6DN
telephone : 01565 652275
fax : 01565 750501

ISSUE	ORIGINAL	1	2	3	4	5	6	7
REVISION								
DATE								
DRAWN								
CHECKED								
APPROVED								

SCALE 1:50 & 1:100 at A2

DRAWING NUMBER 1407/14/02

M 312650 R