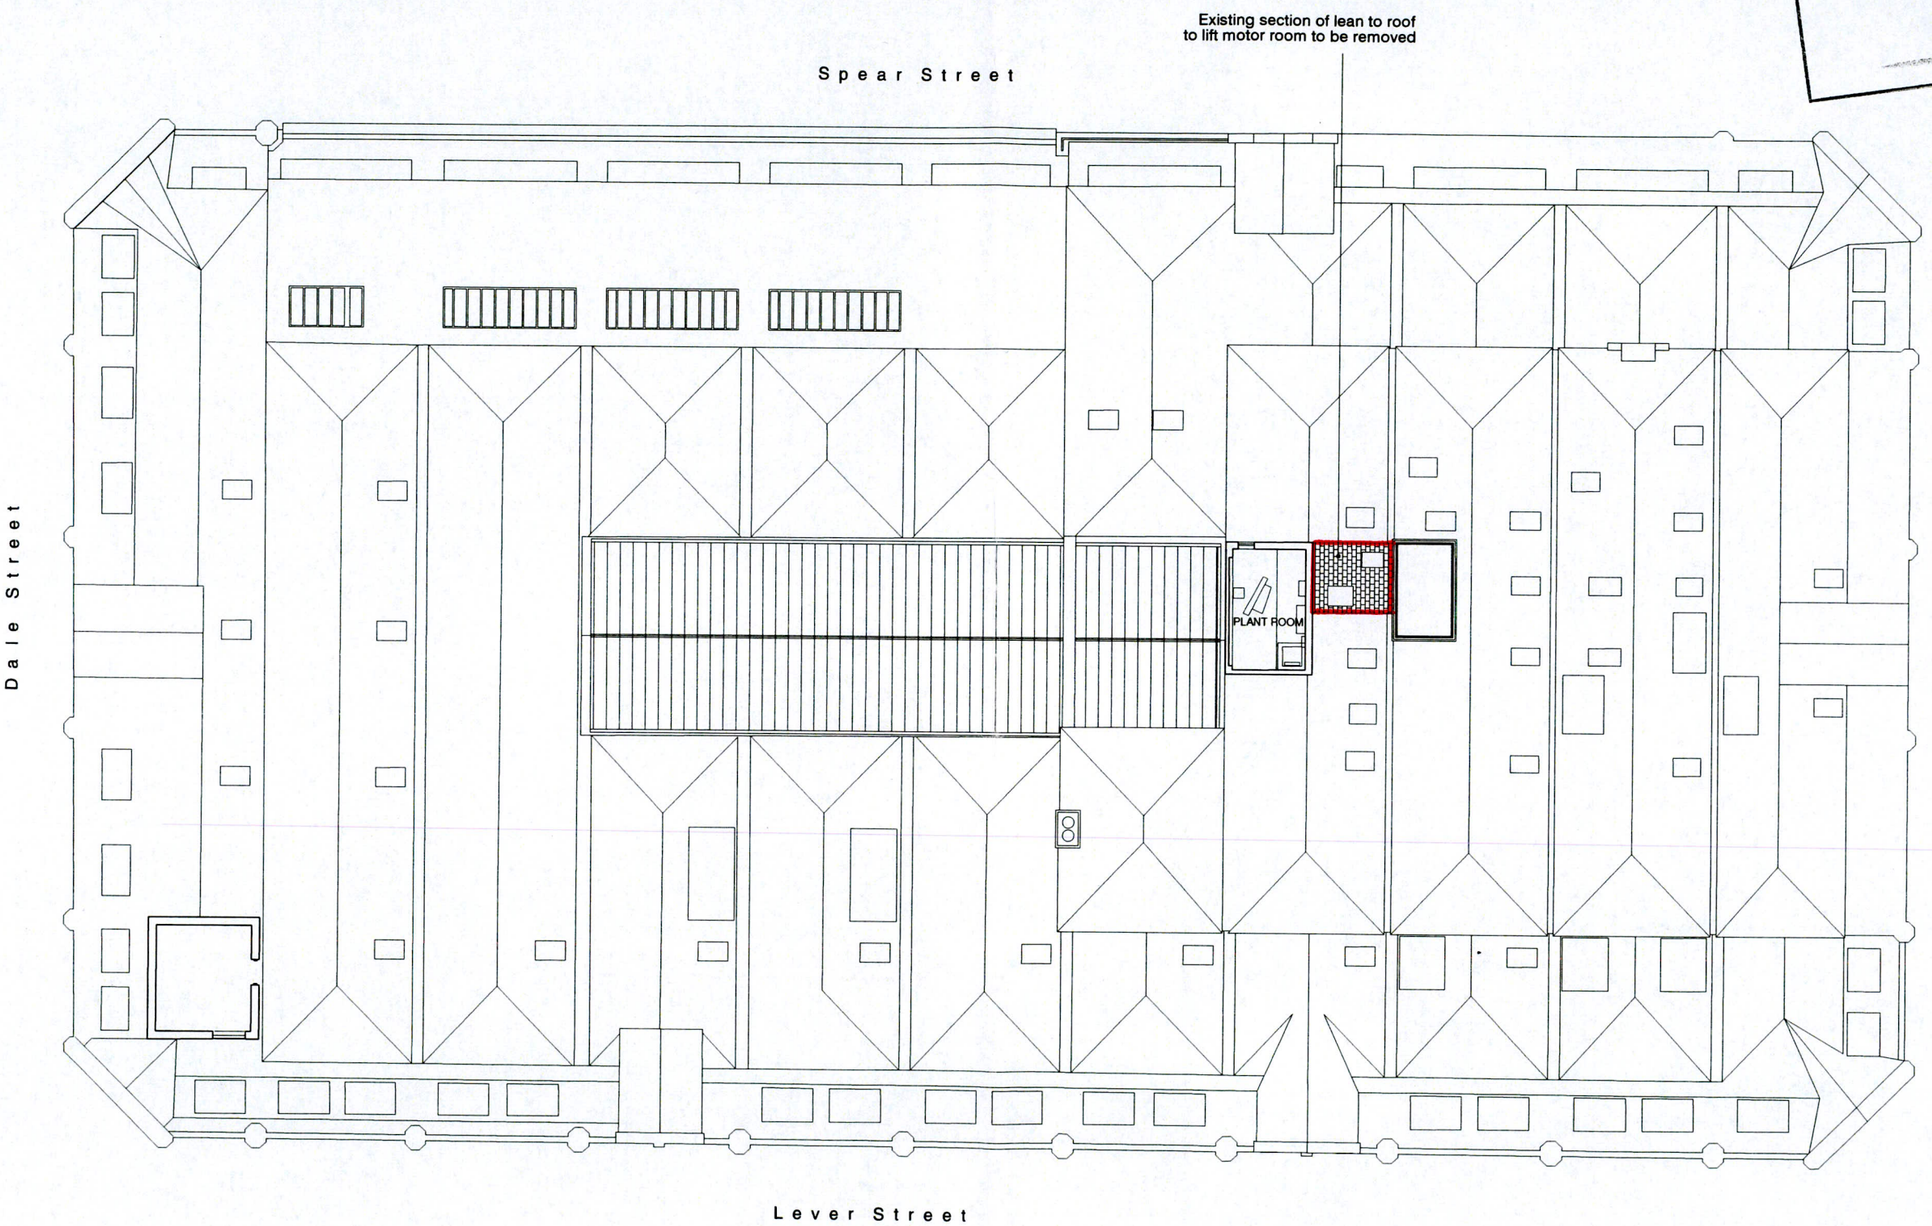


PLANNING AND BUILDING CONTROL
01 NOV 2013

project
Sevendale House
Dale Street, Manchester

job number
1045

title
Existing roof plan

drawing number
al(02)10

revision

scale
1:200@a3
1:100@a1

date
April 2010

drawn by

checked by

notes / revision
rev C1 - 26.02.13
ISSUED FOR CONSTRUCTION
rev C2 - 22.10.13
roof plan updated to indicate existing annex roof to lift motor romm over run

issued for
construction issue

stephenson : ISA
STUDIO
architects planners interiors

this design and drawing is the copyright of Stephenson:ISA Studio Limited and may not be reproduced in any form whatsoever without prior written consent.
issue of the drawing does not impart any real or implied copyright licence. do not scale from this drawing

PLANNING AND BUILDING CONTROL
01 NOV 2013

project
Lovendale House
Dale Street, Manchester

job number
1045

title
Existing section a-a

drawing number
al(02)01

revision


scale
1:200@a3
1:100@a1

date
April 2010

drawn by

checked by

notes / revision
rev C1 - 26.02.13
ISSUED FOR CONSTRUCTION
rev C2 - 22.10.13
section updated to indicate existing lean to roo to existing lift over run structure

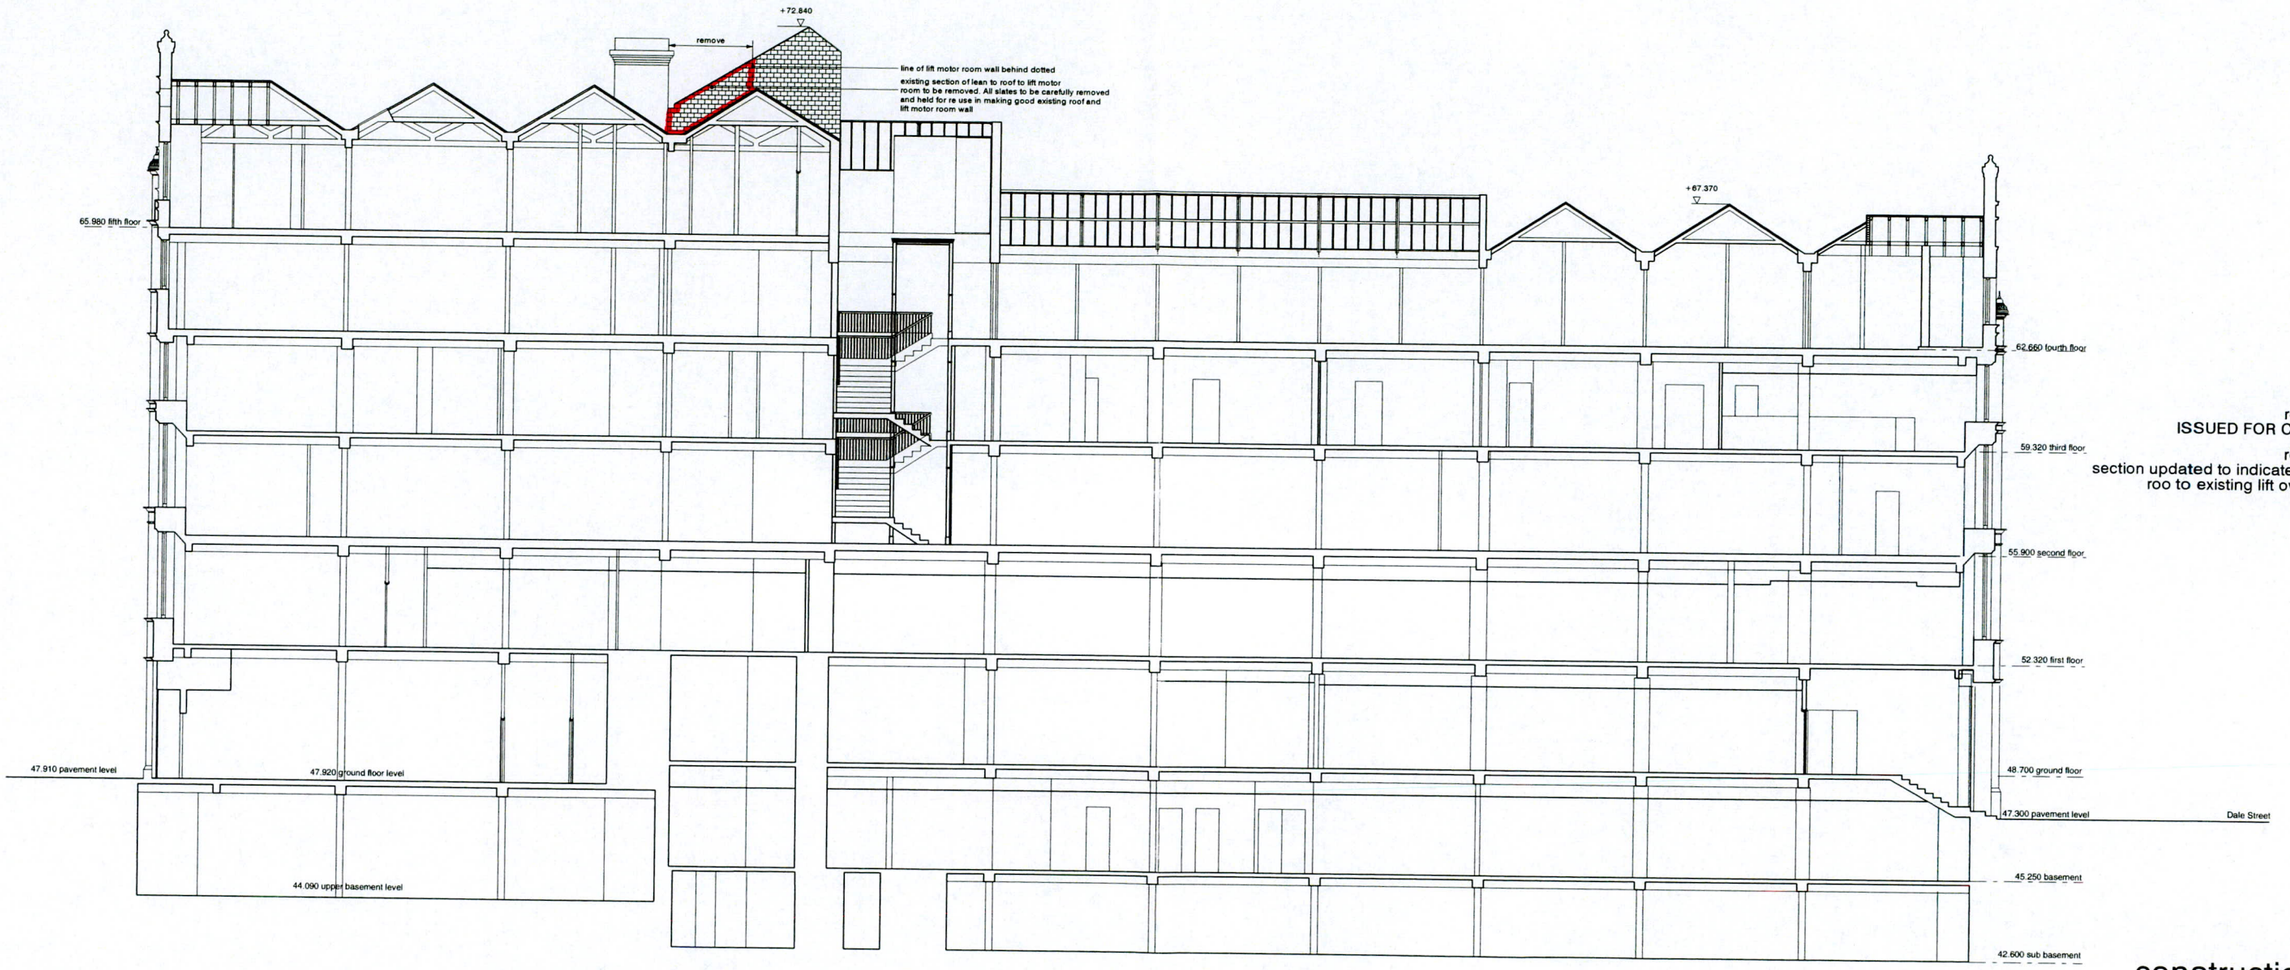

issued for
construction issue

stephenson : ISA
STUDIO
architects planners interiors

this design and drawing is the copyright of Stephenson:ISA Studio Limited and may not be reproduced in any form whatsoever without prior written consent.
issue of the drawing does not impart any real or implied copyright licence. do not scale from this drawing