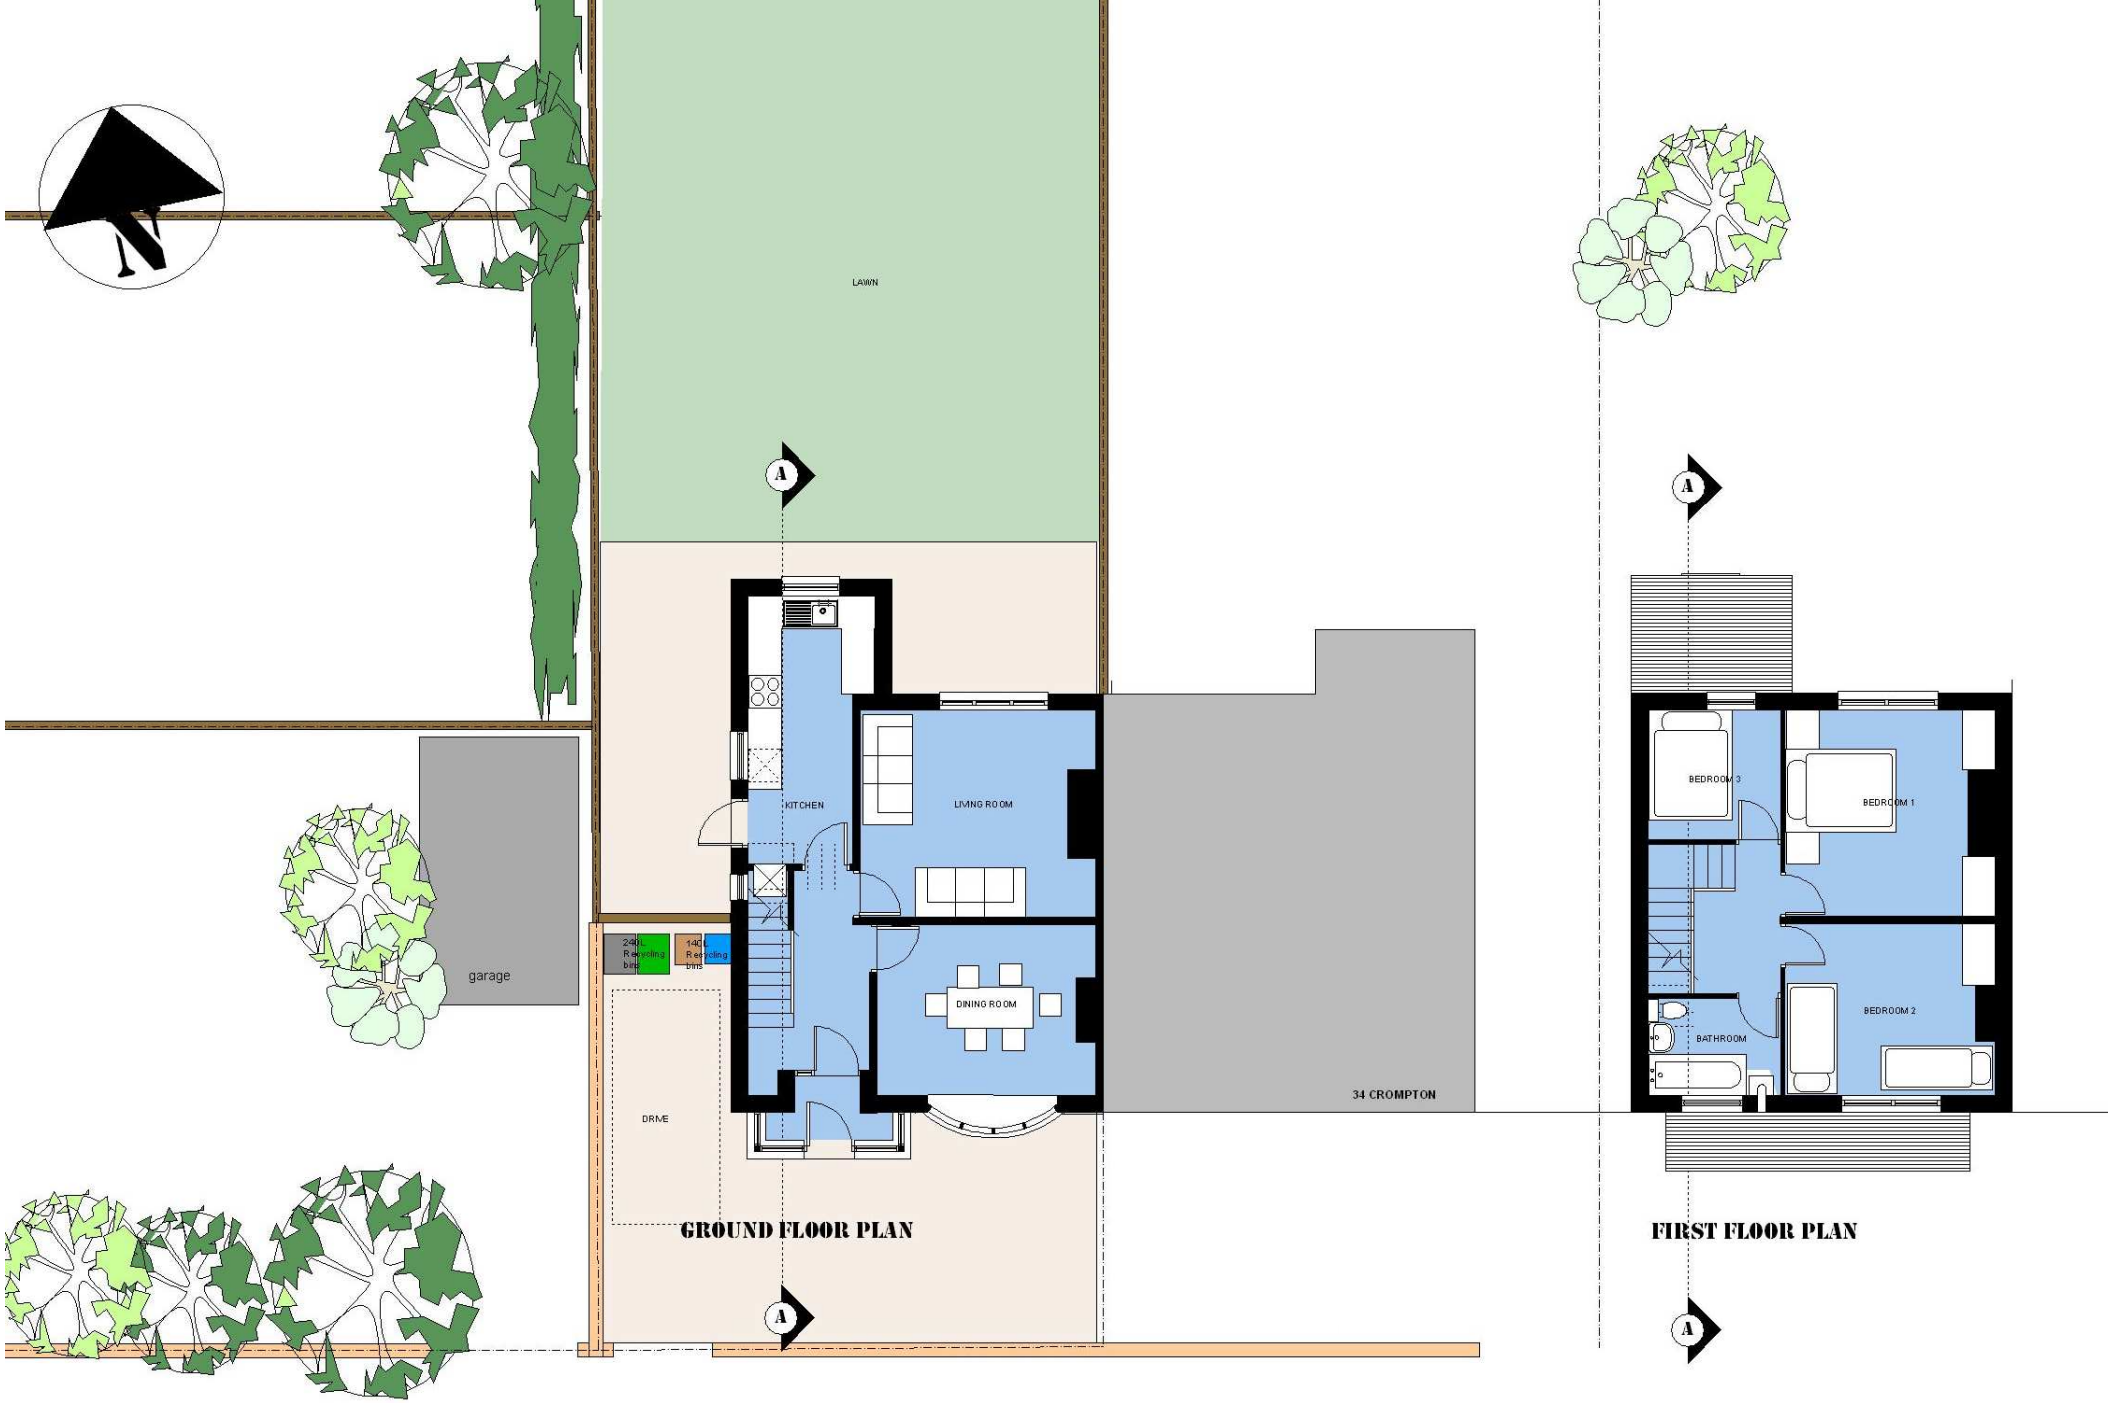


P02

EXTENSION TO 32 CROMPTON ROAD - PLANS as EXISTING

Scale 1:100 @ A3 rev: date: Mar 2013

D@C DESIGN
ARCHITECTURE AND PLANNING
0776 452 3545 0161 425 3934