1 2 3m

DO NOT SCALE - USE FIGURED DIMENSIONS ONLY

OMBLER IWANOWSKI ARCHITECTS
12 HILTON STREET MANCHESTER M1 1JF
email@oiarchitects.co.uk 0161 236 6778
oiarchitects.co.uk oiarchitectshomes.co.uk

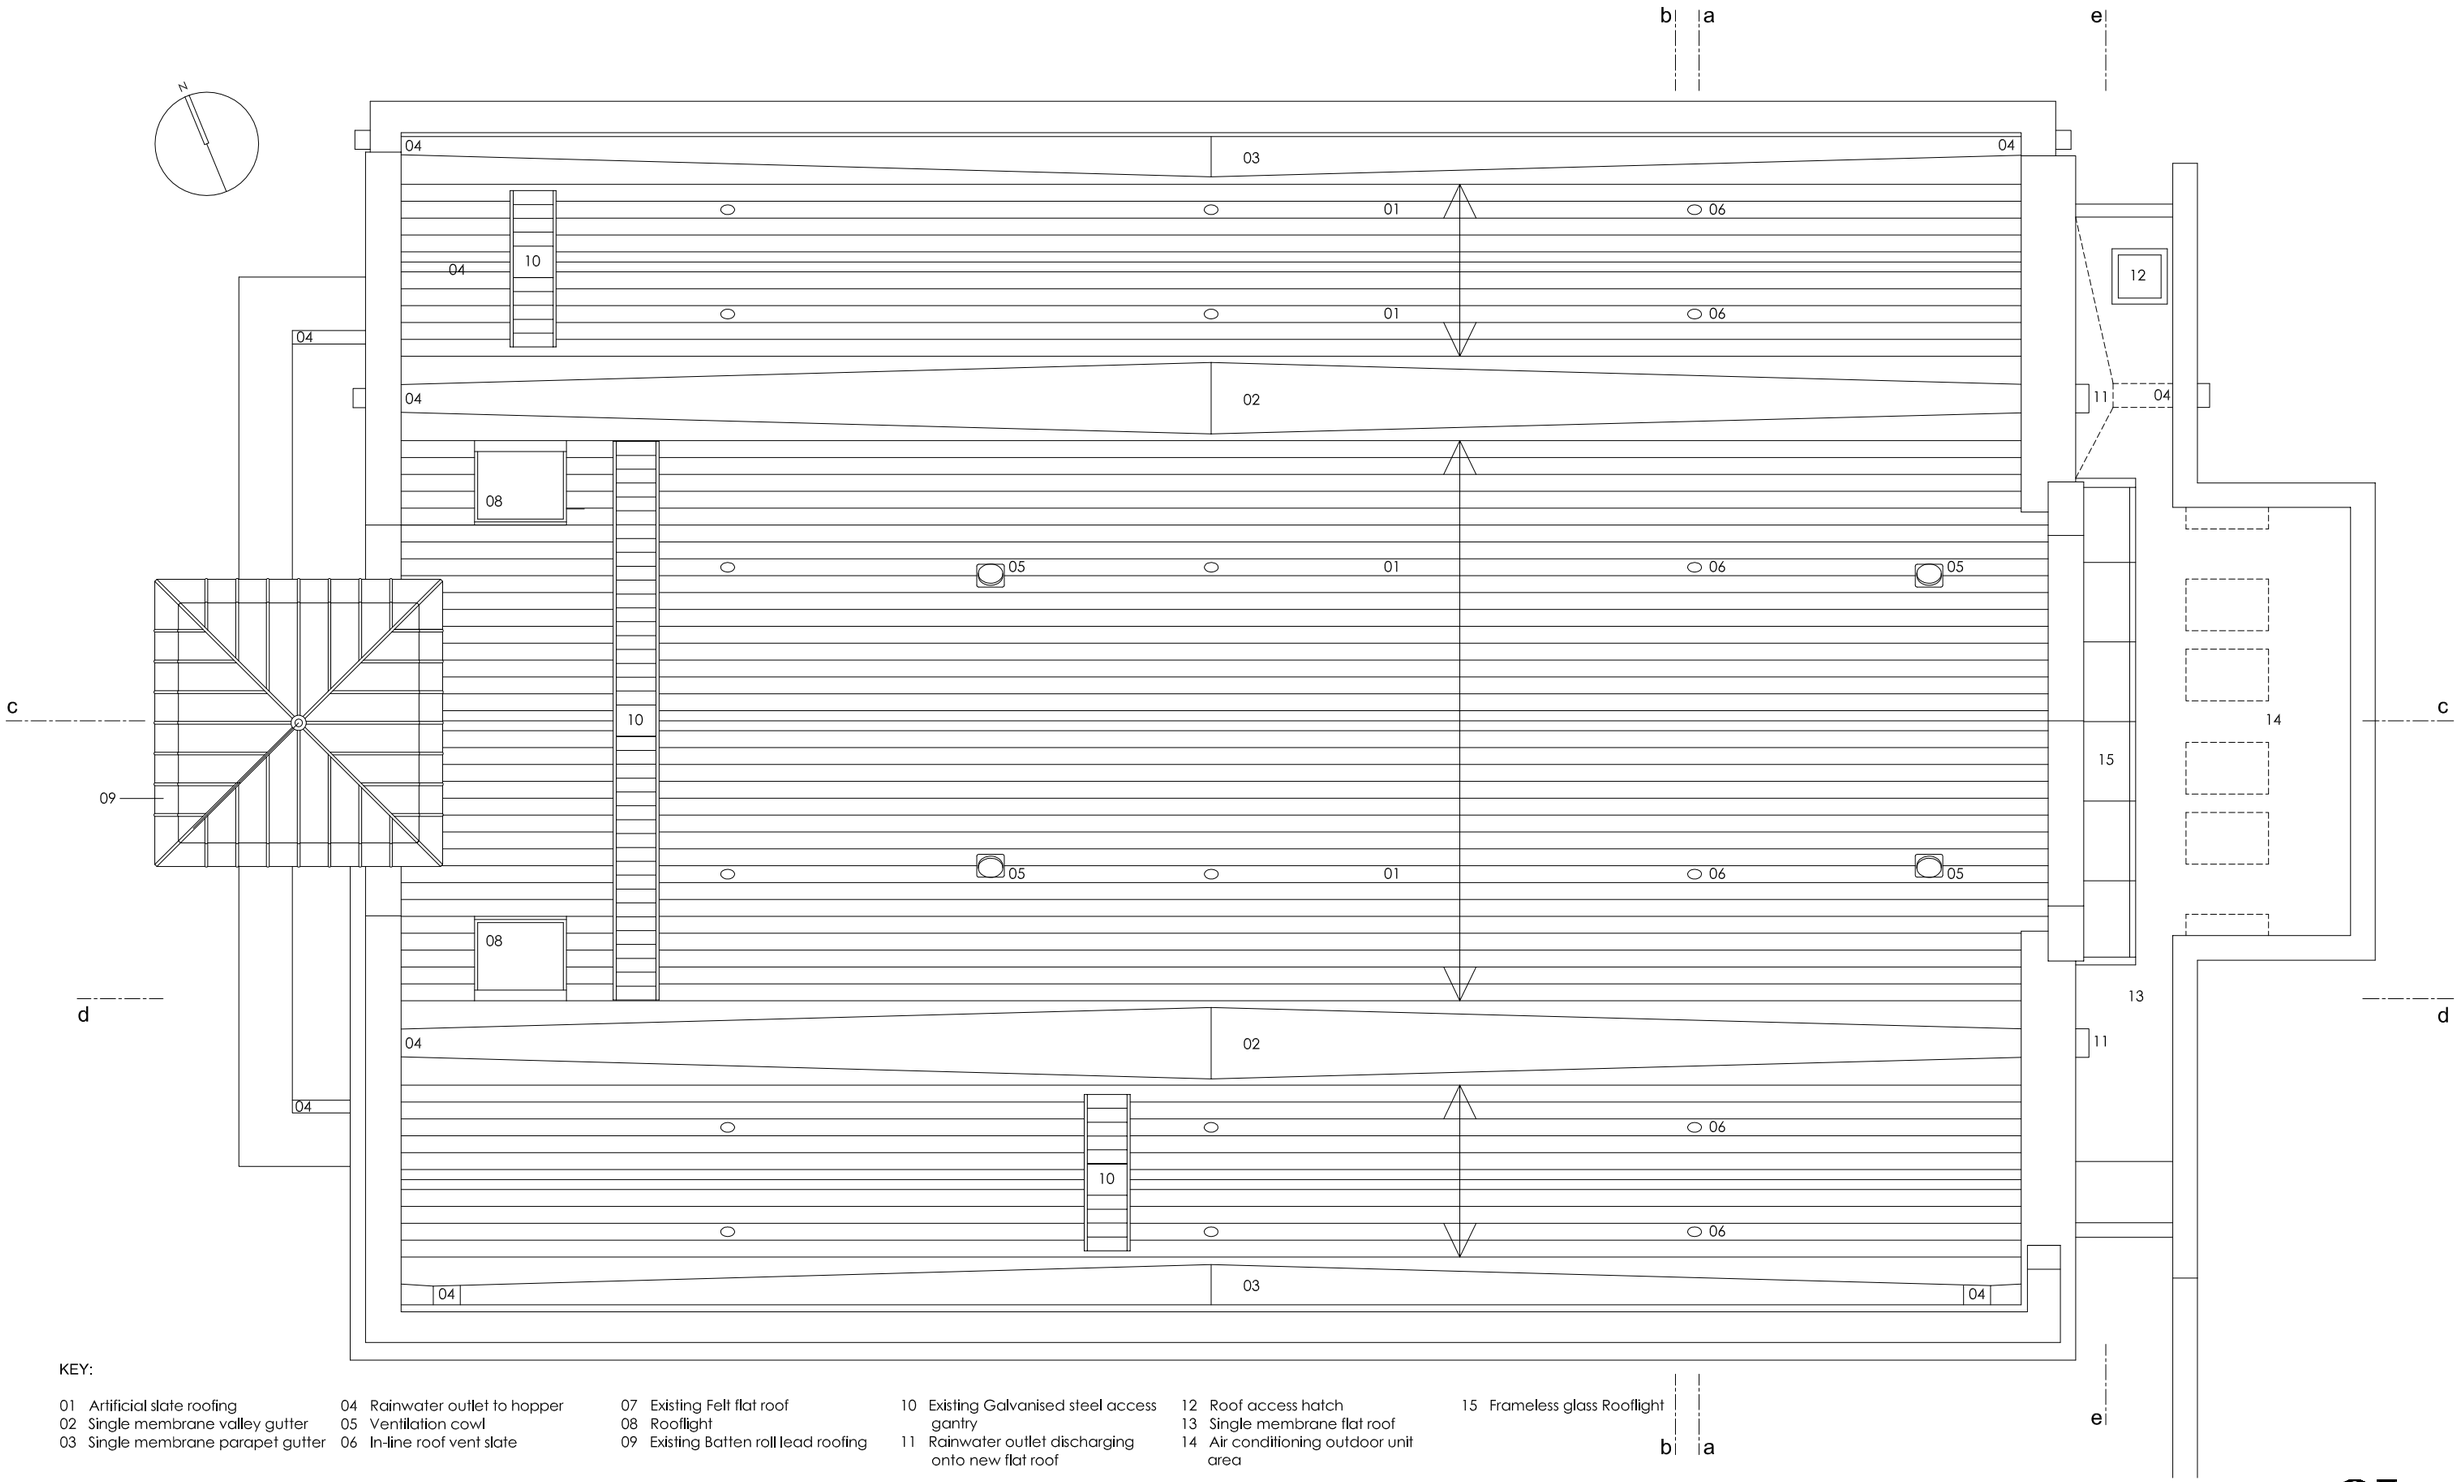

KEY:

01 Artificial slate roofing
02 Single membrane valley gutter
03 Single membrane parapet gutter
04 Rainwater outlet to hopper
05 Ventilation cowl
06 In-line roof vent slate
07 Existing Felt flat roof
08 Rooflight
09 Existing Batten roll lead roofing
10 Existing Galvanised steel access gantry
11 Rainwater outlet discharging onto new flat roof
12 Roof access hatch
13 Single membrane flat roof
14 Air conditioning outdoor unit area
15 Frameless glass Rooflight

ST THOMAS CENTRE, ARDWICK

L(10)204 - ROOF PLAN AS PROPOSED - SCALE 1:100 @ A3

OI