

Notes


Jennings Design Associates take no responsibility for any dimensions obtained by scaling from this drawing. If no dimension is shown the recipient must ascertain the dimension specifically from the Architect or by site measurement. Supplying this drawing in digital form is solely for convenience and no reliance may be placed on digital data. All data must be checked against hard copy. Dimensions must be checked on site. Any discrepancies must be reported to the Architect immediately. This drawing is copyright of Jennings Design Associates

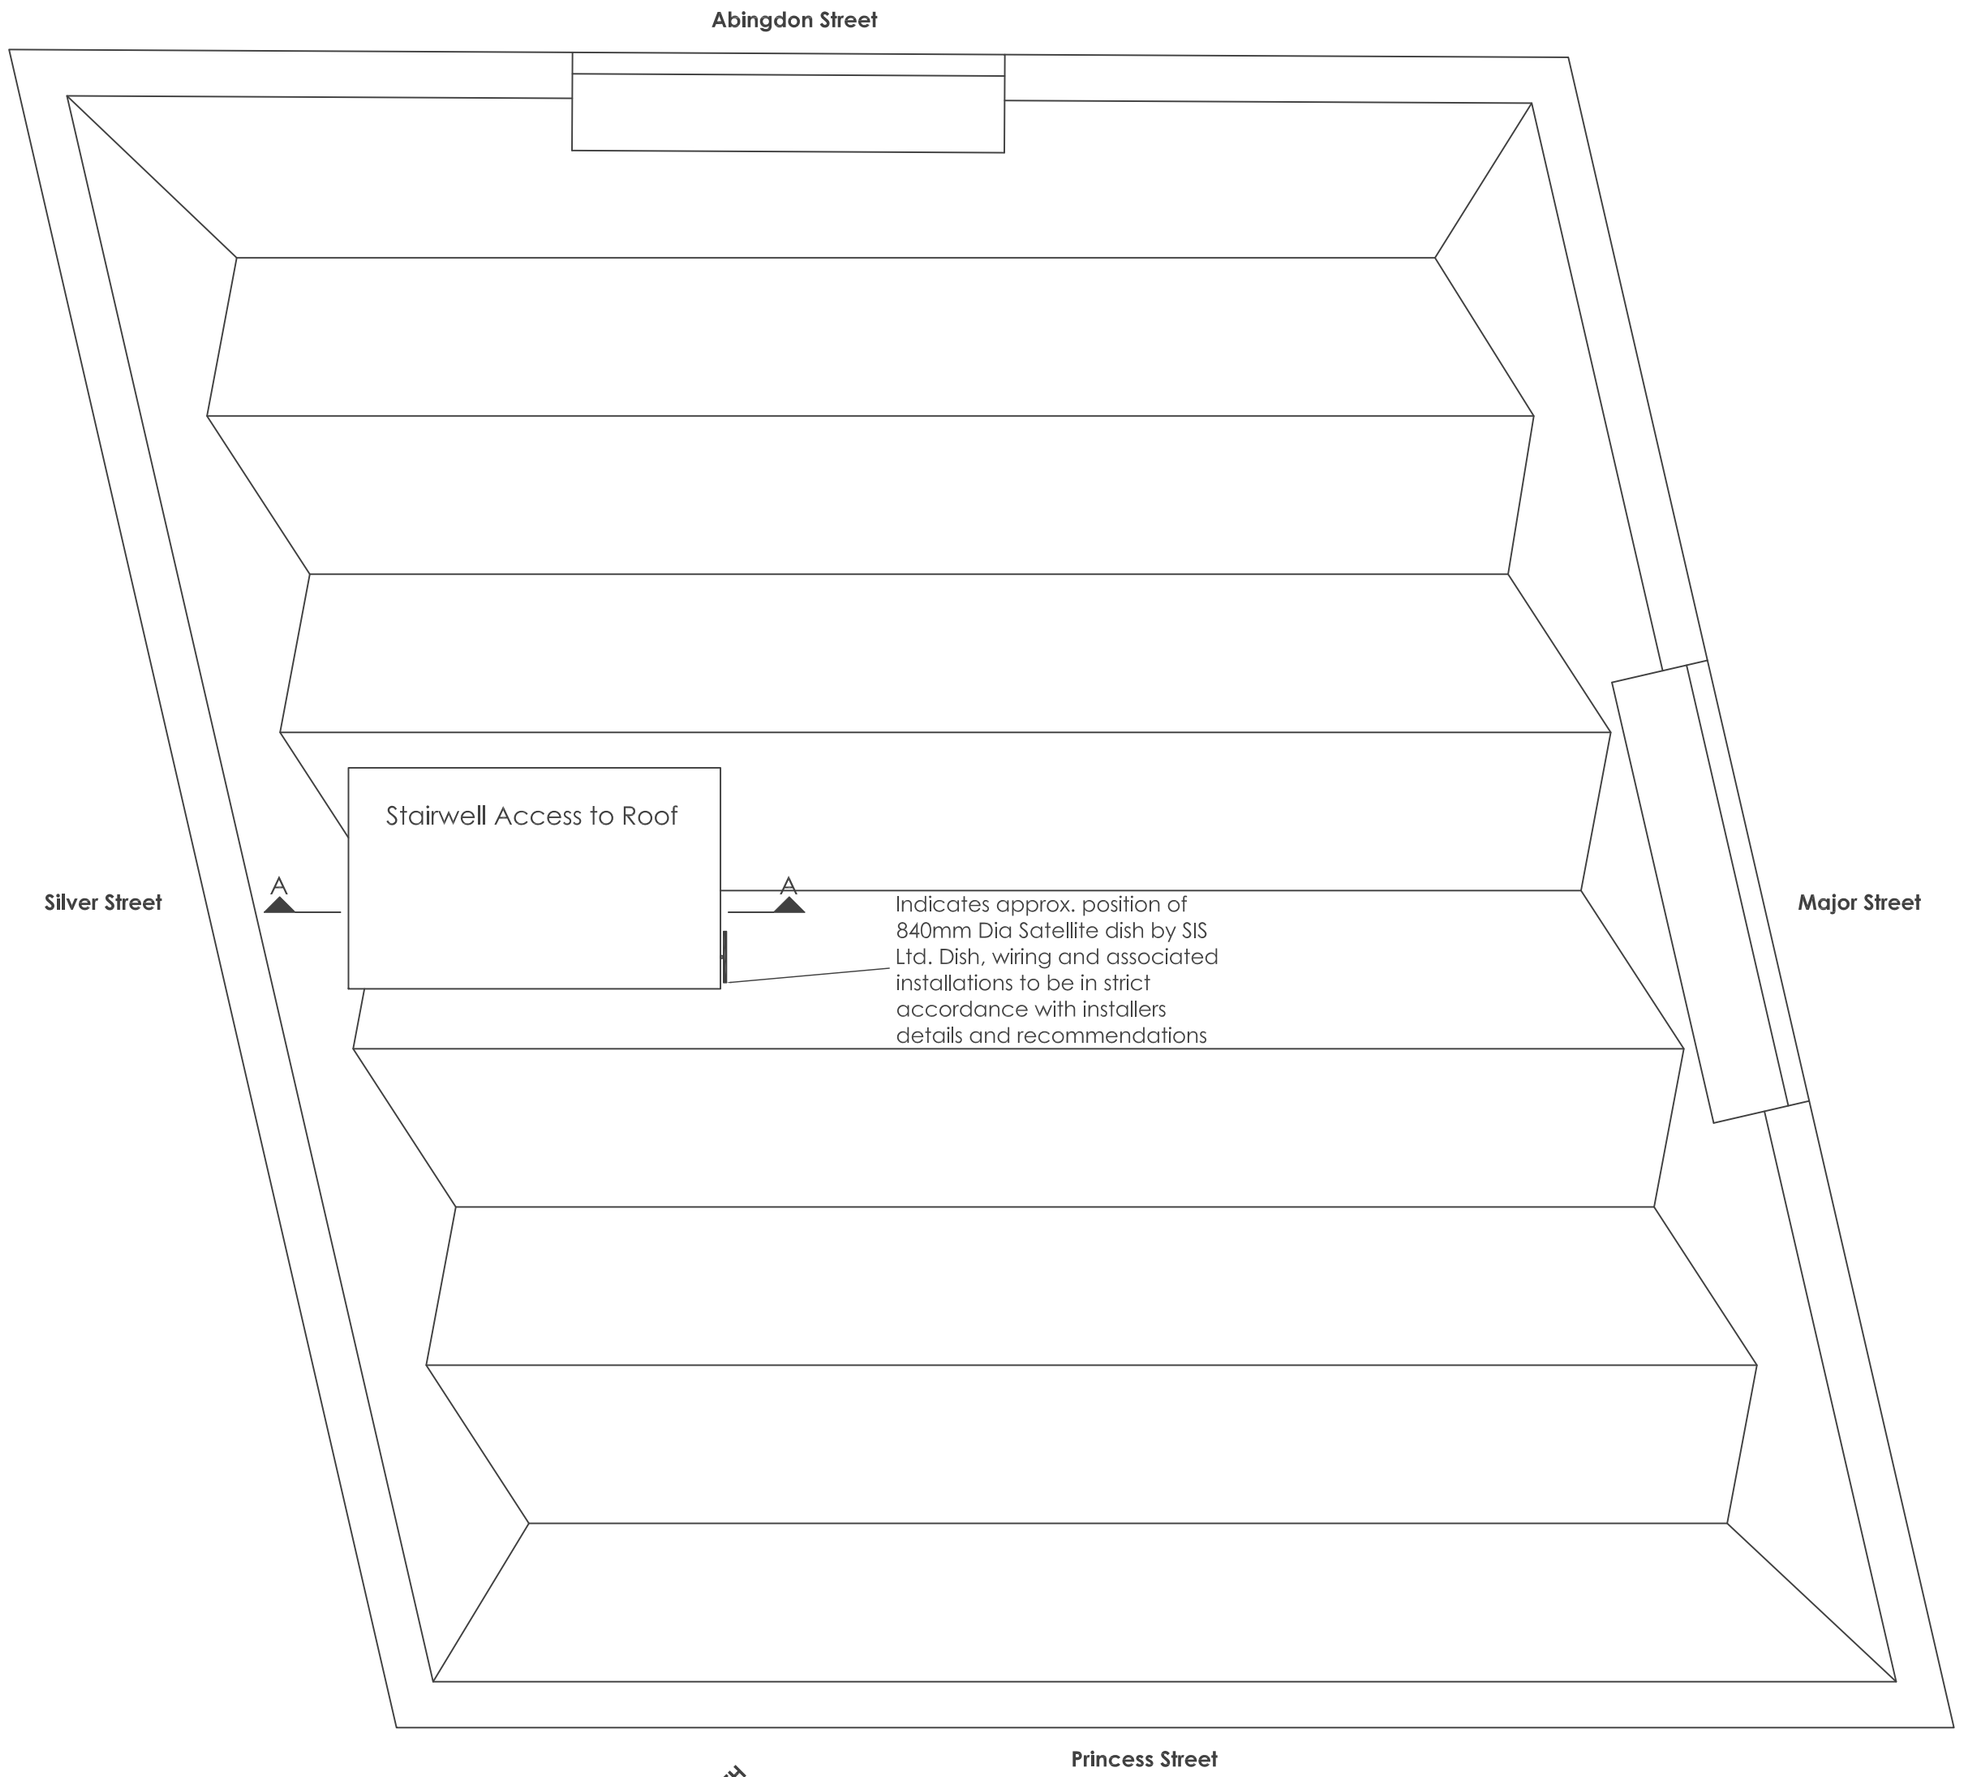

Roof Plan
Scale 1:100

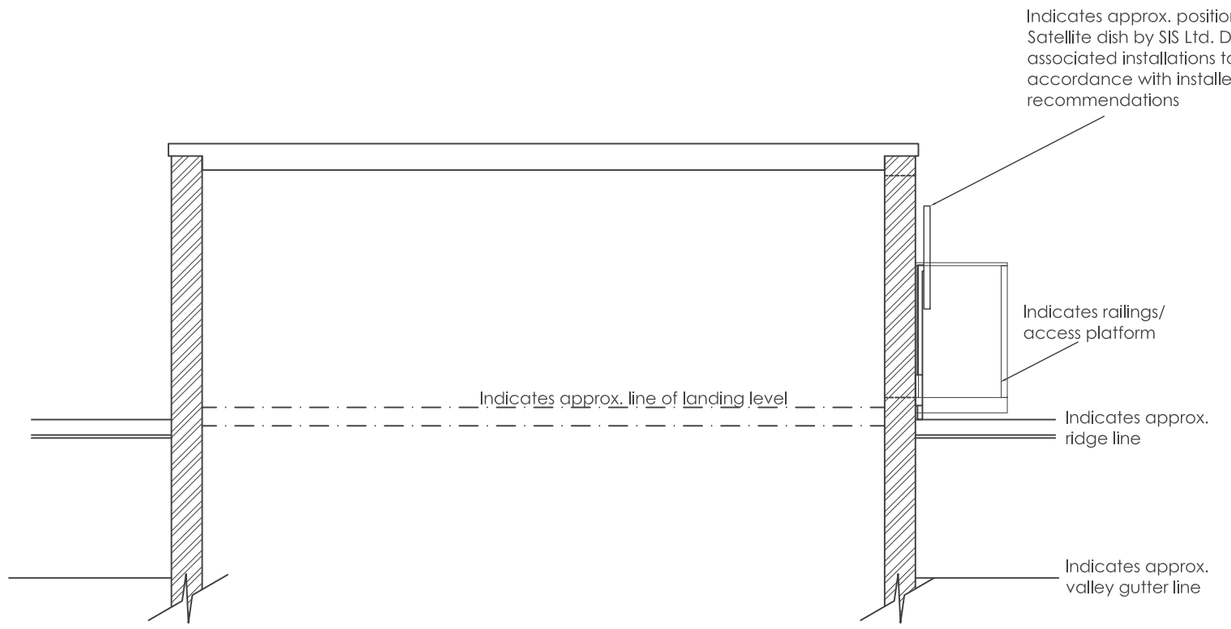

Typical Section Thro. Roof Access A - A
Scale 1:50

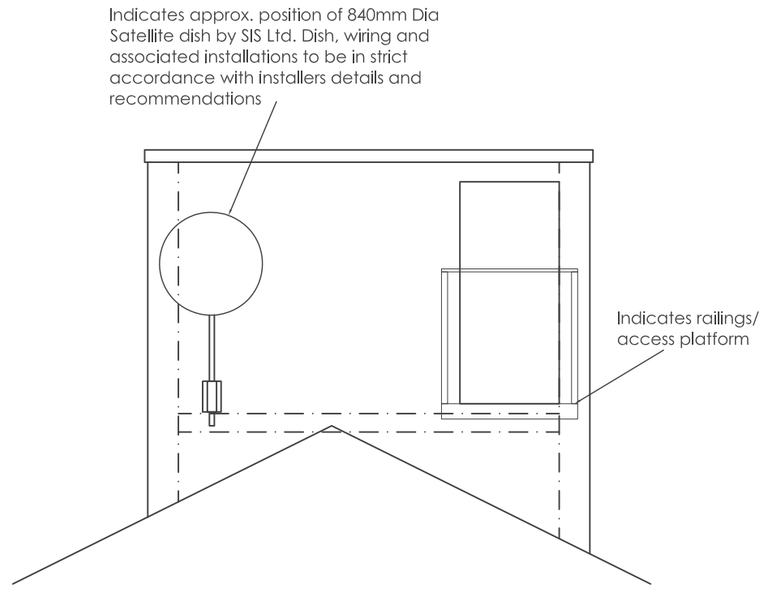

Part Outline Elevation of Roof Access Indicating Satellite Dish Looking From Major Street.
Scale 1:50

Rev	Description	Date	By
A	Section Thro. Roof Access Added	13/11/2013	R.J.B.

Jennings Design Associates

Architects

C	Concept	G	Tender
D	Planning	J	Construction
E	Building Regs	L	As Built
F	Production	Sk	Sketch

Architects Designers Project Managers

The Warehouse, Saxon Street, Denton, Manchester M34 3DS

T: 0161 336 5011 F: 0161 320 0512 E: jda@jda-architects.com

Client: Inspired Gaming Group

Project: 101 Princess Street, Manchester

Scale:	@ original size	Date:	Drawn by:	Checked By:
1:100/ 1:50	A2	11/2013	R.J.B.	

Job Number			Description	Rev
784	A	002	Roof Plan/ Part Sections	A

Z:\784 - 101 Princess Street\Drawings\Live\plots\784-002-RoofPlan.dwg