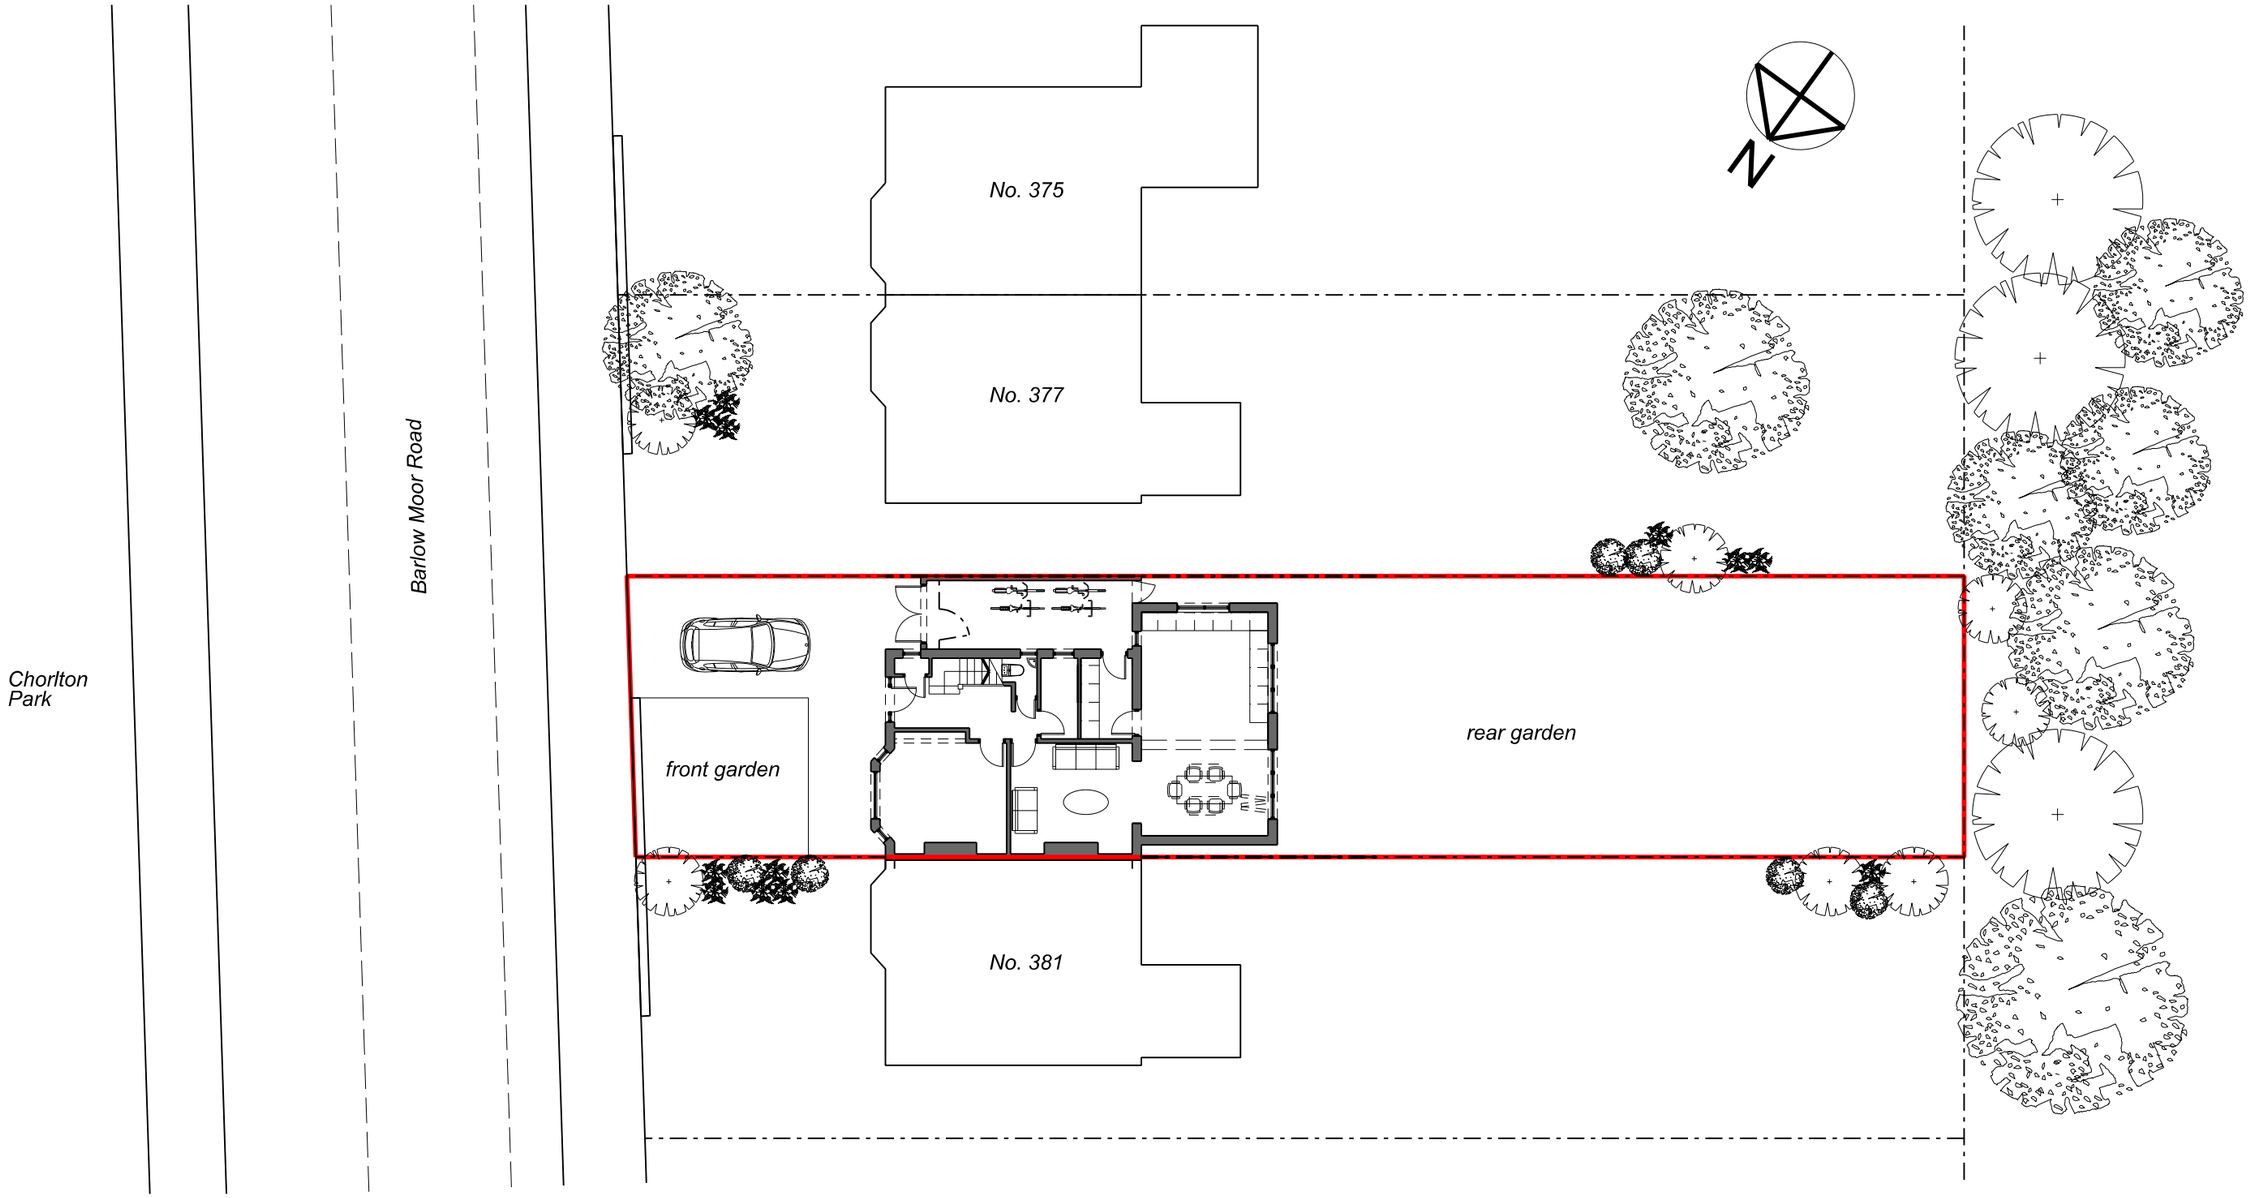


Project

Mr and Mrs Clewlow
379 Barlow Moor Road

Title

Proposed Site Plan

Job No.
1014

Drawing No.
L101 rev1

Scale @A3
1:200

0m 2m 4m 6m 8m 10m