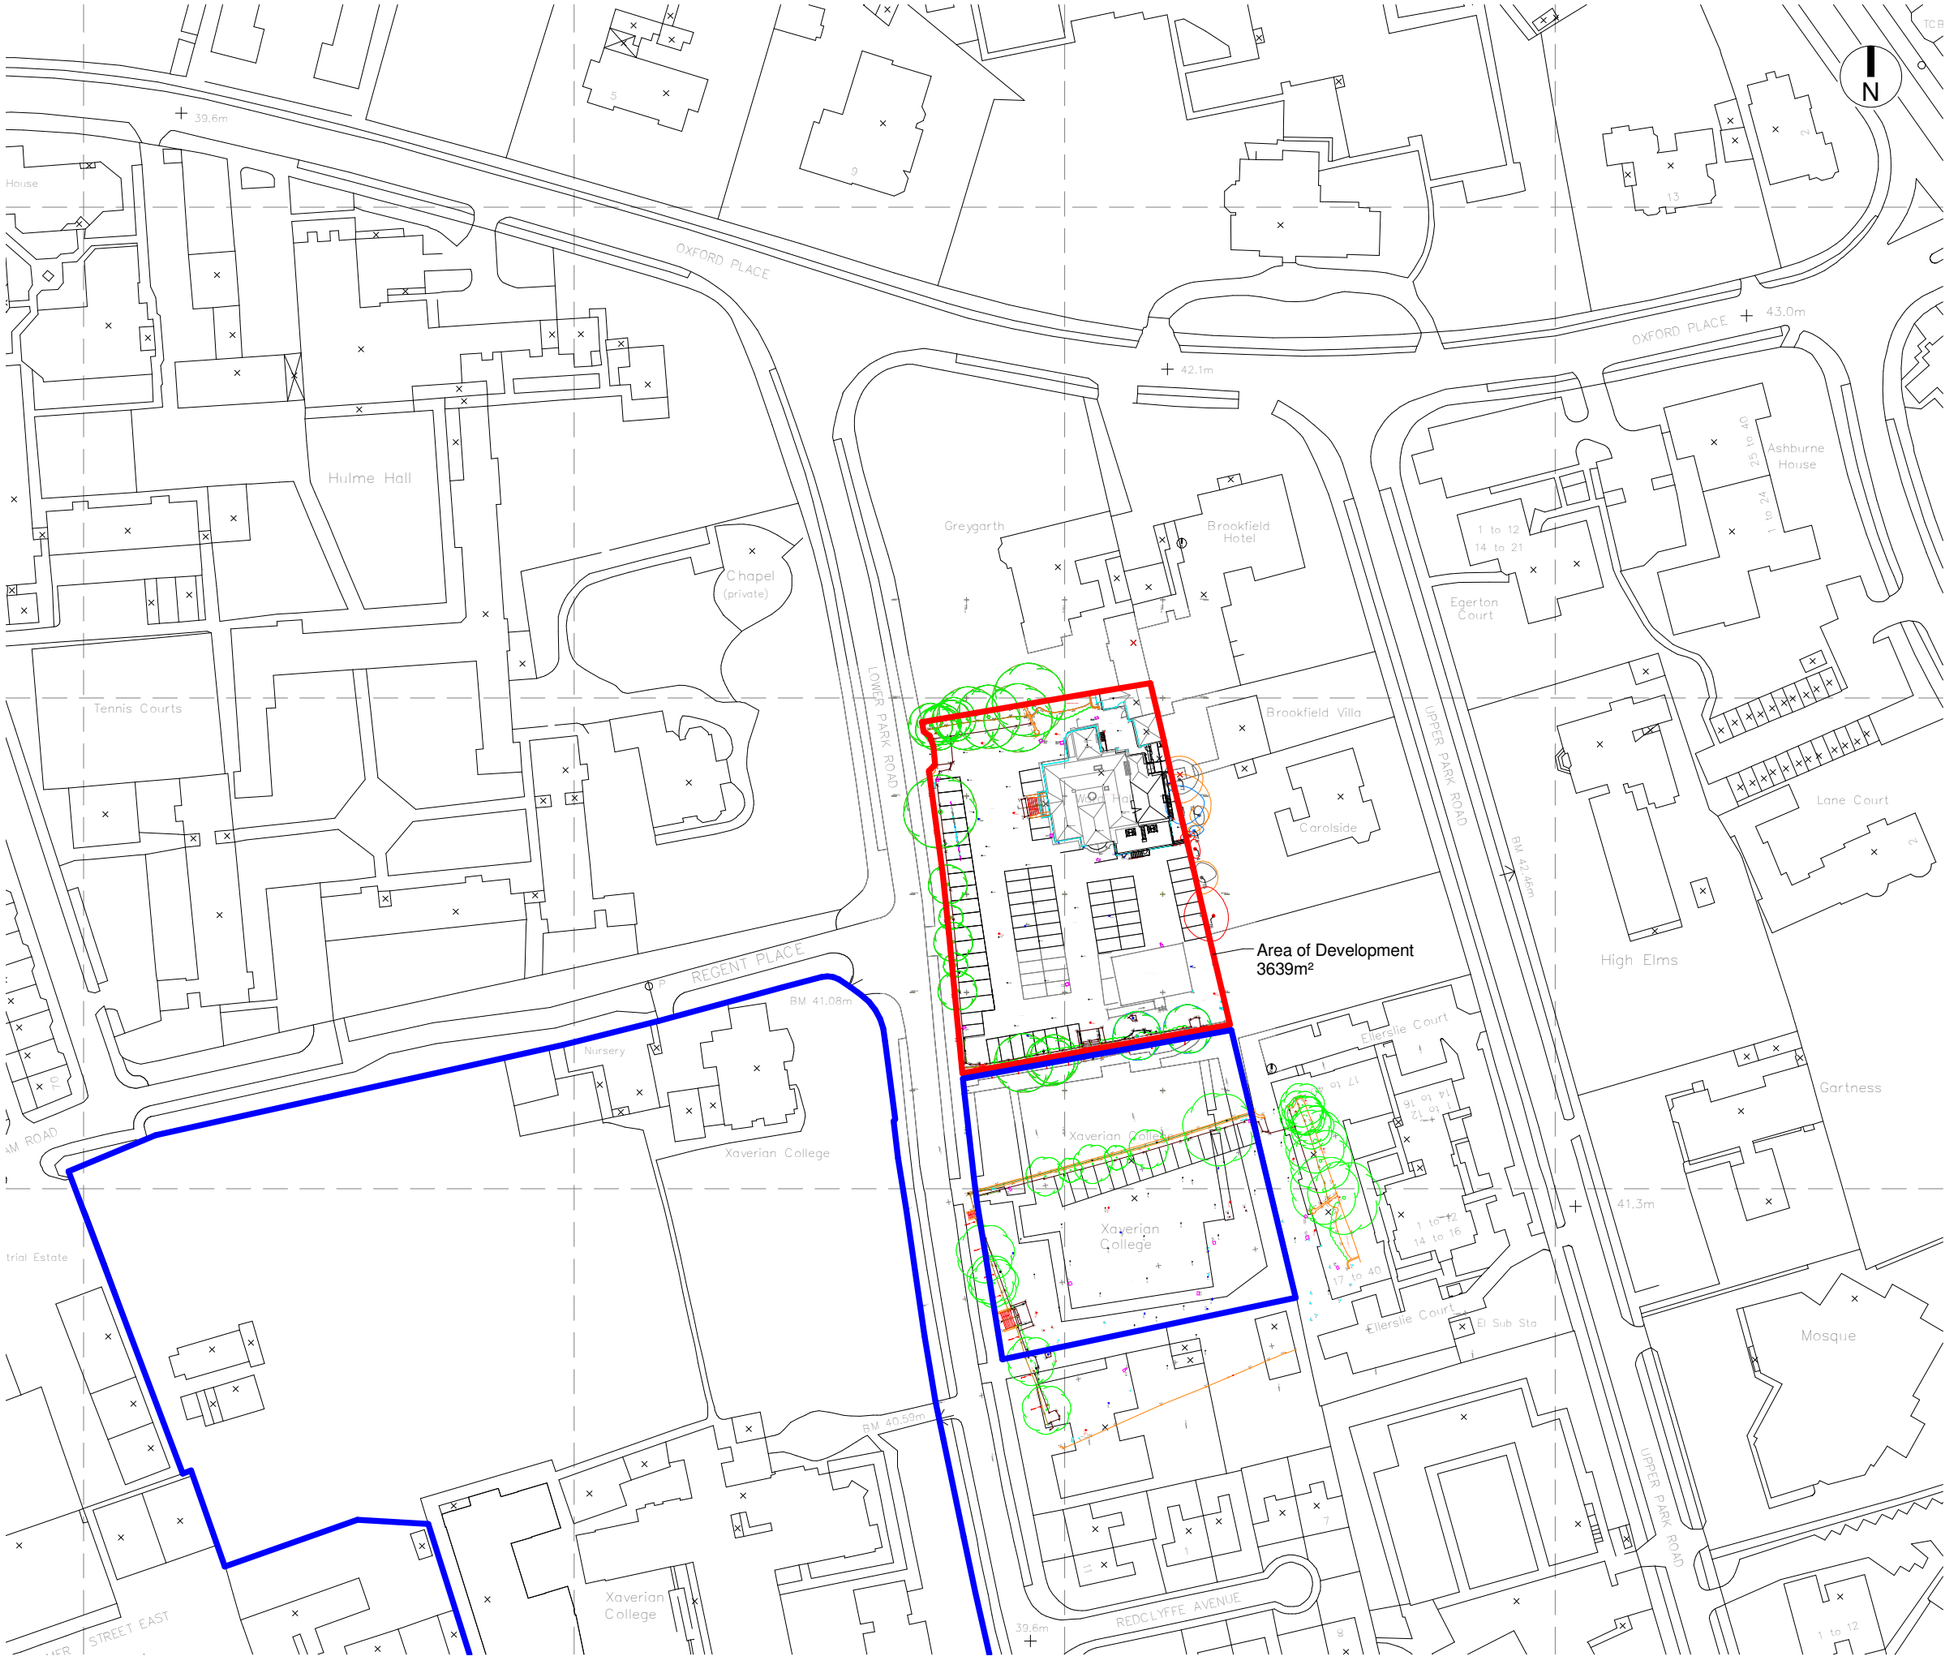

Notes

The Contractor is to check all dimensions and conditions on site before commencing. Do not scale from this drawing.

This drawing remains the copyright of POZZONI LLP.

Scale Bars TO BE USED ONLY AS GUIDANCE

1:100	mm	1000		3000		5000		
1:200	mm	5000		8000				
1:500	M	5		15		25		
1:1250	M	10		30		50		70

Area of Ownership

Area of Development

Rev	Description	By	Date
A	Issued for Planning	JP	19.05.14

Client: Xaverian College

Job: Ward Hall Extension

Drawing: Location Plan

Drg No.	P3923 - 101			Rev	A
Date	24/04/13	Scale	1 : 1250		@ A3
3D CoOrd	ATW	2D CoOrd	ATW	Approved	CSM

Project Status			
	Feasibility	Tender	Construction
●	Design	Contract	As Built

POZZONI

16 Bowling Green Lane
London
EC1R 0BD

2 Woodville Road
Altrincham
WA14 2FH

020 787 0079
architects@pozzoni.co.uk

0161 928 7848
www.pozzoni.co.uk

Drawings and models powered by POZZONI **BIM** using AutoDesk **Revit** ®
Contact us for details