
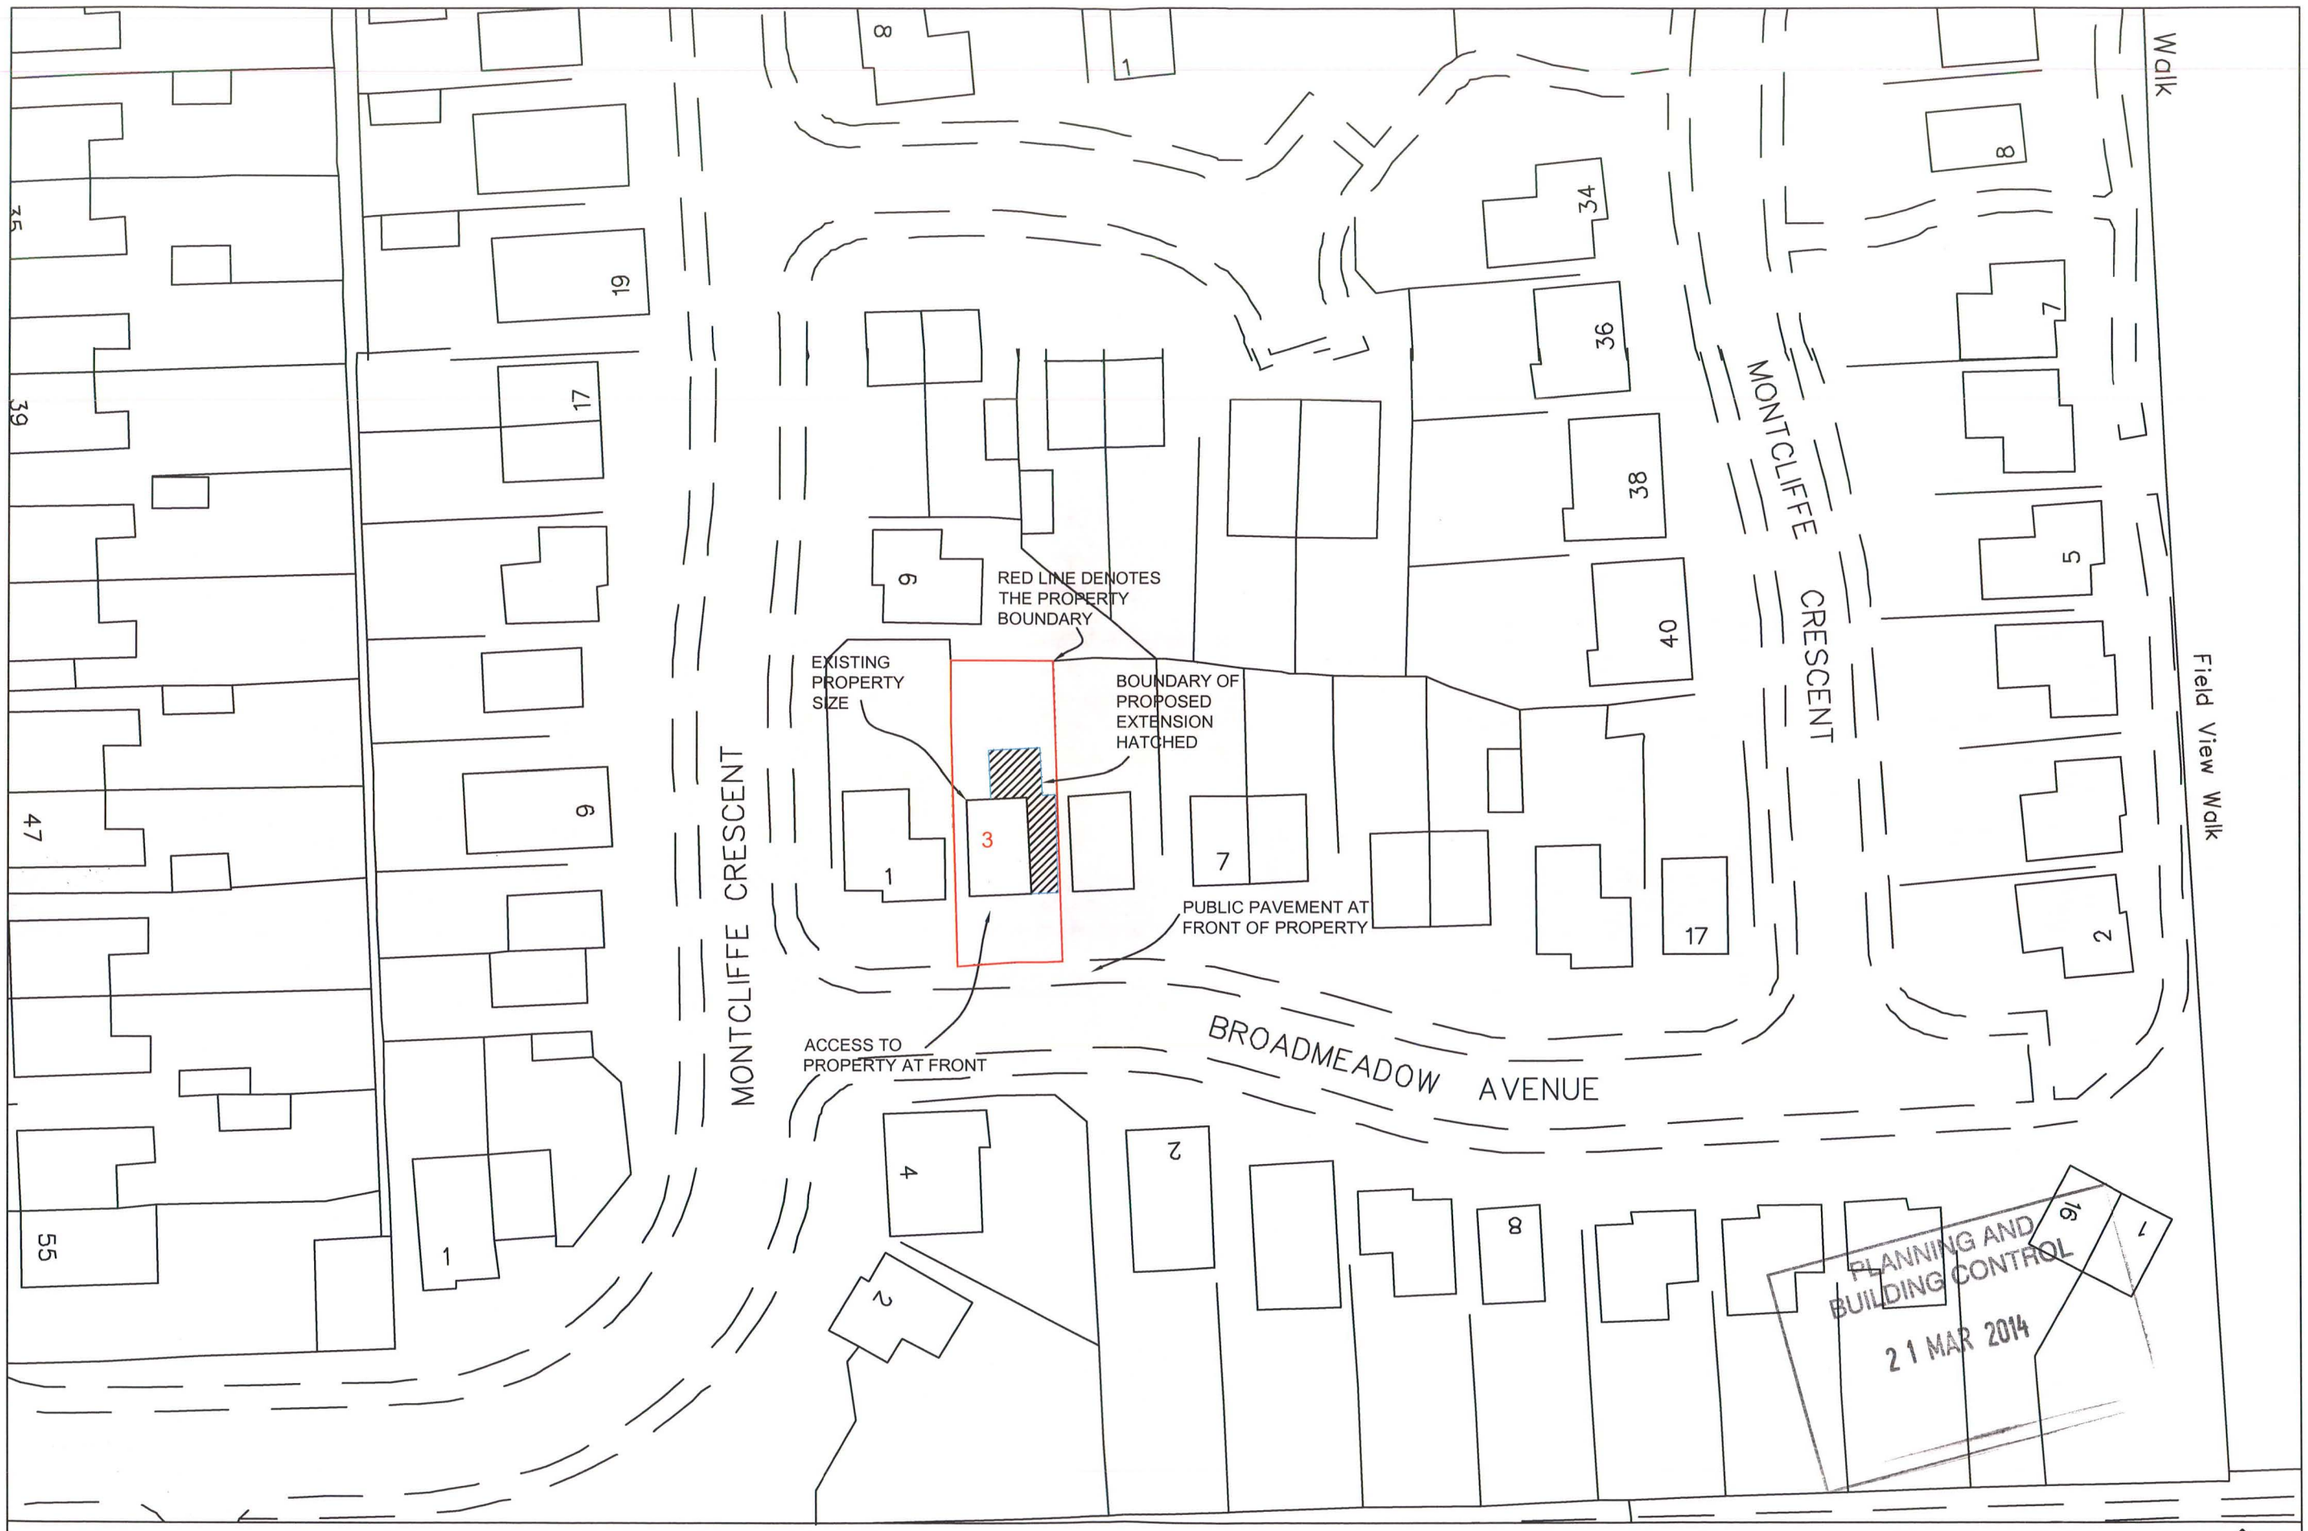


SITE PLAN - 3 BROADMEADOW AVENUE SCALE 1:500 @ A3

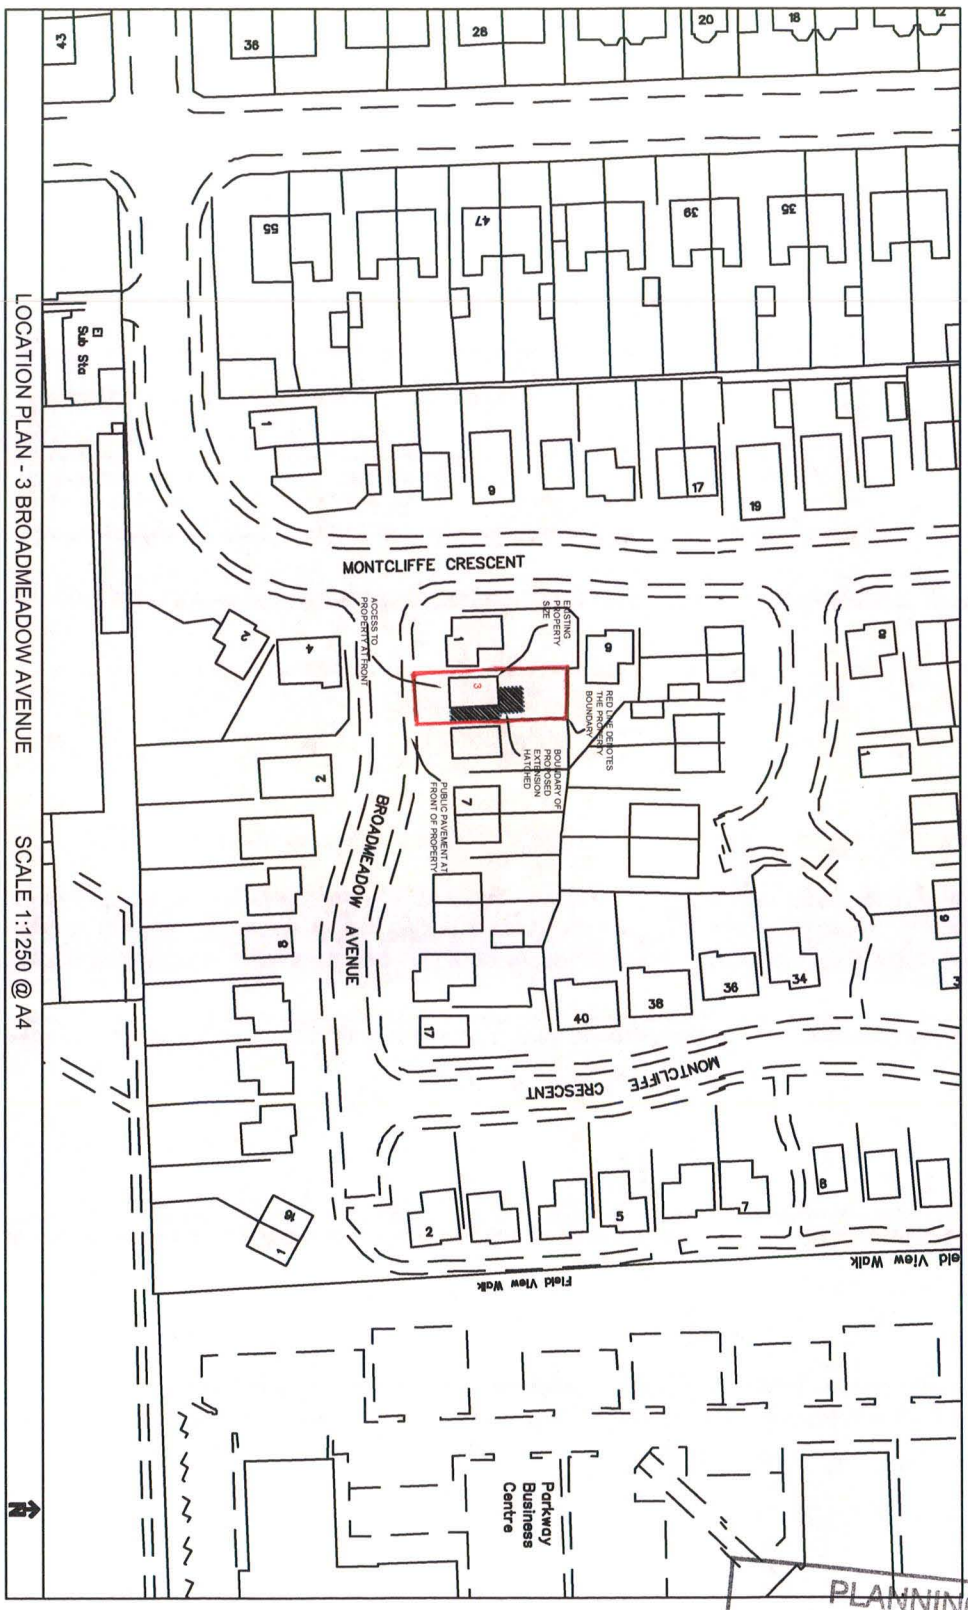

PLANNING AND BUILDING CONTROL
21 MAR 2014