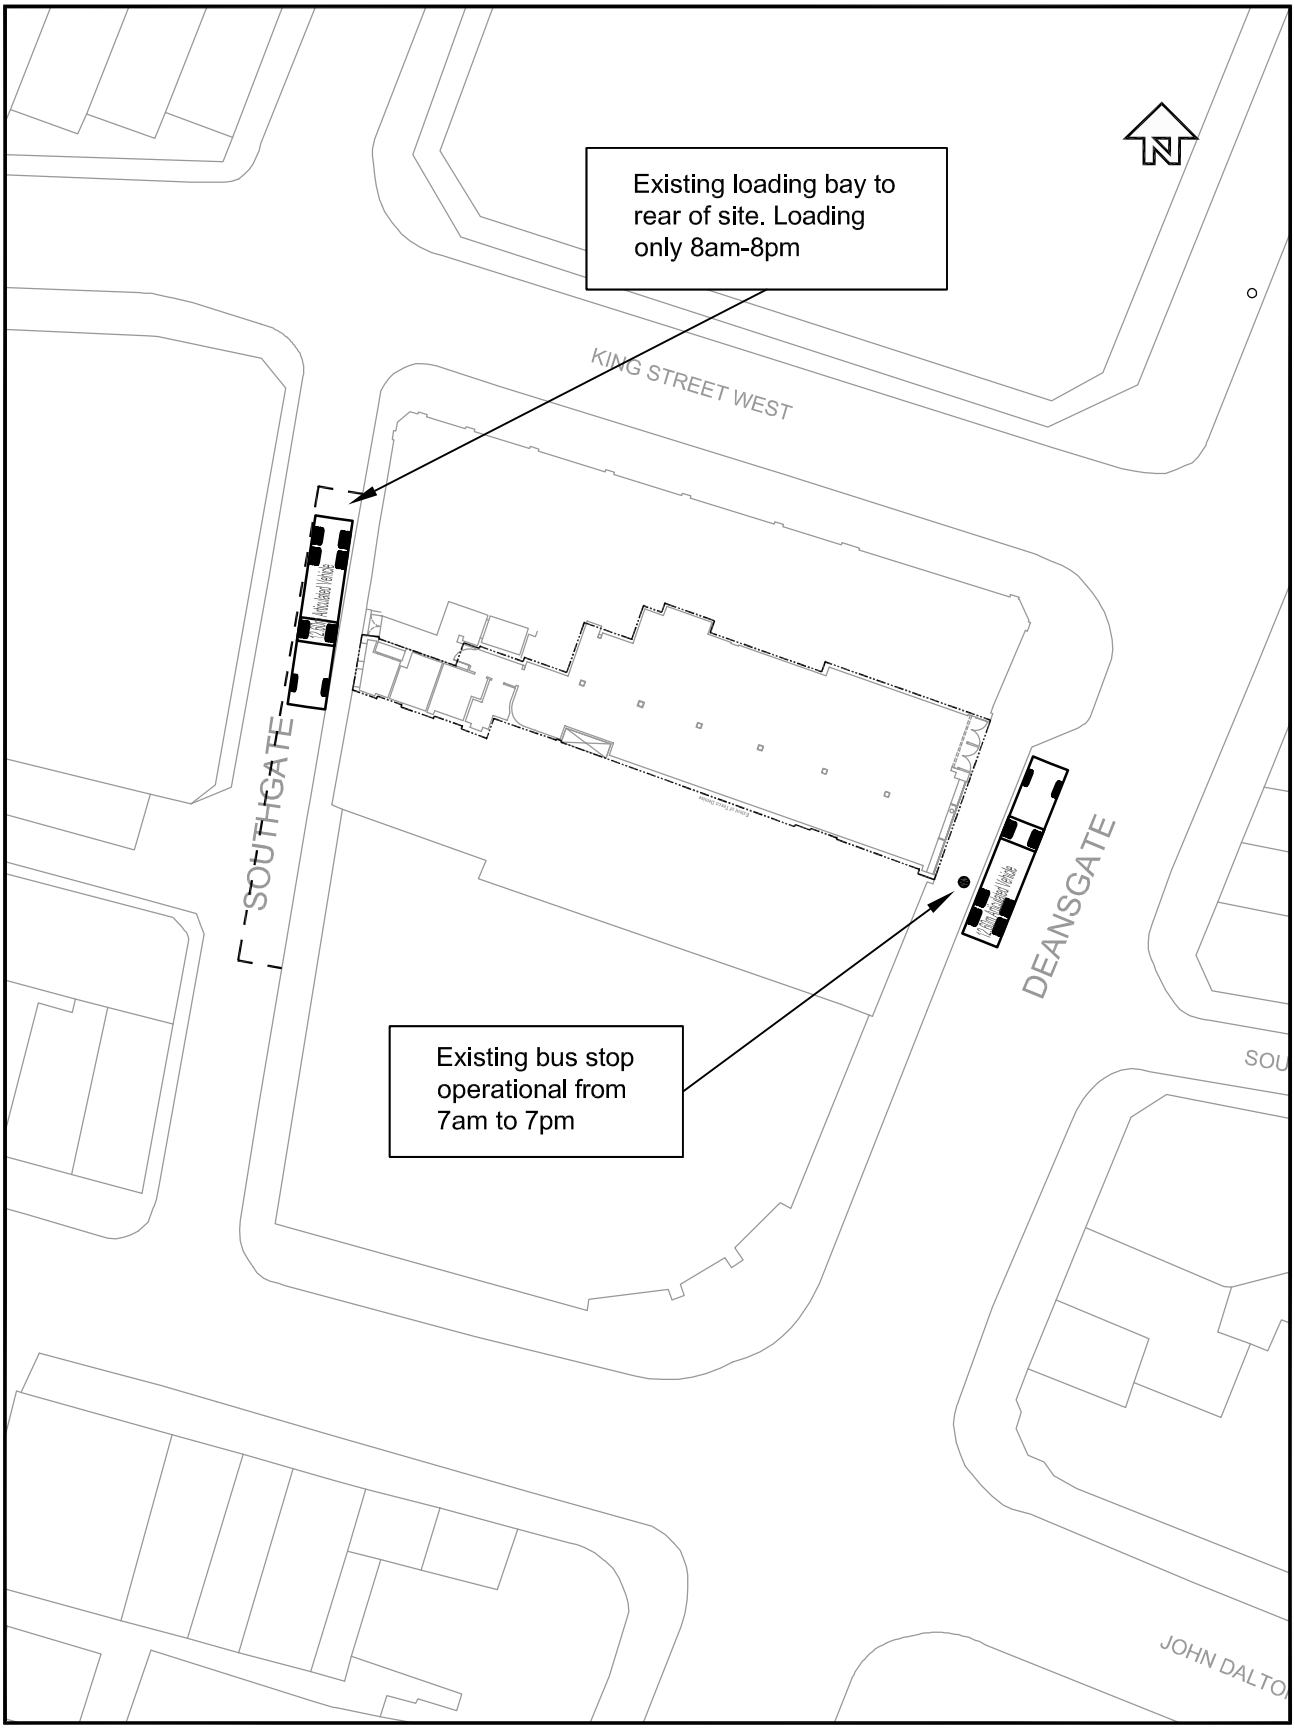

© Mouchel 2014

SCALE 1:500 @ A4

mouchel

Servicing Area Locations
Manchester, Deansgate

FIGURE 1