
O2 MARKET STREET, MANCHESTER

item 1

2 OFF INTERNALLY ILLUMINATED BUILT-UP OPAL ACRYLIC LOGOS


Internally illuminated via high density LEDs

ILLUMINATED VIA **LED's**

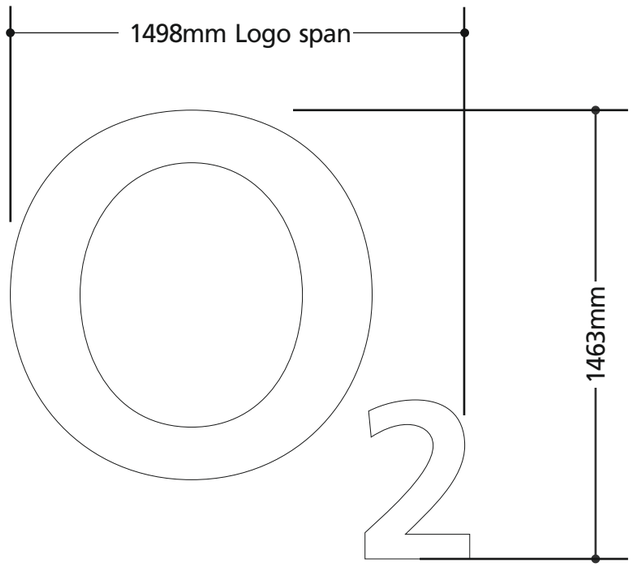

EXTRUDED SIGNCASE

Construction detail / 'A-A'
Section view

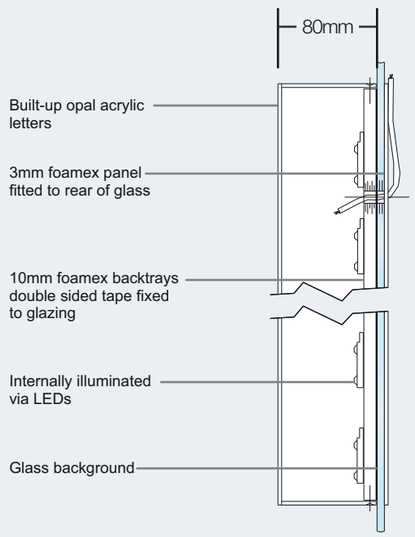

BLAZE NEON LTD
5 Patricia Way, Pysons Road,
Broadstairs, Kent. CT10 2XZ
T +44 (0) 1843 601075 F +44 (0) 1843 867924
www.blazeneon.com

DRAWING SHOWN FOR VISUAL PURPOSES ONLY. ACTUAL SIGNAGE CONSTRUCTION (MANUFACTURE, MATERIALS & TECHNIQUES) MAY DIFFER TO THOSE SHOWN & ARE SUBJECT TO FINAL SITE CONDITIONS

Document Information

Client: O2

Address:
Market Street,
Manchester,
United Kingdom

Sheet Number:	Date:	Scale:
1 / 4	14/05/14	1:20 @ A3

Drawn By:	Drawing Number:	Rev:
R.Upson	97368	E

Revision Notes:

Note:	Drawn:	Date:
REV A) BUBBLE GRAPHIC ADDED	BS	21/06/14
REV B) BUBBLE GRAPHIC ADDED TO ITEM 3	BC	30/05/14
REV C) REMOVE BUBBLE GRAPHIC FROM BULK HEADS	JW	06/06/14
REV D) 2-OFF PROJECTING SIGNS ADDED	B.C	11/06/14
REV E) VINYL GRAPHIC REMOVED FROM SCHEME	RU	16/06/14

Document Issue

! ALL DIMENSIONS SUBJECT TO FULL SITE SURVEY

BLAZE STANDARD PAINT FINISH IS **60% SEMI GLOSS**, CLIENT TO ADVISE PRIOR TO APPROVAL IF ANY SPECIAL FINISHES ARE REQUIRED

© THE COPYRIGHT OF THIS DRAWING IS OWNED BY BLAZE NEON LIMITED AND IS NOT TO BE DISCLOSED TO OTHER PERSONS OR TO BE USED FOR MANUFACTURING PURPOSES WITHOUT PERMISSION.


MARKET STREET, MANCHESTER

item 2

INTERNALLY ILLUMINATED SIGN CASE


Featuring Revese applied digitally printed 'bubble graphic' & illuminated ' O2 ' logo.

ILLUMINATED VIA **LED's**

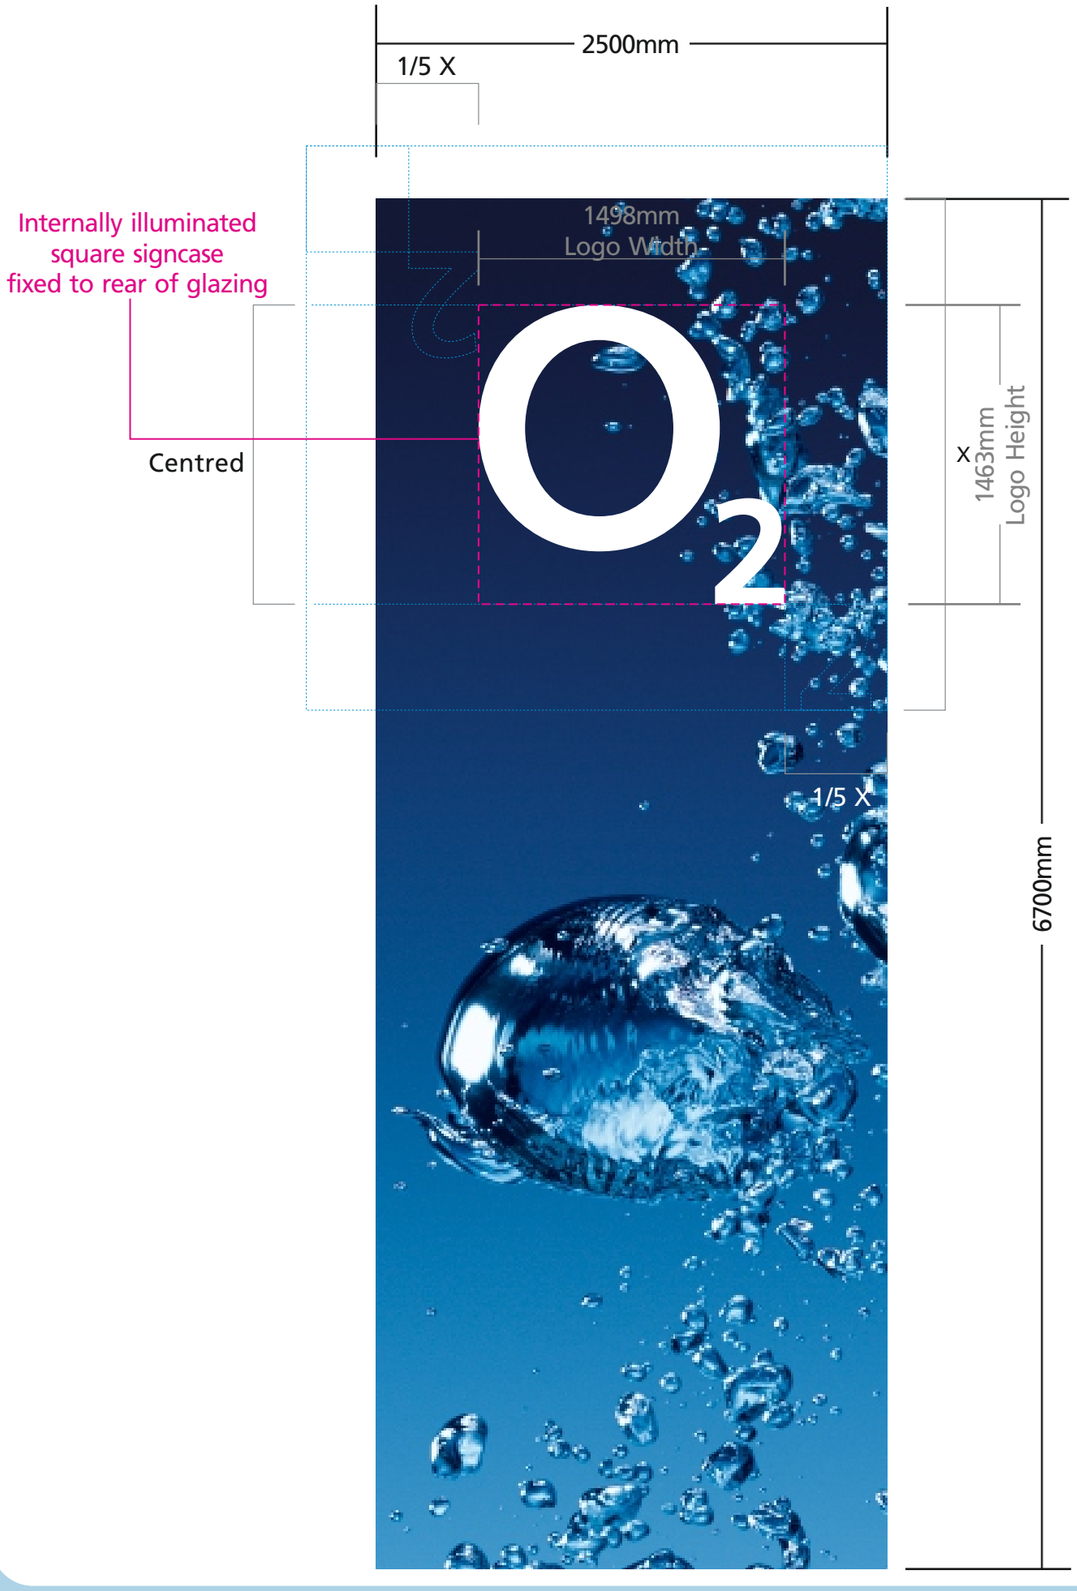

EXTRUDED SIGNCASE

Construction detail / 'A-A'
Section view

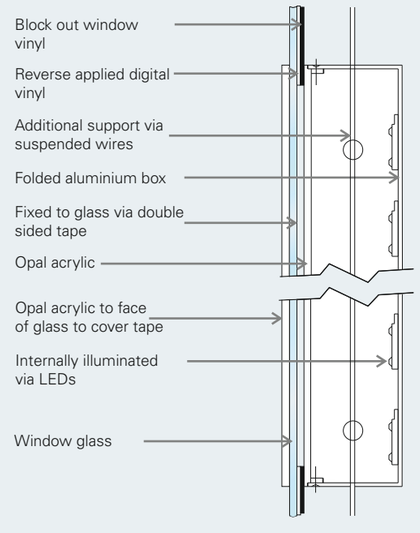

BLAZE NEON LTD
5 Patricia Way, Pysons Road,
Broadstairs, Kent. CT10 2XZ
T +44 (0) 1843 601075 F +44 (0) 1843 867924
www.blazeneon.com

DRAWING SHOWN FOR VISUAL PURPOSES ONLY. ACTUAL SIGNAGE CONSTRUCTION (MANUFACTURE, MATERIALS & TECHNIQUES) MAY DIFFER TO THOSE SHOWN & ARE SUBJECT TO FINAL SITE CONDITIONS

Document Information

Client: O2

Address:
Market Street,
Manchester,
United Kingdom

Sheet Number:	Date:	Scale:
2 / 4	14/05/14	1:20 @ A3

Drawn By:	Drawing Number:	Rev:
R.Upson	97368	E

Revision Notes:

Note:	Drawn:	Date:
REV A) BUBBLE GRAPHIC ADDED	BS	21/06/14
REV B) BUBBLE GRAPHIC ADDED TO ITEM 3	BC	30/05/14
REV C) REMOVE BUBBLE GRAPHIC FROM BULK HEADS	JW	06/06/14
REV D) 2-OFF PROJECTING SIGNS ADDED	B.C	11/06/14
REV E) VINYL GRAPHIC REMOVED FROM SCHEME	RU	16/06/14

Document Issue

! ALL DIMENSIONS SUBJECT TO FULL SITE SURVEY

! CONSTRUCTION DETAILS TO BE CONFIRMED

BLAZE STANDARD PAINT FINISH IS **60% SEMI GLOSS**, CLIENT TO ADVISE PRIOR TO APPROVAL IF ANY SPECIAL FINISHES ARE REQUIRED

© THE COPYRIGHT OF THIS DRAWING IS OWNED BY BLAZE NEON LIMITED AND IS NOT TO BE DISCLOSED TO OTHER PERSONS OR TO BE USED FOR MANUFACTURING PURPOSES WITHOUT PERMISSION.


O2 MARKET STREET, MANCHESTER

item 3

2-OFF INTERNALLY ILLUMINATED PROJECTING SIGN

Featuring face applied digitally printed 'gradient' & illuminated 'O2' logo.

ILLUMINATED VIA **LED's**

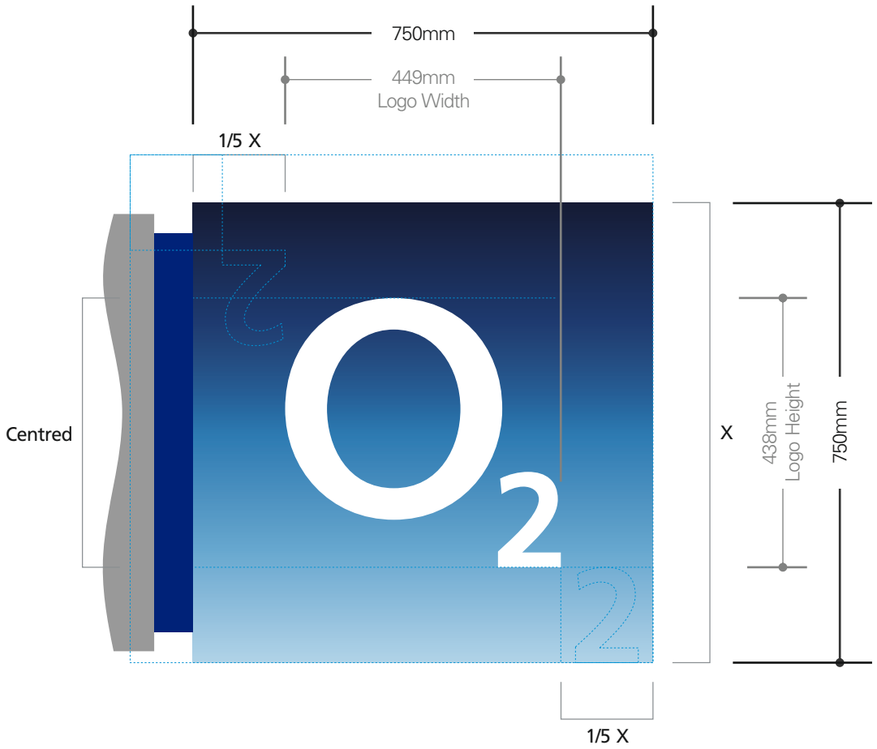

BLAZE NEON LTD
5 Patricia Way, Pysons Road,
Broadstairs, Kent. CT10 2XZ
T +44 (0) 1843 601075 F +44 (0) 1843 867924
www.blazeneon.com

DRAWING SHOWN FOR VISUAL PURPOSES ONLY. ACTUAL SIGNAGE CONSTRUCTION (MANUFACTURE, MATERIALS & TECHNIQUES) MAY DIFFER TO THOSE SHOWN & ARE SUBJECT TO FINAL SITE CONDITIONS

Document Information

Client: O2

Address:
Market Street,
Manchester,
United Kingdom

Sheet Number:	Date:	Scale:
3 / 4	14/05/14	1:20 @ A3

Drawn By:	Drawing Number:	Rev:
R.Upson	97368	E

Revision Notes:

Note:	Drawn:	Date:
REV A) BUBBLE GRAPHIC ADDED	BS	21/06/14
REV B) BUBBLE GRAPHIC ADDED TO ITEM 3	BC	30/05/14
REV C) REMOVE BUBBLE GRAPHIC FROM BULK HEADS	JW	06/06/14
REV D) 2-OFF PROJECTING SIGNS ADDED	B.C	11/06/14
REV E) VINYL GRAPHIC REMOVED FROM SCHEME	RU	16/06/14


Document Issue

BLAZE STANDARD PAINT FINISH IS **60% SEMI GLOSS**, CLIENT TO ADVISE PRIOR TO APPROVAL IF ANY SPECIAL FINISHES ARE REQUIRED


© THE COPYRIGHT OF THIS DRAWING IS OWNED BY BLAZE NEON LIMITED AND IS NOT TO BE DISCLOSED TO OTHER PERSONS OR TO BE USED FOR MANUFACTURING PURPOSES WITHOUT PERMISSION.

O2 MARKET STREET, MANCHESTER

PROPOSED ELEVATIONS

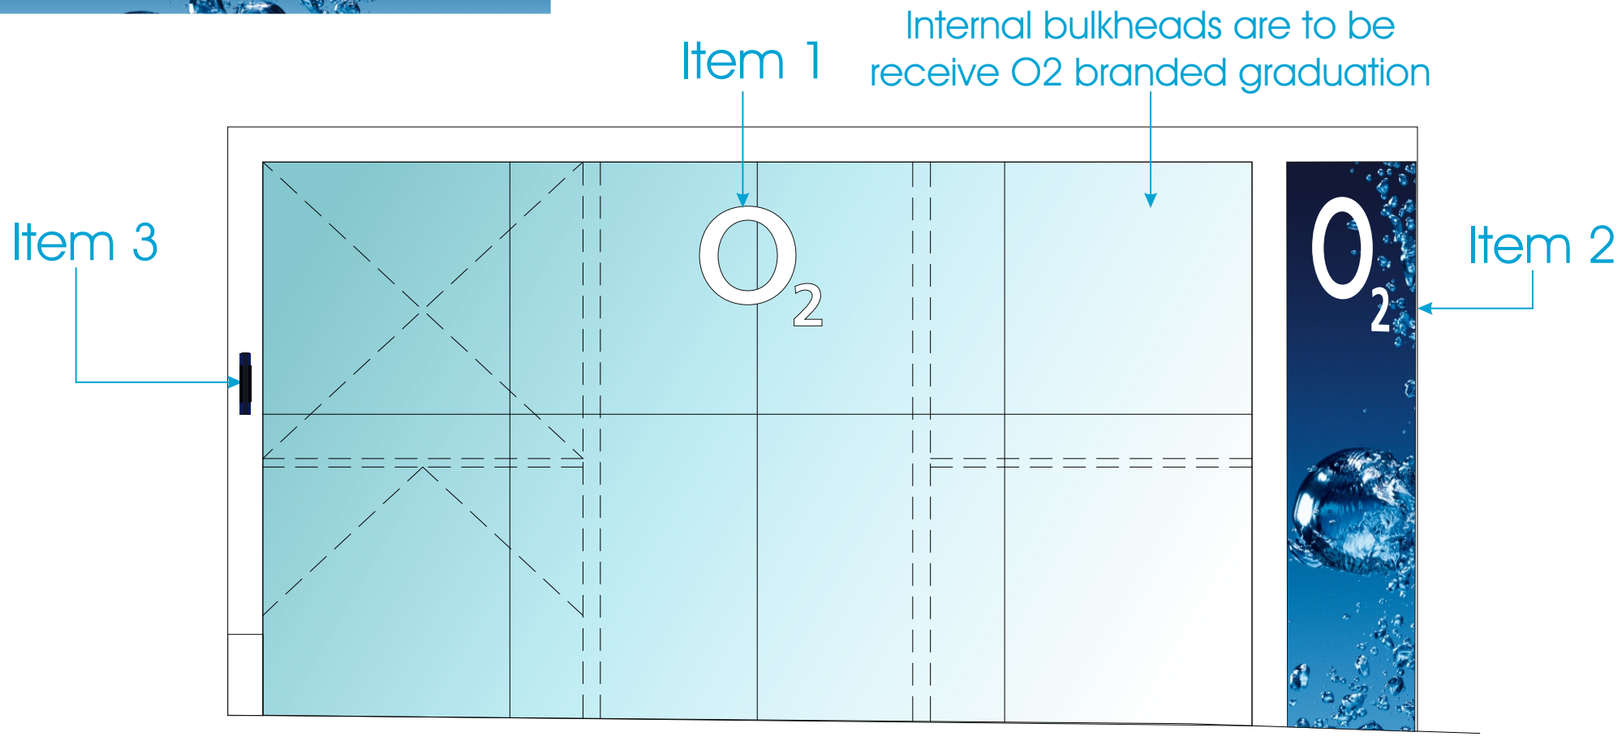

Proposed Fountain Street Elevation

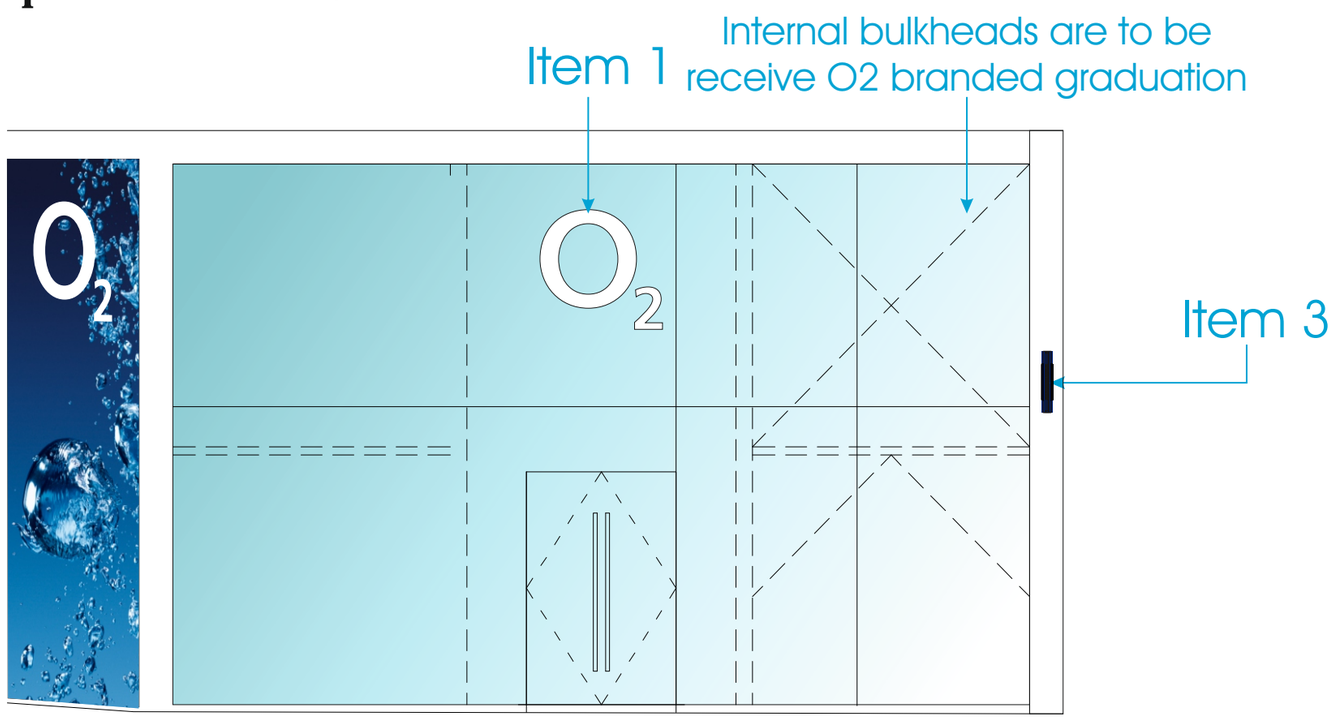

Proposed Market Street Elevation

SCALE 1:75@A3

BLAZE NEON LTD
5 Patricia Way, Pysons Road,
Broadstairs, Kent. CT10 2XZ
T +44 (0) 1843 601075 F +44 (0) 1843 867924
www.blazeneon.com

DRAWING SHOWN FOR VISUAL PURPOSES ONLY. ACTUAL SIGNAGE CONSTRUCTION (MANUFACTURE, MATERIALS & TECHNIQUES) MAY DIFFER TO THOSE SHOWN & ARE SUBJECT TO FINAL SITE CONDITIONS

Document Information

Client: O2

Address:
Market Street,
Manchester,
United Kingdom

Sheet Number:	Date:	Scale:
4 / 4	14/05/14	1:20 @ A3

Drawn By:	Drawing Number:	Rev:
R.Upson	97368	E

Revision Notes:

Note:	Drawn:	Date:
REV A) BUBBLE GRAPHIC ADDED	BS	21/06/14
REV B) BUBBLE GRAPHIC ADDED TO ITEM 3	BC	30/05/14
REV C) REMOVE BUBBLE GRAPHIC FROM BULK HEADS	JW	06/06/14
REV D) 2-OFF PROJECTING SIGNS ADDED	B.C	11/06/14
REV E) VINYL GRAPHIC REMOVED FROM SCHEME	RU	16/06/14

Document Issue

! ALL DIMENSIONS SUBJECT TO FULL SITE SURVEY

BLAZE STANDARD PAINT FINISH IS **60% SEMI GLOSS**, CLIENT TO ADVISE PRIOR TO APPROVAL IF ANY SPECIAL FINISHES ARE REQUIRED

© THE COPYRIGHT OF THIS DRAWING IS OWNED BY BLAZE NEON LIMITED AND IS NOT TO BE DISCLOSED TO OTHER PERSONS OR TO BE USED FOR MANUFACTURING PURPOSES WITHOUT PERMISSION.