

REVISION

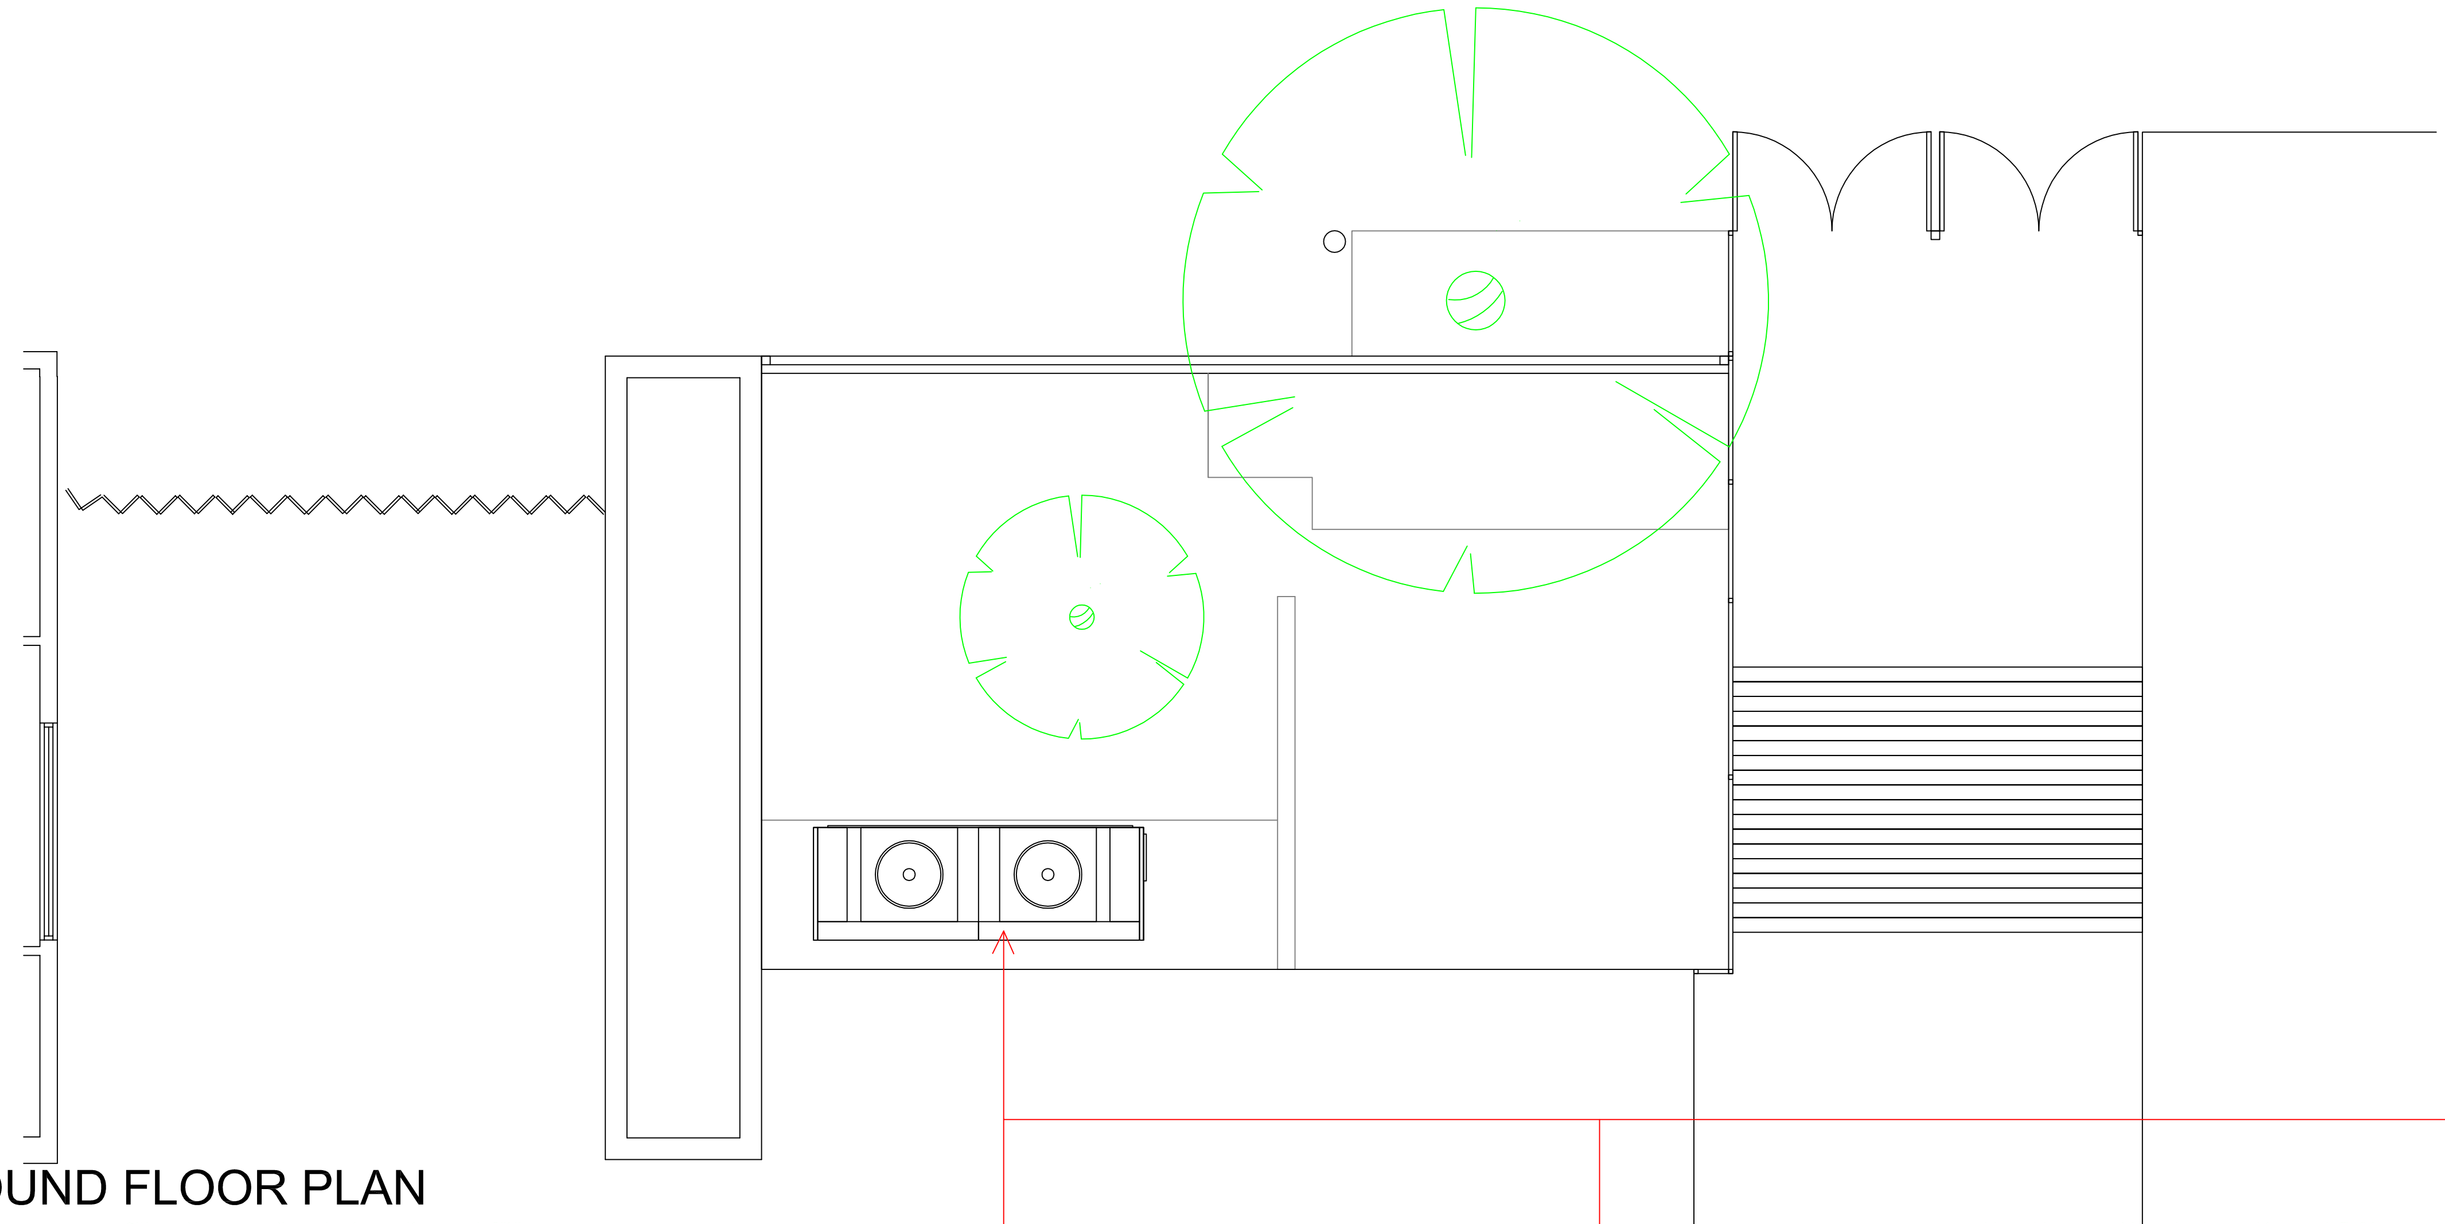


NEW SPACE CONVENIENCE C02
REFRIGERATION PLANT UNIT

PART GROUND FLOOR PLAN

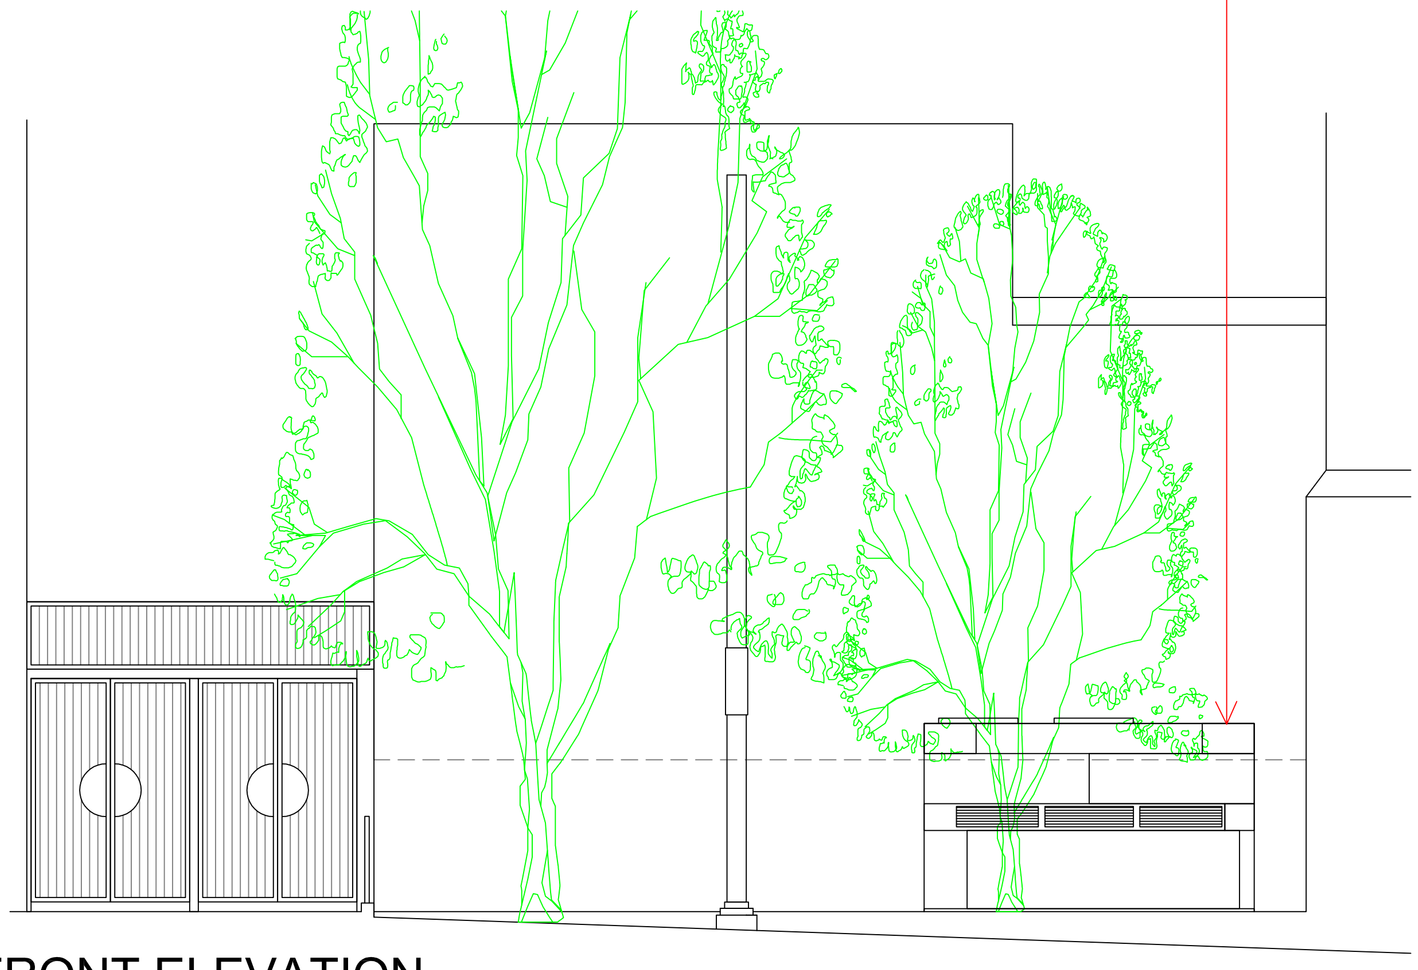

FRONT ELEVATION

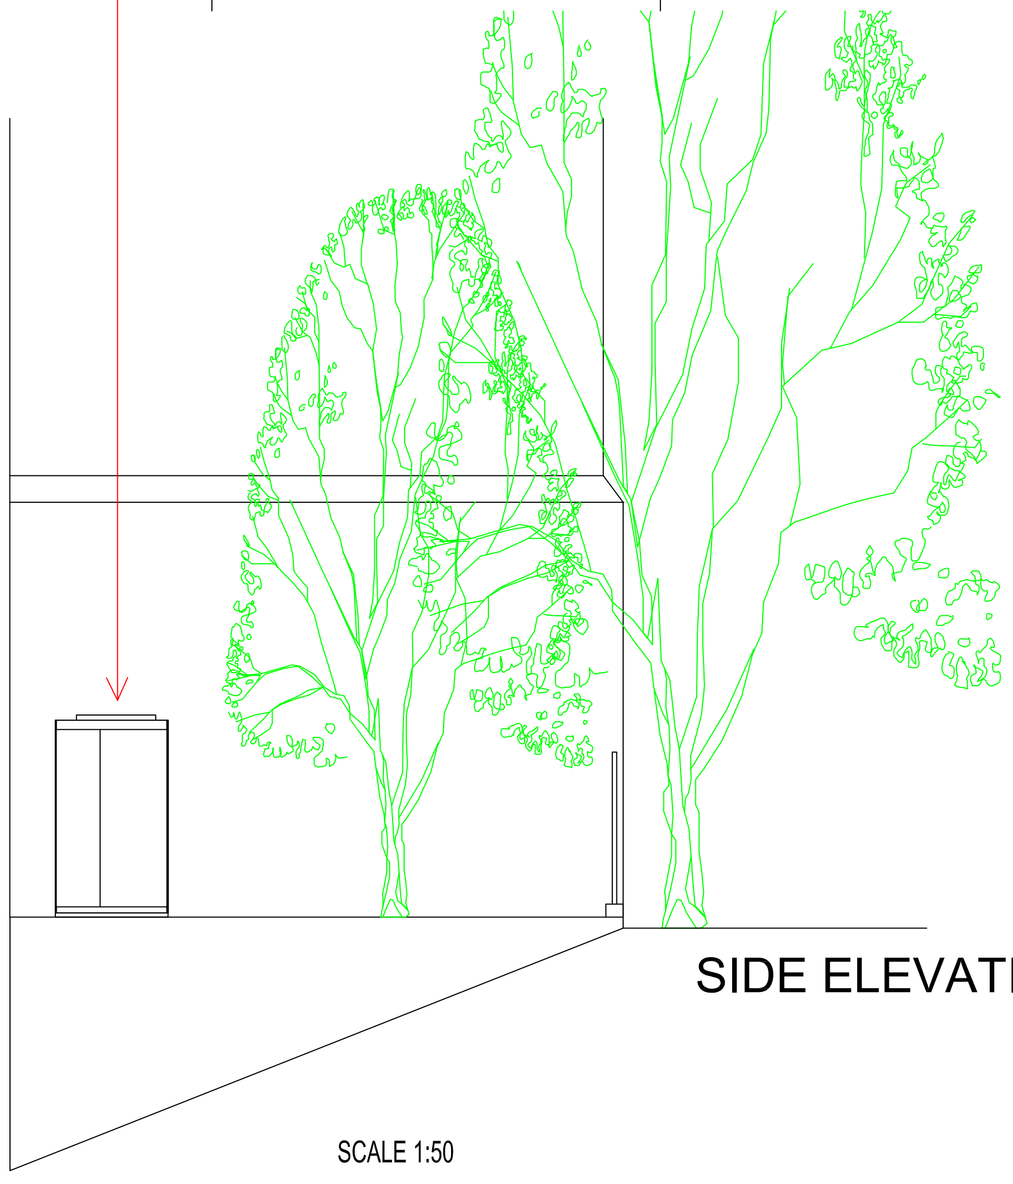

SIDE ELEVATION

SCALE 1:50

0m 1 2 3 4 5 10

© THE CONTENTS OF THIS DRAWING REMAIN THE SOLE PROPERTY OF WELLSFIELD ASSOCIATES AND MUST NOT BE COPIED OR REPRODUCED WITHOUT PRIOR PERMISSION.

FULL SURVEY NOT CARRIED OUT, DRAWING PRODUCED USING INFORMATION SUPPLIED BY THE CLIENT

Wellsfield Associates

80 High Street,
Hadleigh,
Essex.
SS7 2PB
Tel: 01702 551123
Fax: 01702 558530
mail@wellsfieldassociates.co.uk

project
Co-op Store
1 Balloon Street,
Manchester
M60 4EP

PROPOSED DETAILS

date Oct '13

drawn DAR

scale 1:50@A1

drg no. 2295 .03