GROUND FLOOR PLAN

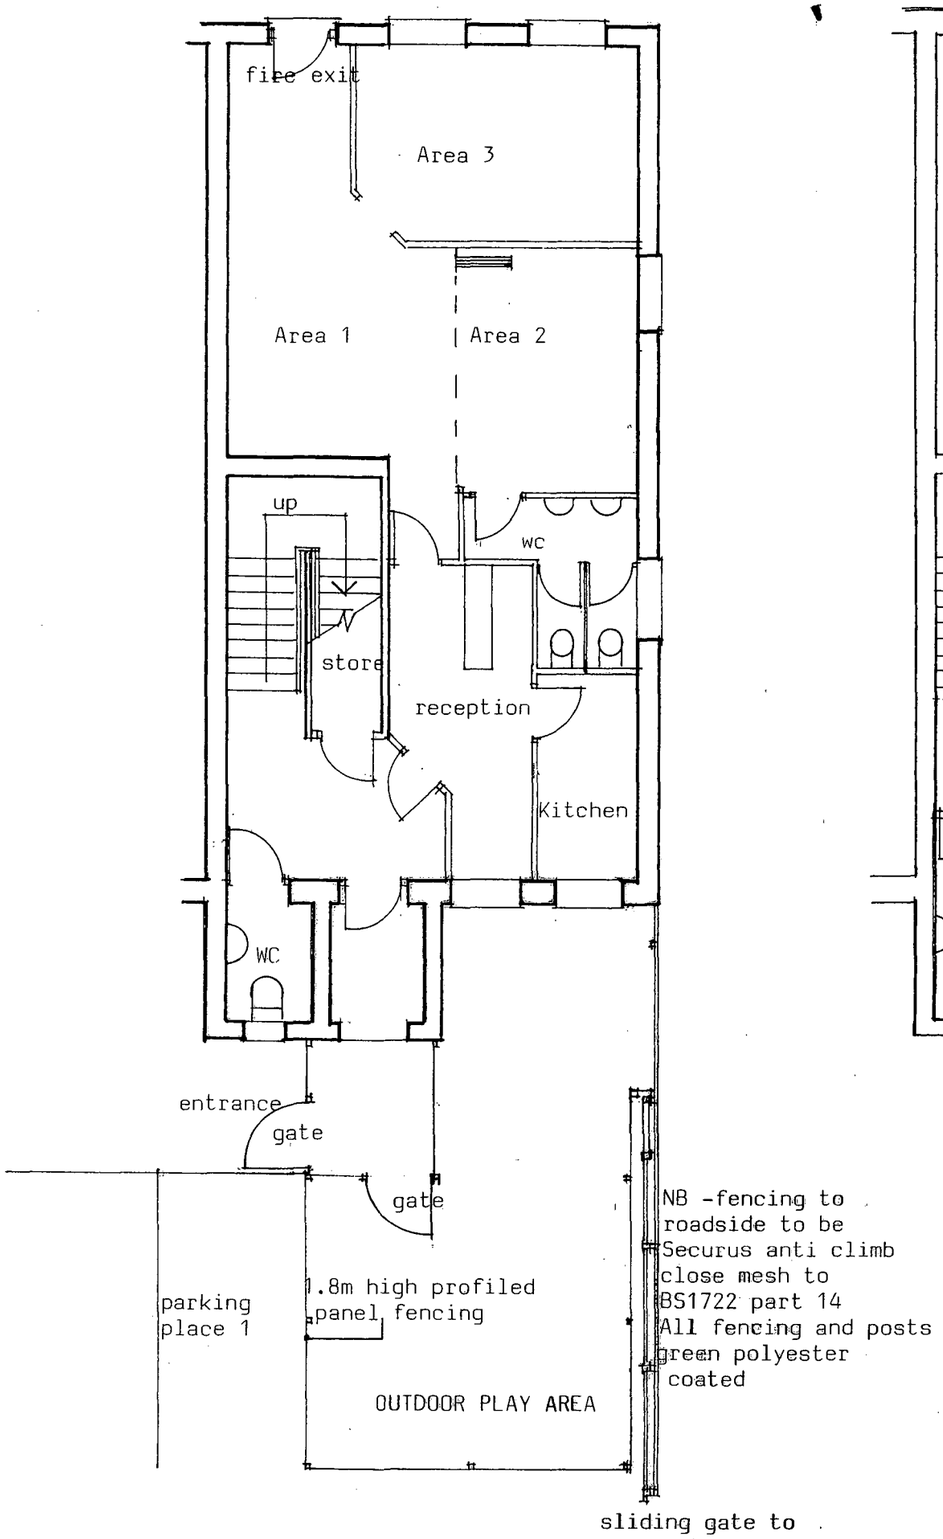

FIRST FLOOR PLAN

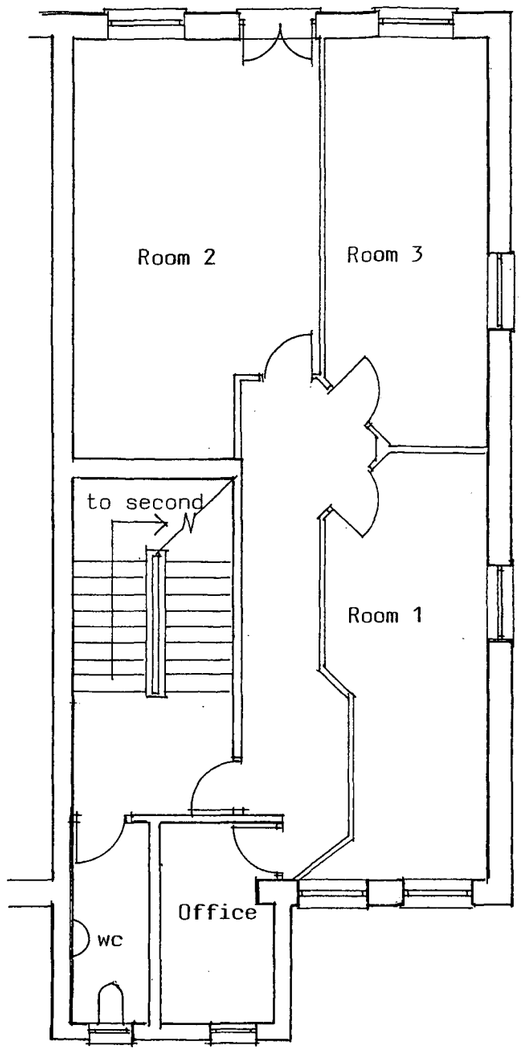

SECOND FLOOR PLAN

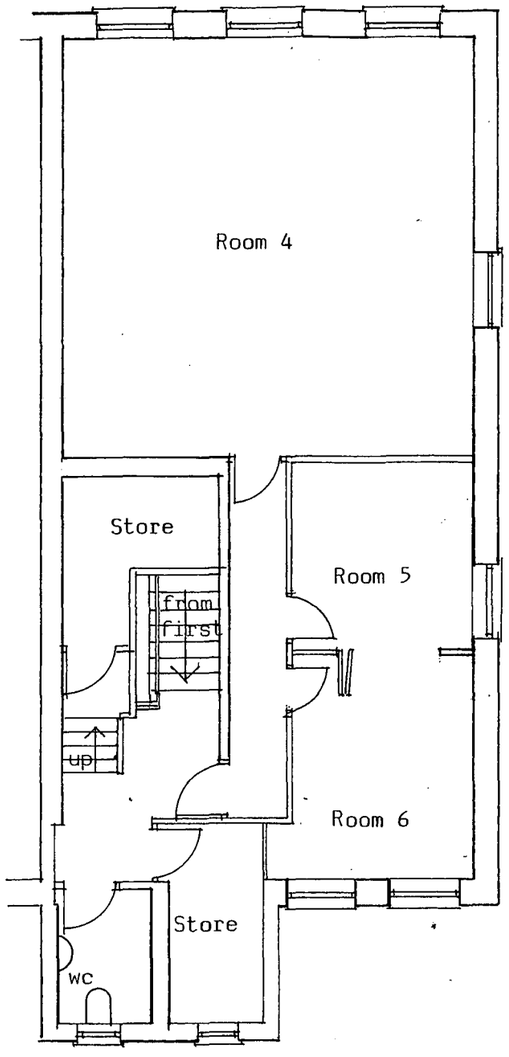

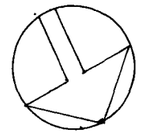

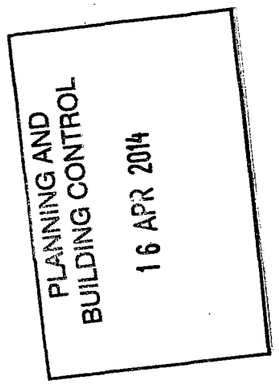

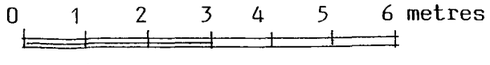

EXISTING FLOOR PLANS SHOWING
PROPOSED PLAY AREA AT GROUND FLOOR

CHINESE CENTRE
67 ARDWICK GREEN NORTH
MANCHESTER M12 6FX

Drawing no.4 scale 1:100 @ A3

BAILEY AND COMPANY
architecture

21a Spath Road tel. 0161 4454506
Manchester M20 2QT jt@thompsonarchitects.co.uk