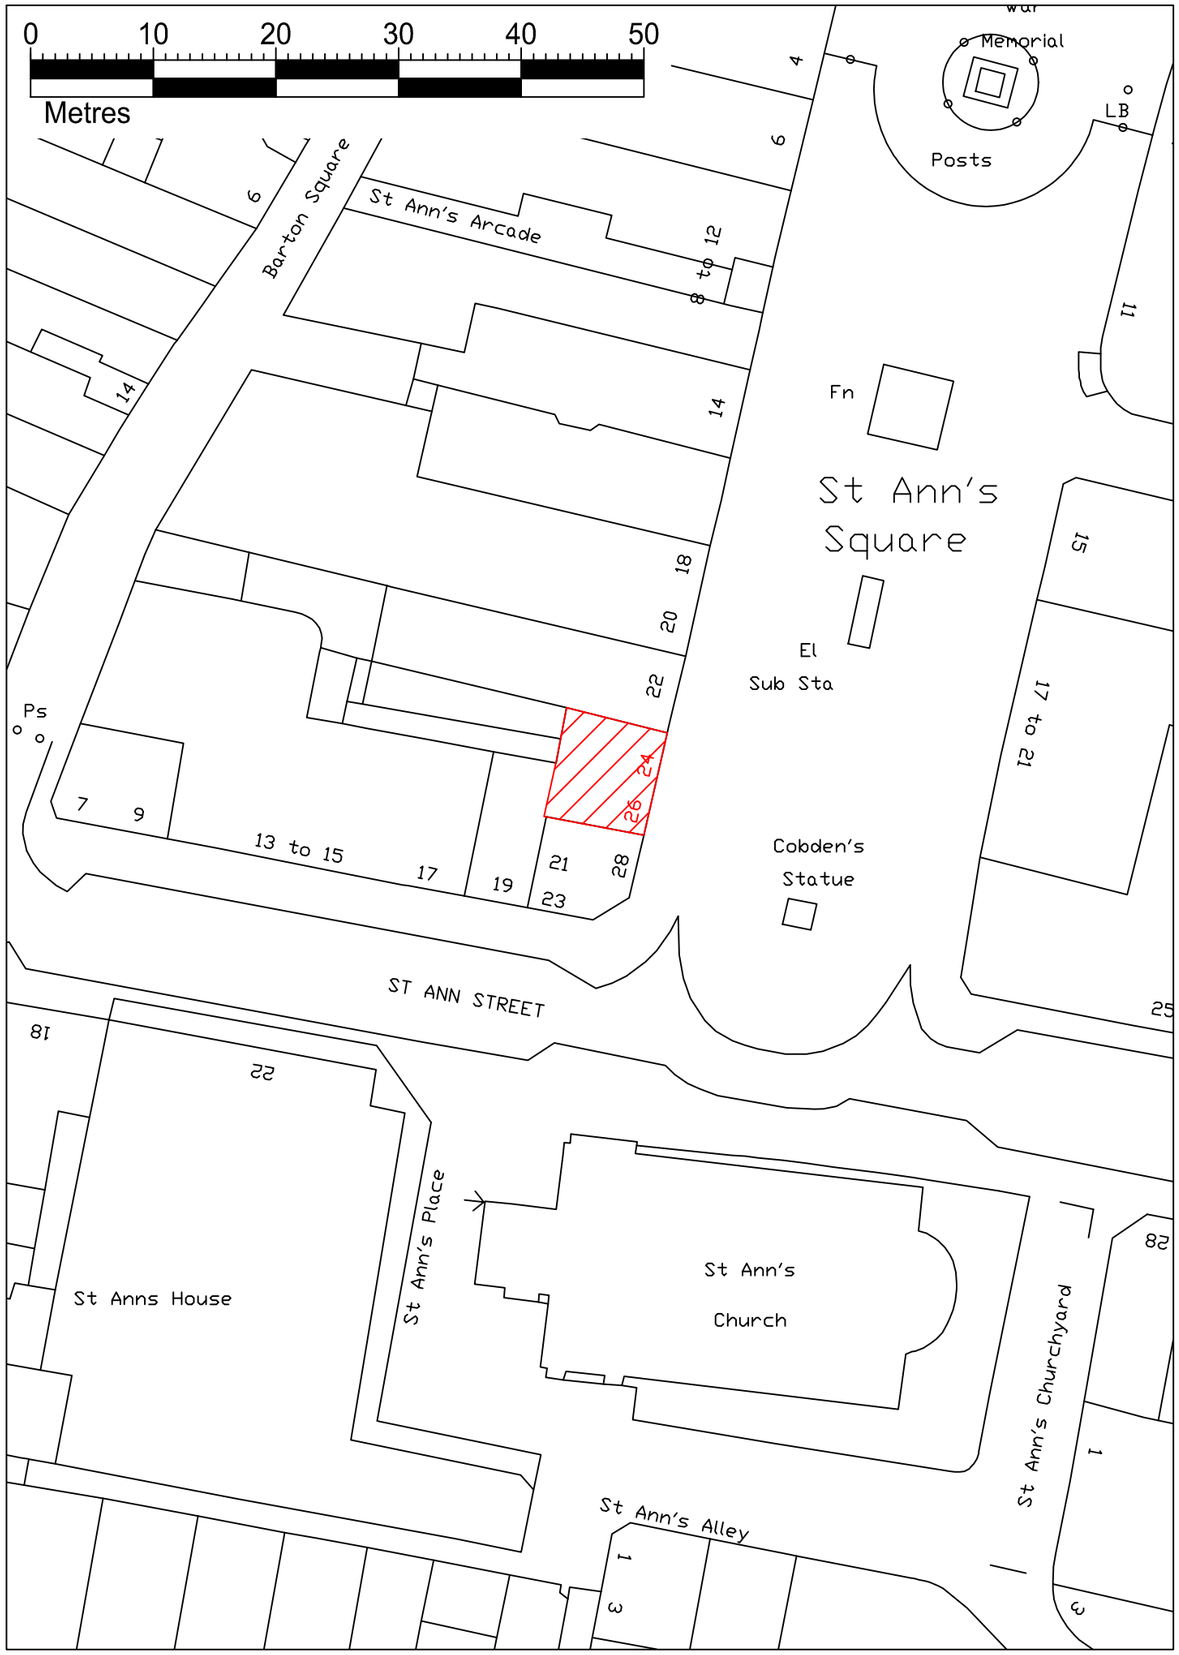

Scale 1:1250

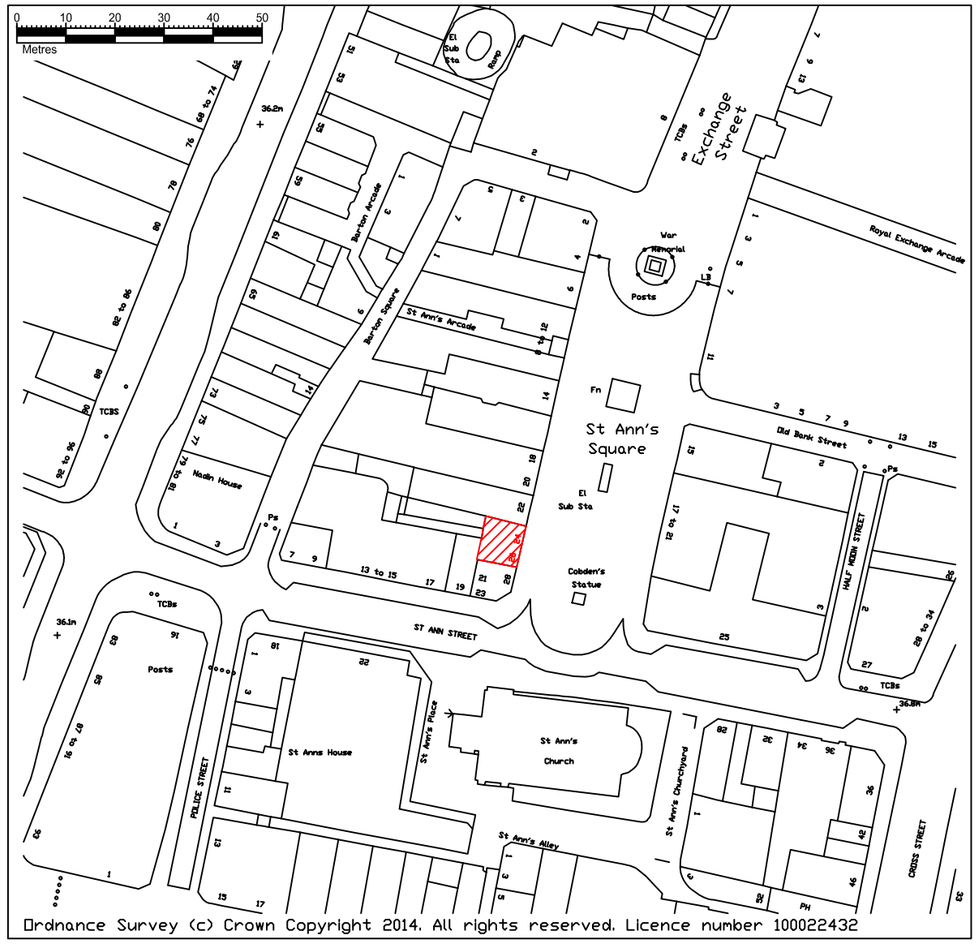

Ordnance Survey (c) Crown Copyright 2014. All rights reserved. Licence number 100022432

Scale 1:500



EXISTING PHOTO

CONTRACTORS MUST VERIFY ALL DIMENSIONS ON SITE BEFORE ANY WORKS ARE COMMENCED. THIS DRAWING REMAINS THE PROPERTY OF RDS. AND MAY NOT BE REPRODUCED IN ANY WAY WITHOUT PRIOR CONSENT.

TO BE READ IN CONJUNCTION WITH THE THREE MOBILE STANDARD DESIGN MANUAL

ALL WORKS TO BE CARRIED OUT IN ACCORDANCE WITH THE THREE MOBILE STANDARD DESIGN MANUAL AND TO COMPLY WITH THE TENANTS FIT OUT HANDBOOK FOLLOWING LANDLORDS APPROVAL.

DRAWING TITLE
LOCATION TYPE 3

DRAWING NUMBER			REVISION
3M-MANCHESTER ST ANNS-PLANNIG			-
SCALE	DATE	DRAWN	CHECKED
A3-AS_SHOWN	18.06.14	RDS	-

PROJECT
24 ST ANN'S SQUARE
MANCHESTER
M2 7JB

STATUS
L3B PLANNING

Hutchinson 3G UK Ltd
Star House
20 Grenfell Road
Maidenhead Berks
SL6 1EH
Three.co.uk

The Mill Store
Foundry Lane
Earls Colne
Essex
CO6 2SB
Tel:01787 224878
Retail Design Solutions (Consultancy) Ltd