EXISTING SITE
& ROOF PLAN
@A4

200 Waterloo Road
Manchester
M8 8AE

ROOF PLAN
SCALE 1:200

N

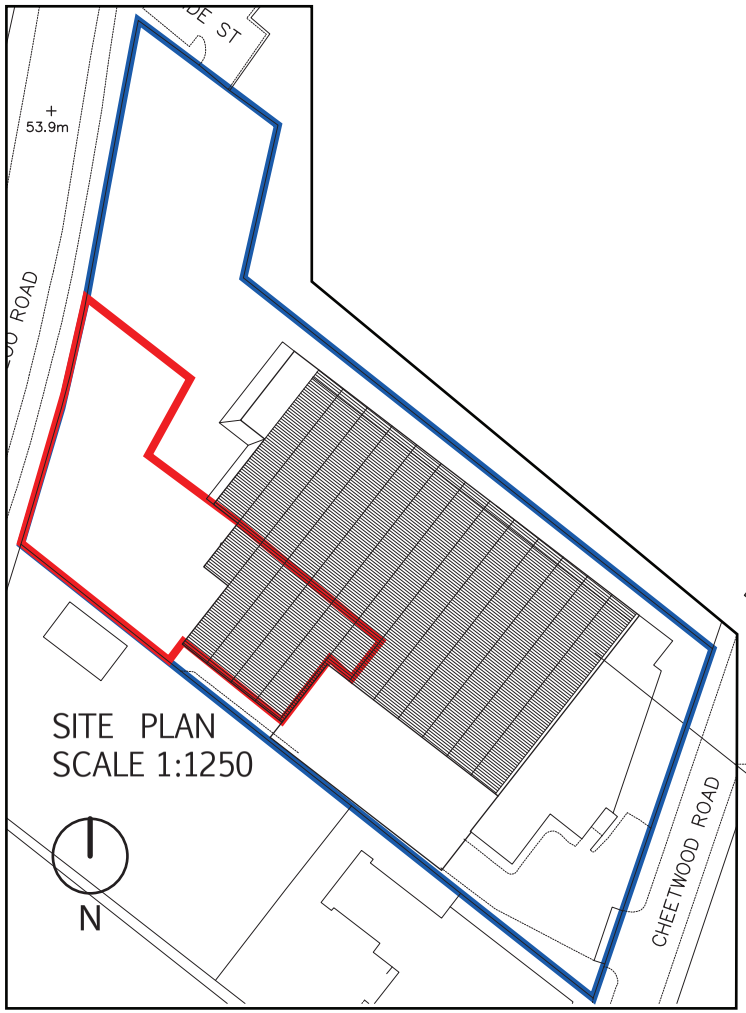

SITE PLAN
SCALE 1:1250

N

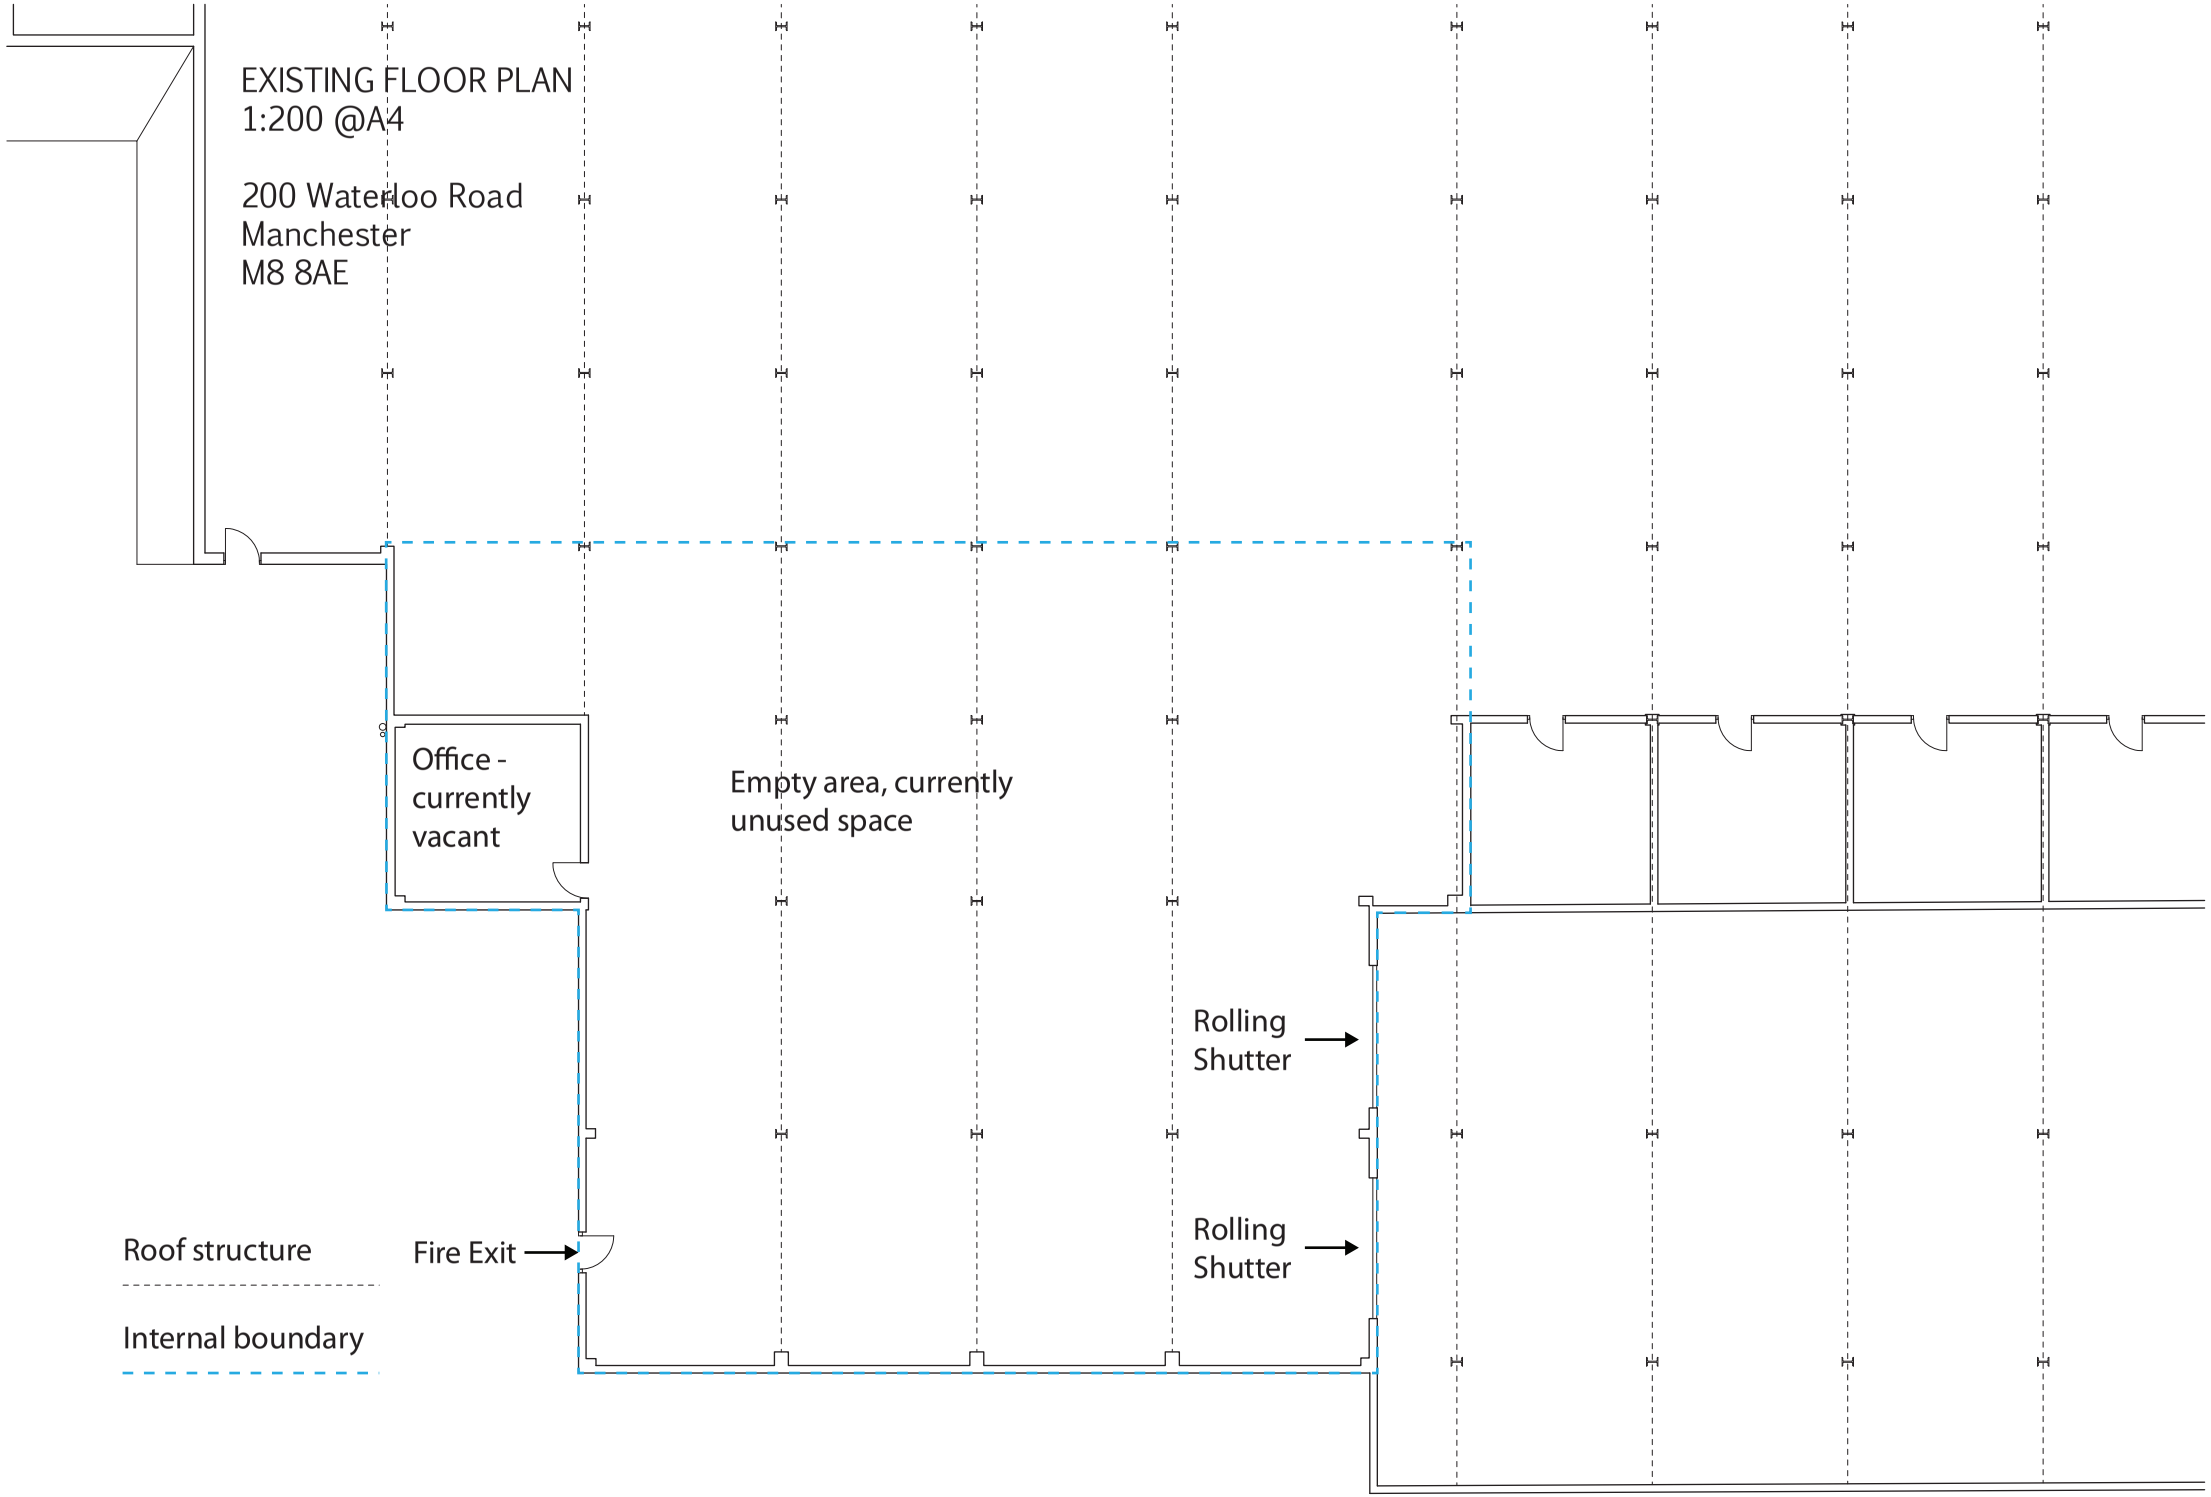
EXISTING FLOOR PLAN
1:200 @A4
200 Waterloo Road
Manchester
M8 8AE
Office - currently vacant
Empty area, currently unused space
Rolling Shutter
Rolling Shutter
Fire Exit
Roof structure
Internal boundary

EXISTING EAST &
WEST ELEVATION
1:200 @A4

200 Waterloo Road
Manchester
M8 8AE

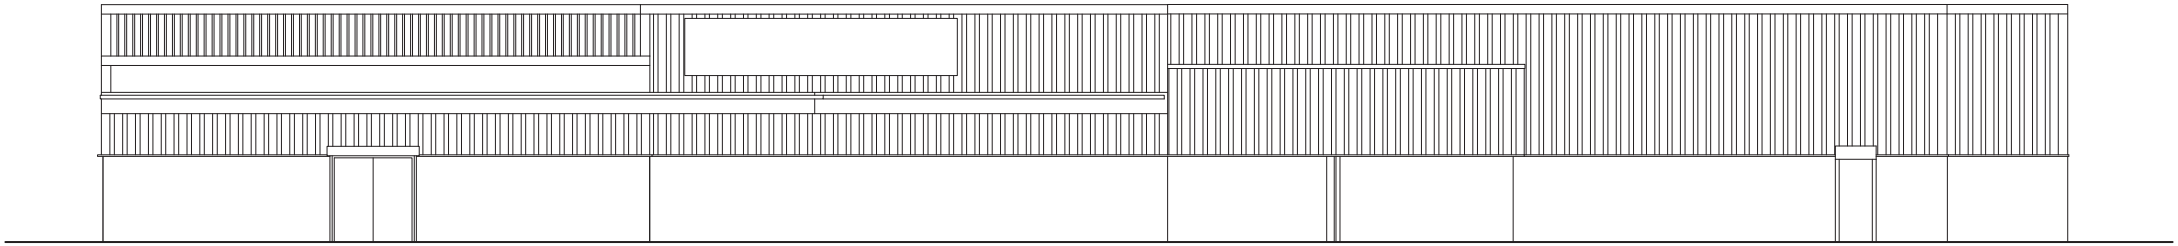

EAST ELEVATION

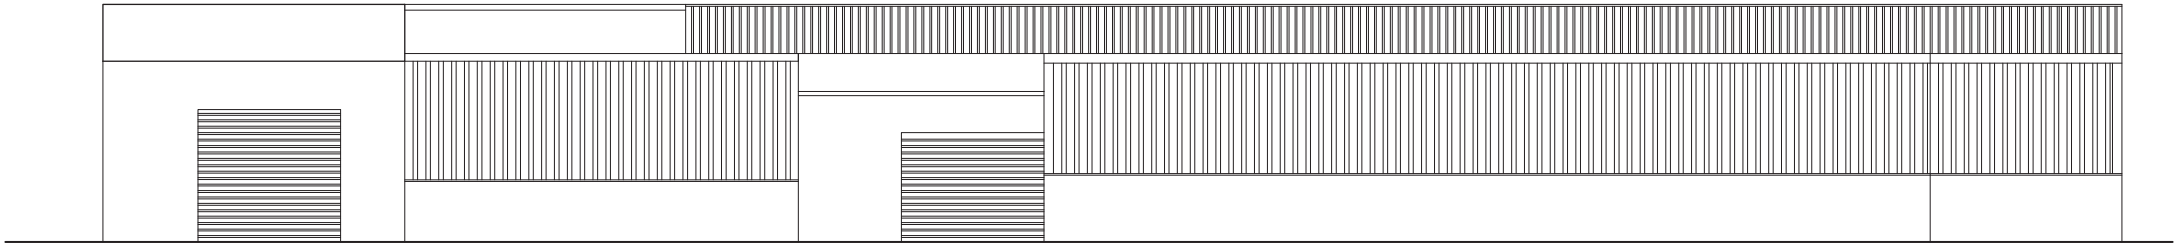

WEST ELEVATION

EXISTING NORTH &
SOUTH ELEVATION
1:200 @A4

200 Waterloo Road
Manchester
M8 8AE

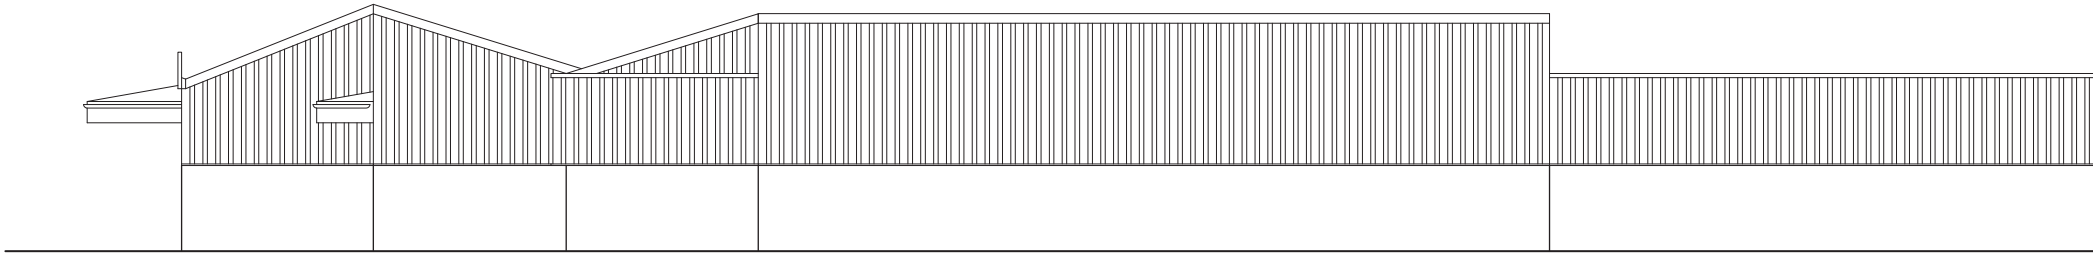

NORTH ELEVATION

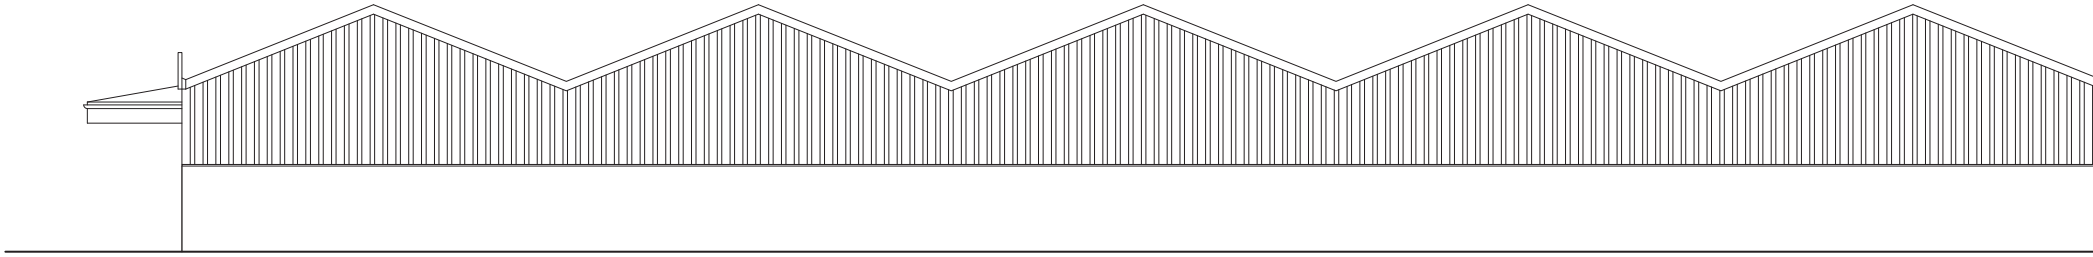

SOUTH ELEVATION

EXISTING SECTION AA & BB
1:200 @A4

200 Waterloo Road
Manchester
M8 8AE

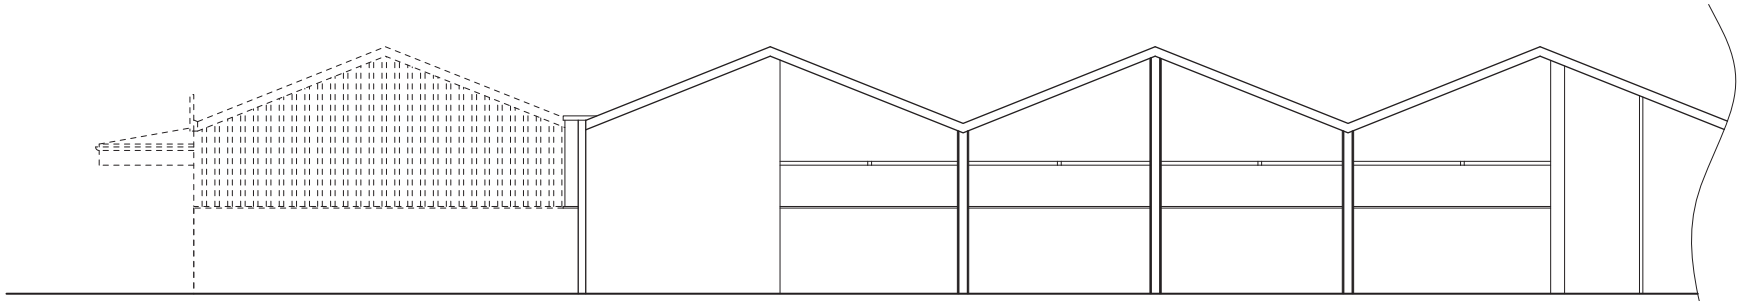

SECTION AA

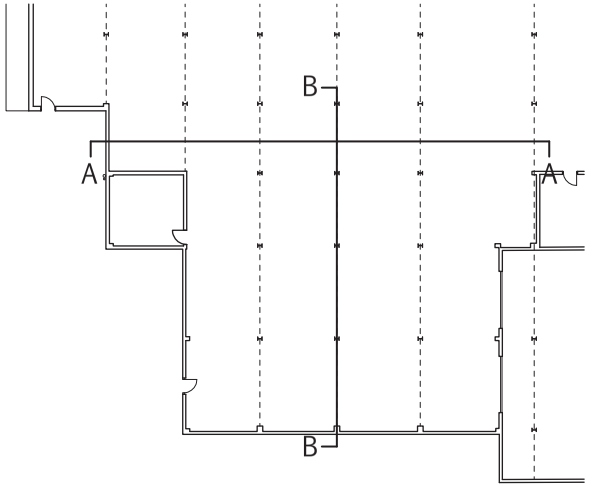

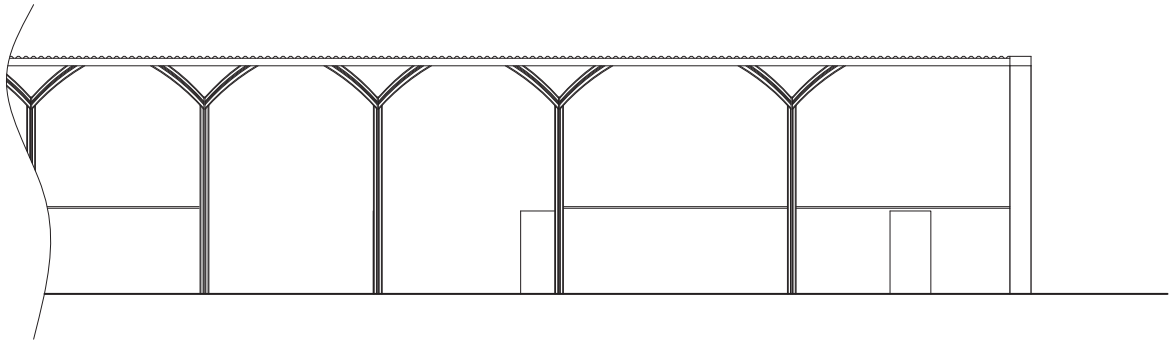

SECTION BB

PROPOSED SITE
& ROOF PLAN
@A4

200 Waterloo Road
Manchester
M8 8AE

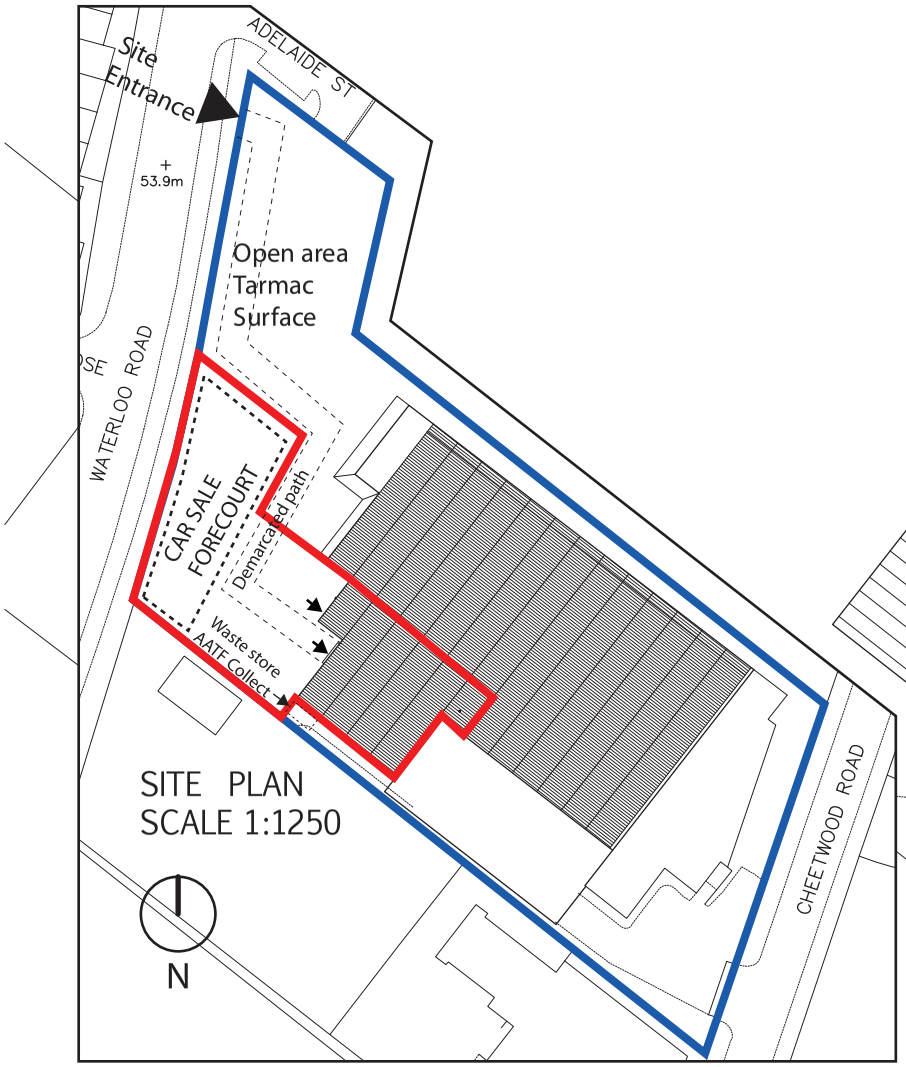

SITE PLAN
SCALE 1:1250

ROOF PLAN
SCALE 1:200



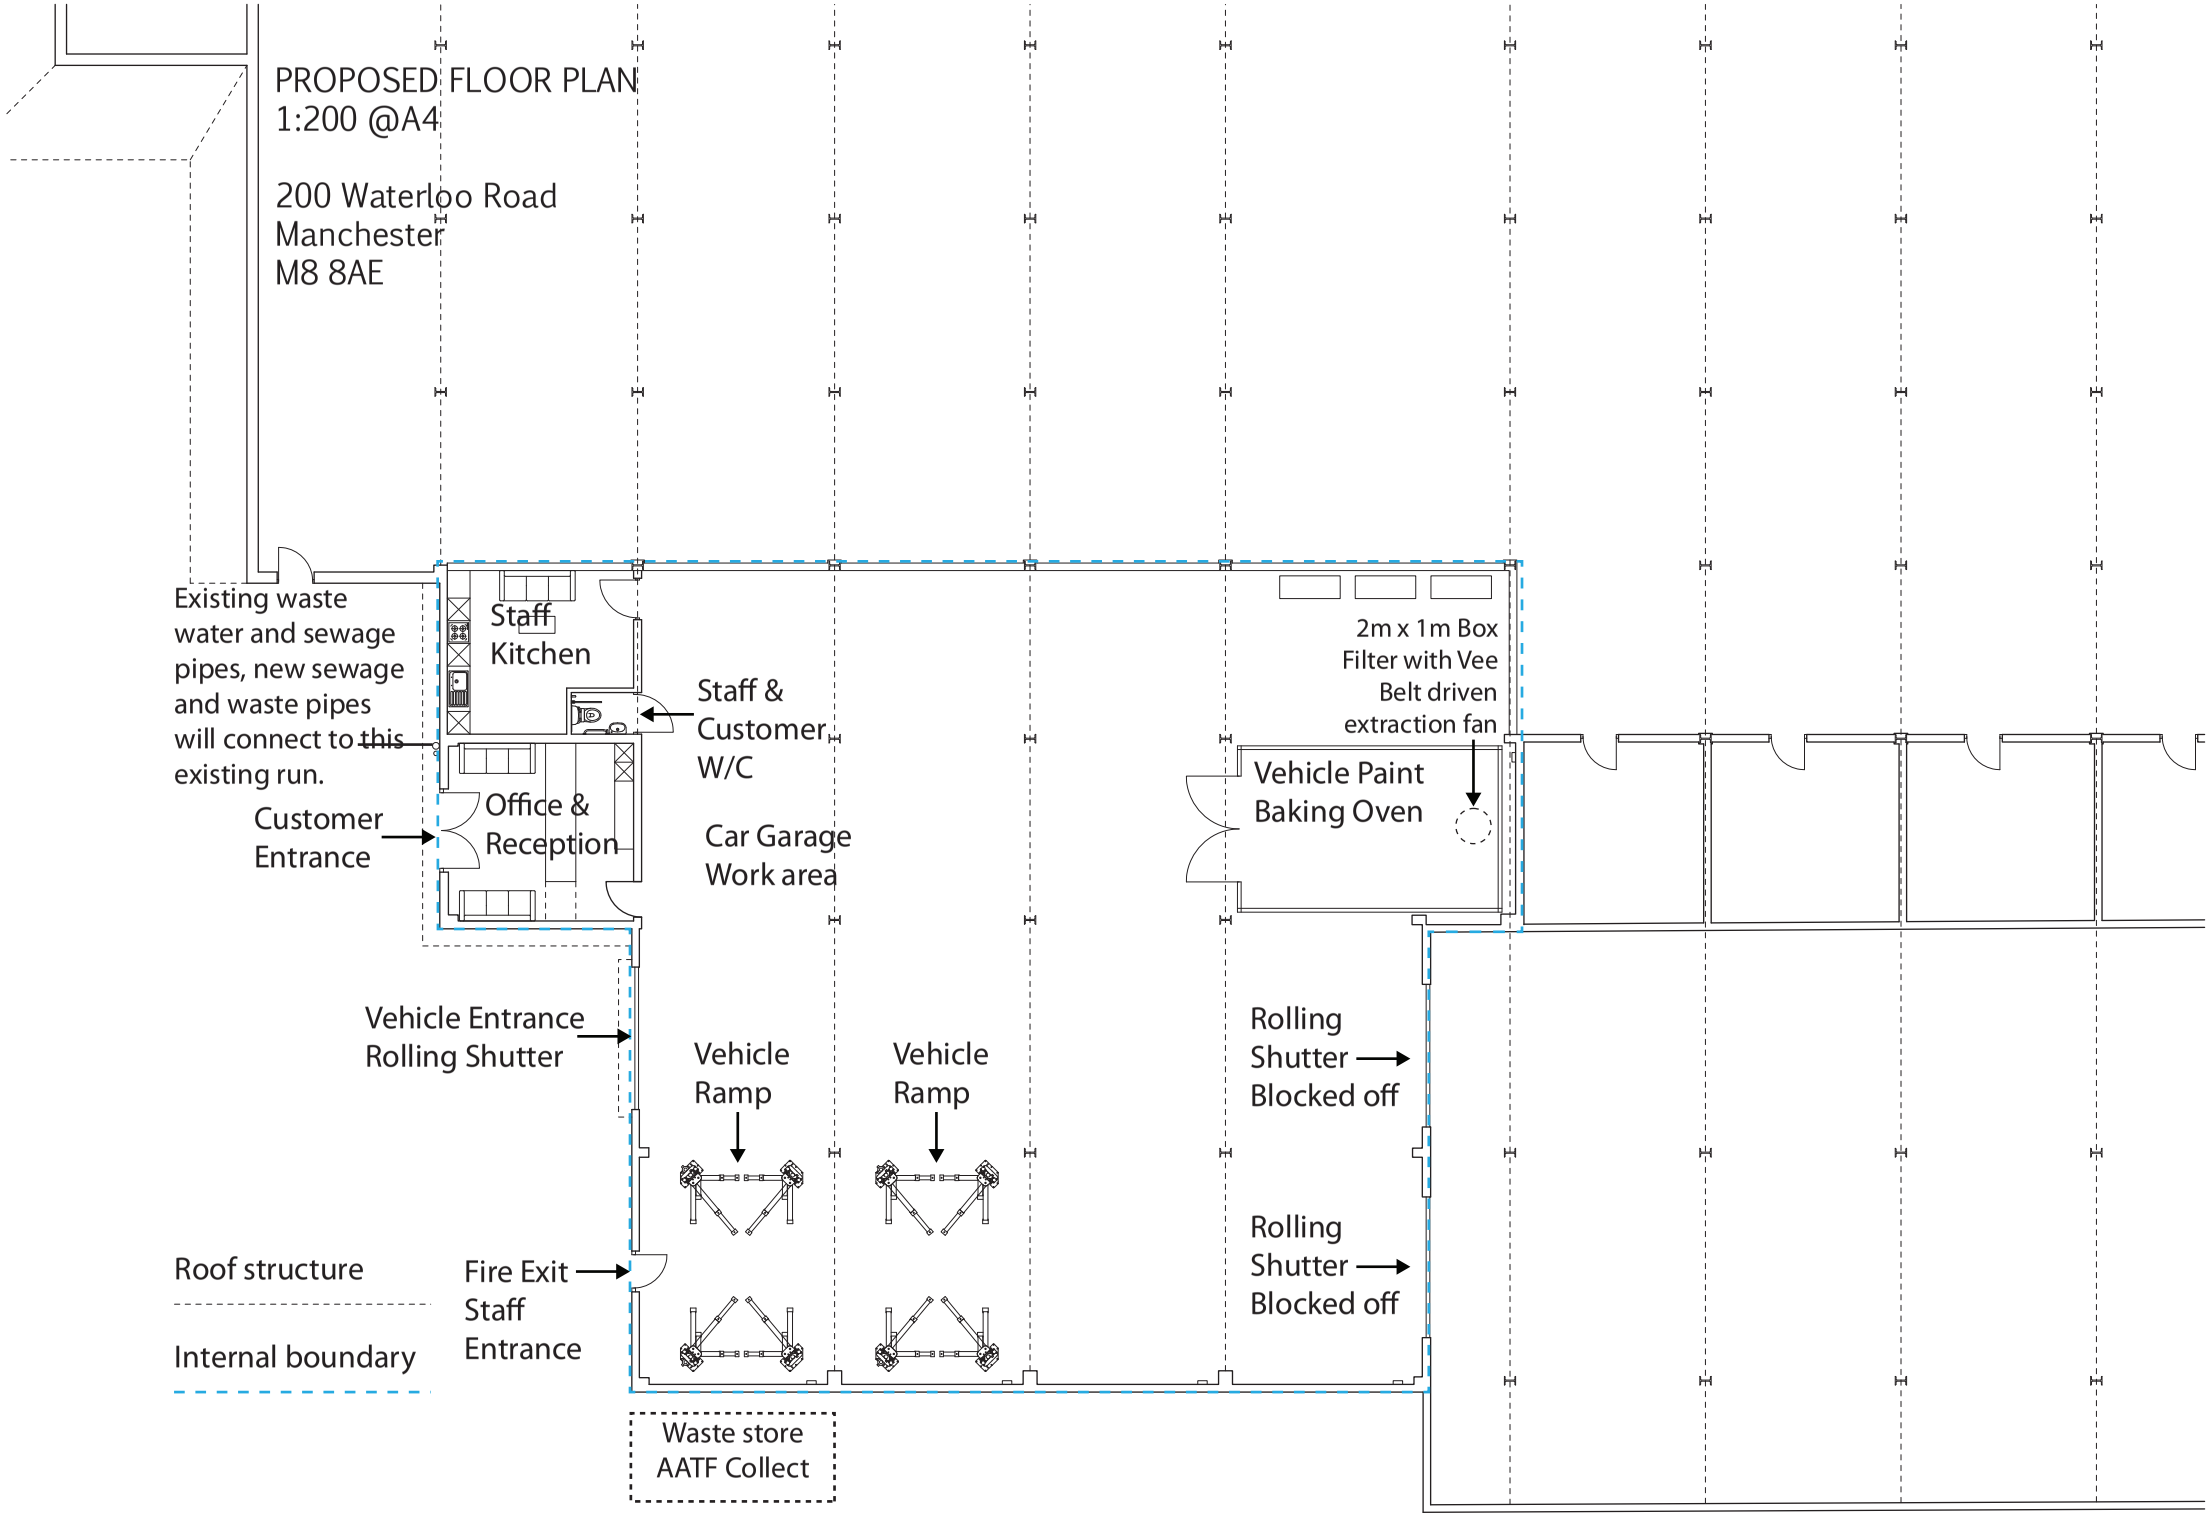
PROPOSED FLOOR PLAN
1:200 @A4
200 Waterloo Road
Manchester
M8 8AE
Existing waste water and sewage pipes, new sewage and waste pipes will connect to this existing run.
Staff Kitchen
Staff & Customer W/C
Office & Reception
Customer Entrance
Car Garage Work area
2m x 1m Box Filter with Vee Belt driven extraction fan
Vehicle Paint Baking Oven
Vehicle Entrance Rolling Shutter
Vehicle Ramp
Vehicle Ramp
Rolling Shutter Blocked off
Rolling Shutter Blocked off
Fire Exit Staff Entrance
Roof structure
Internal boundary
Waste store AATF Collect

PROPOSED EAST &
WEST ELEVATION
1:200 @A4

200 Waterloo Road
Manchester
M8 8AE

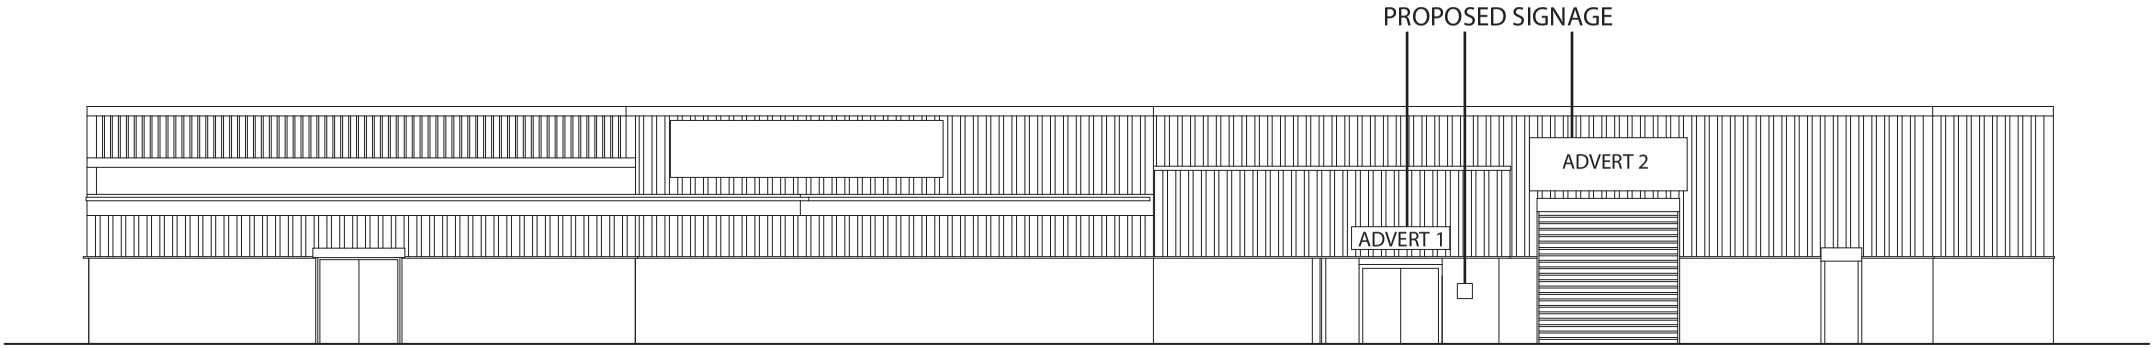

EAST ELEVATION

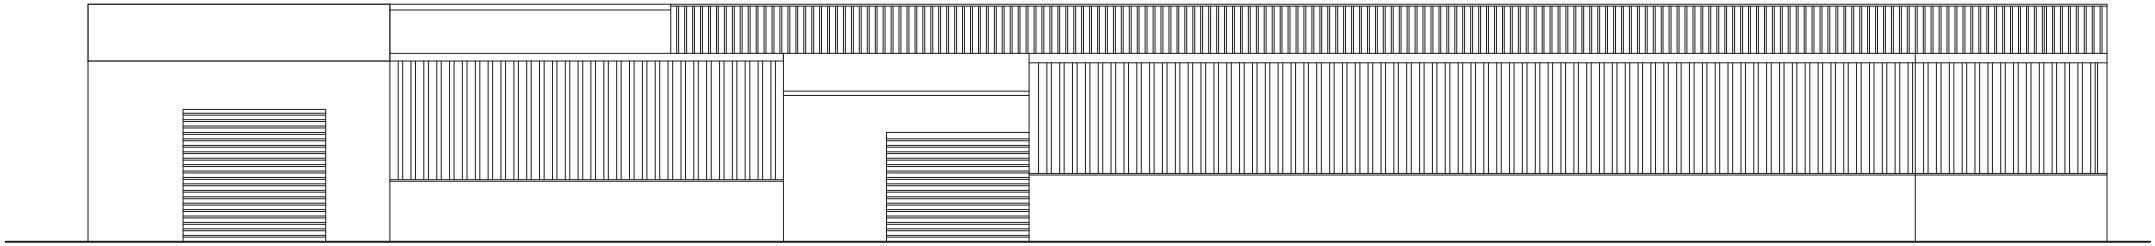

WEST ELEVATION

PROPOSED NORTH &
SOUTH ELEVATION
1:200 @A4

200 Waterloo Road
Manchester
M8 8AE

PROPOSED EXTRACTOR
2m x 1m Box Filter with Vee Belt
driven extraction fan:

Motor: 2.2kW TEFC wound for a
supply of 415-3-50
Starter: Direct on line non flameproof
Duty: 11,712m^3/hour at 30mm w.g.

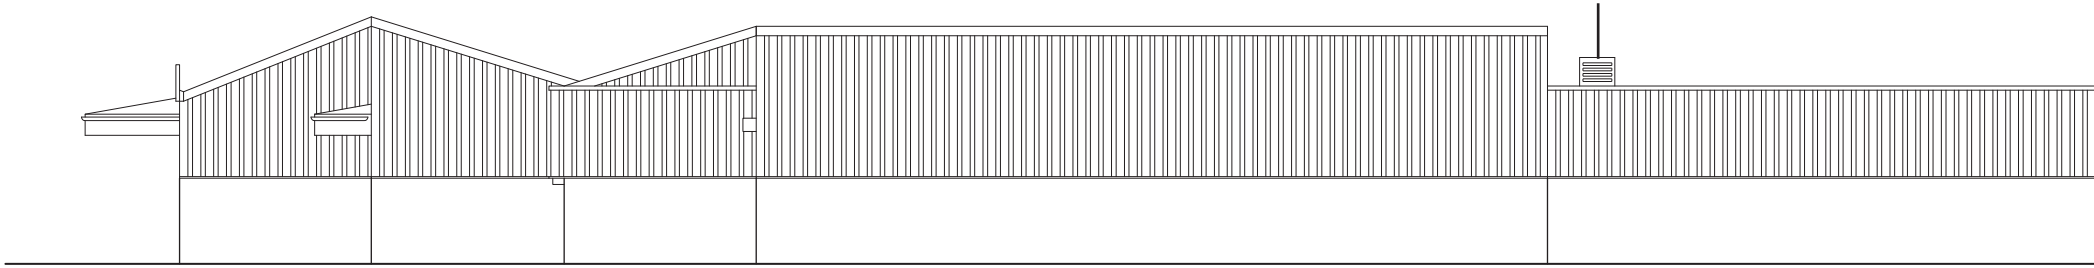

NORTH ELEVATION

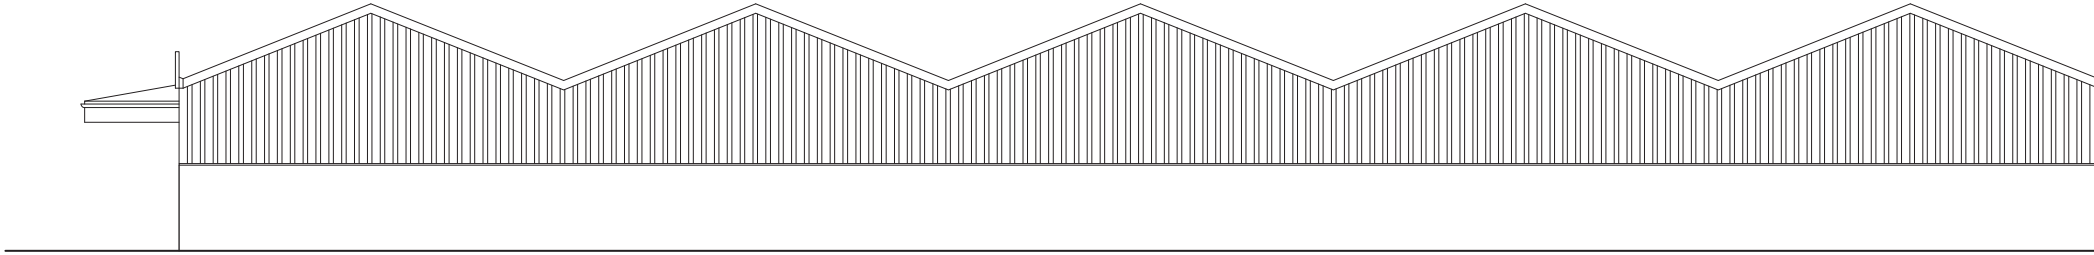

SOUTH ELEVATION

PROPOSED SECTION AA & BB
1:200 @A4

200 Waterloo Road
Manchester
M8 8AE

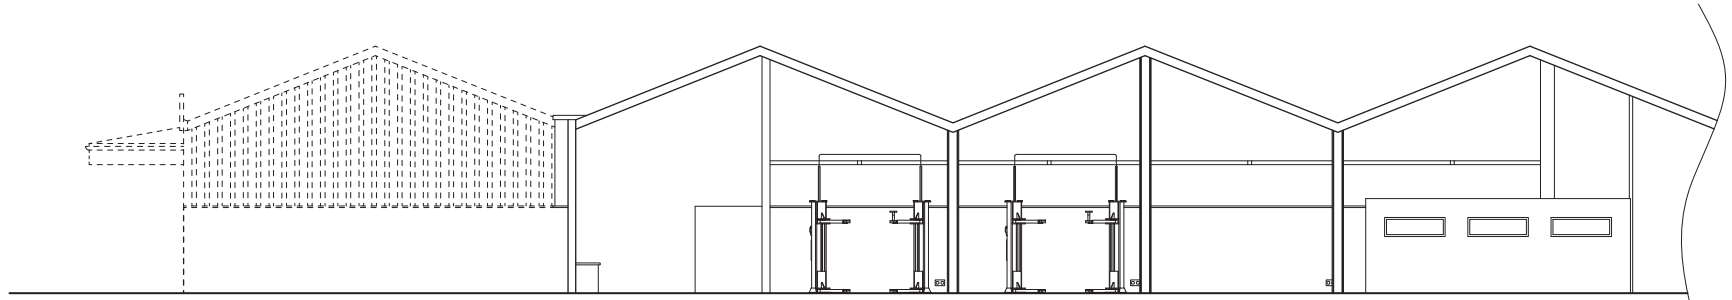

SECTION AA

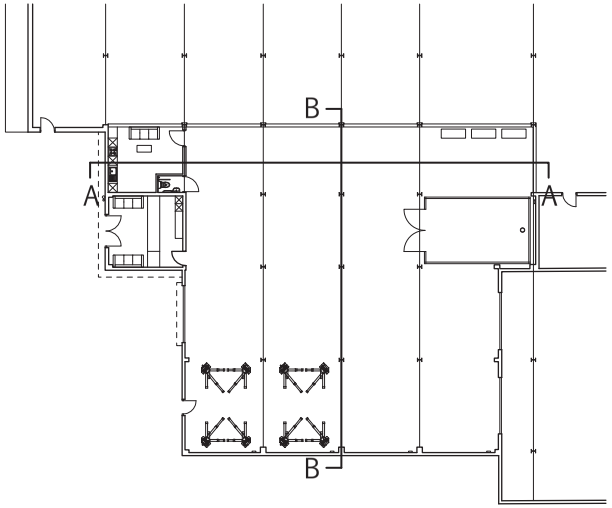

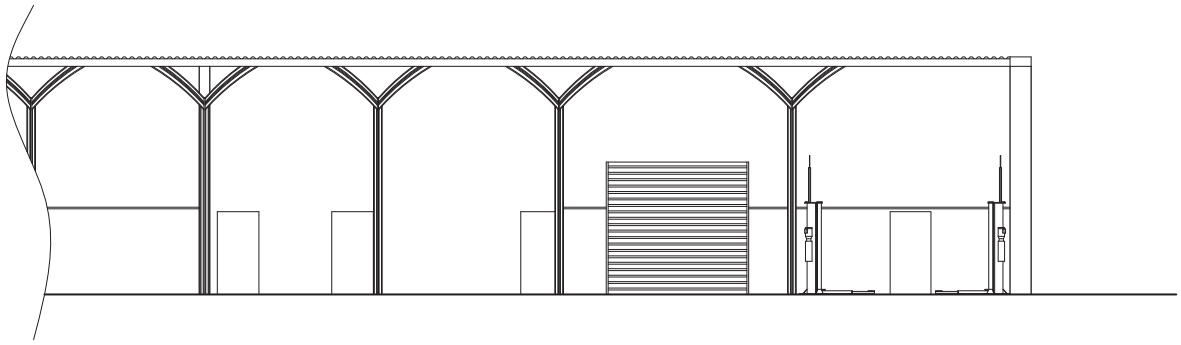

SECTION BB