
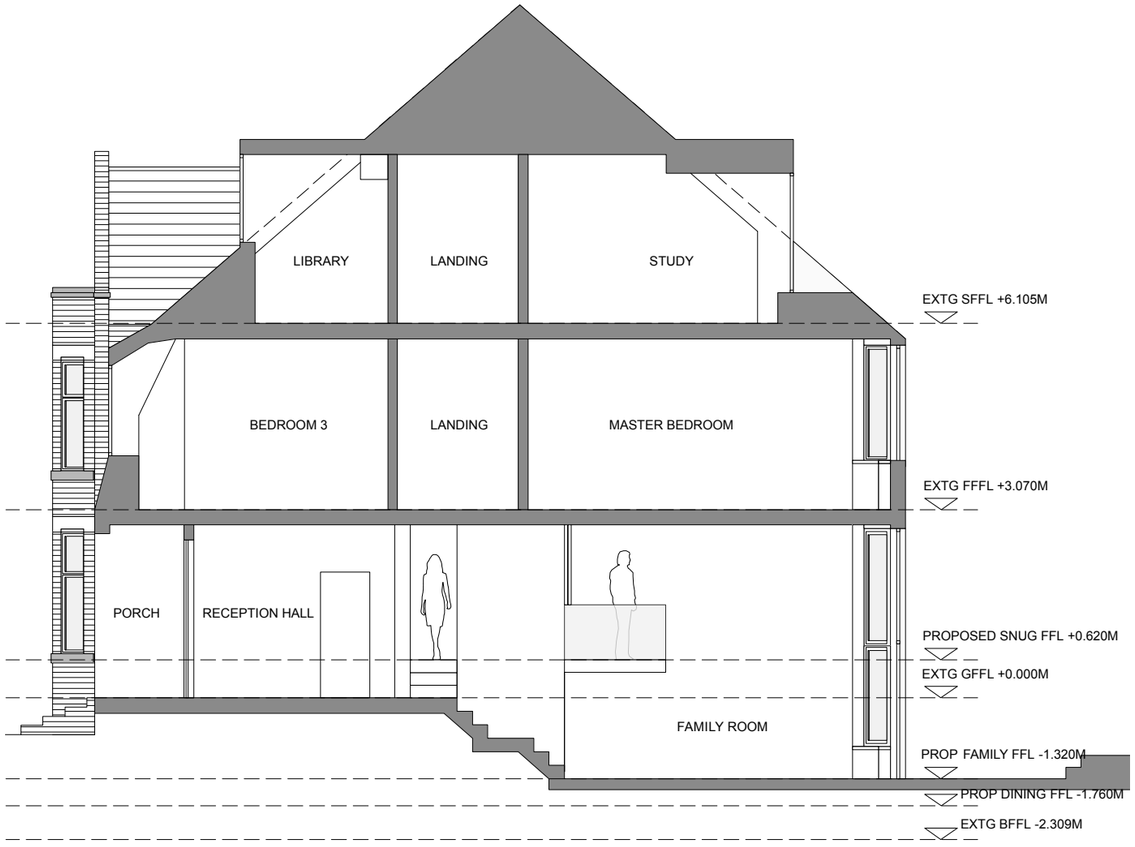


PROPOSED SECTION A-A

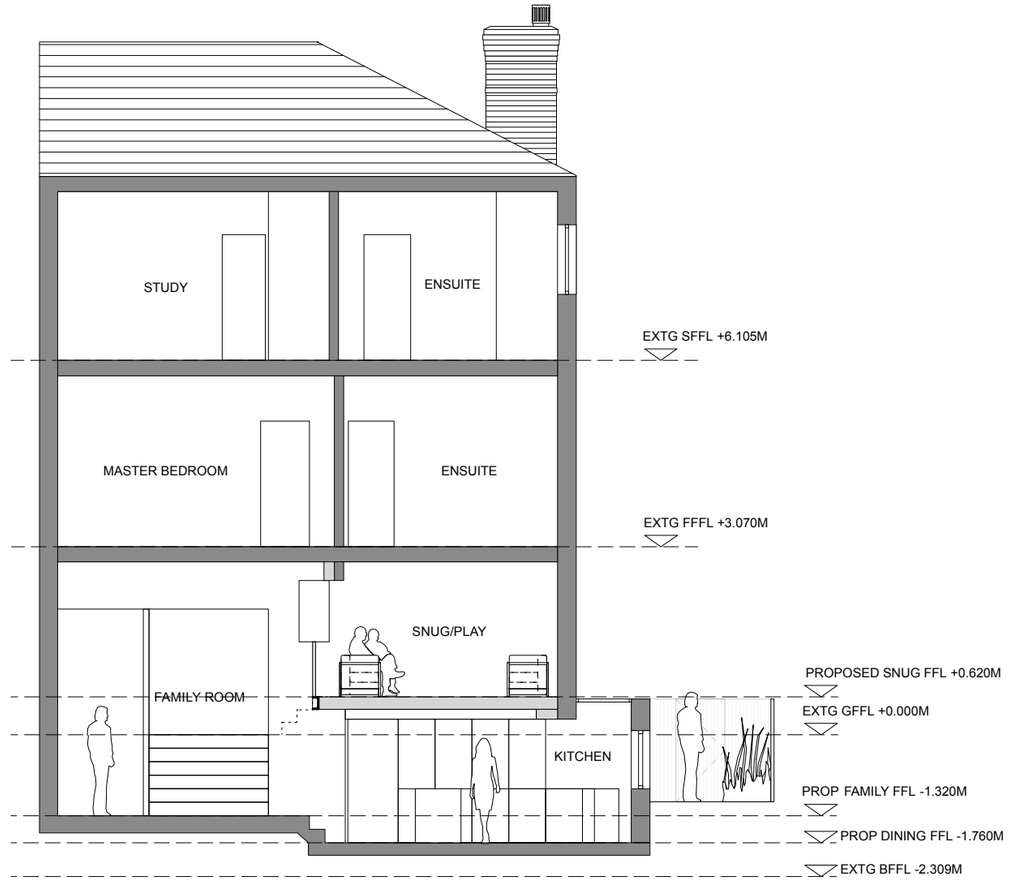

PROPOSED SECTION B-B

REVISION	DATE	DESCRIPTION
A	22.01.2014	ADJUSTED TO SUIT CLIENT'S REQUIREMENTS
B	07.03.2014	LIGHTWELL REDUCED IN SIZE

CLIENT: MR & MRS N EZAIR

PROJECT: REFURBISHMENT & EXTENSION OF EXISTING DWELLING

ADDRESS: 28 OLD BROADWAY, MANCHESTER, M20 3DF

DRAWING TITLE: PROPOSED SECTIONS A-A @ B-B

SCALE: 1:100@A3 DATE: JANUARY 2014

DRAWING NO: A201_P_203B

OLLIER SMURTHWAITE ARCHITECTS
106 Albert Mill, 10 Hulme Hall Road, Manchester, M15 4LY
T 0161 883 0838
F 0161 883 0839
E mail@olliersmurthwaite.com