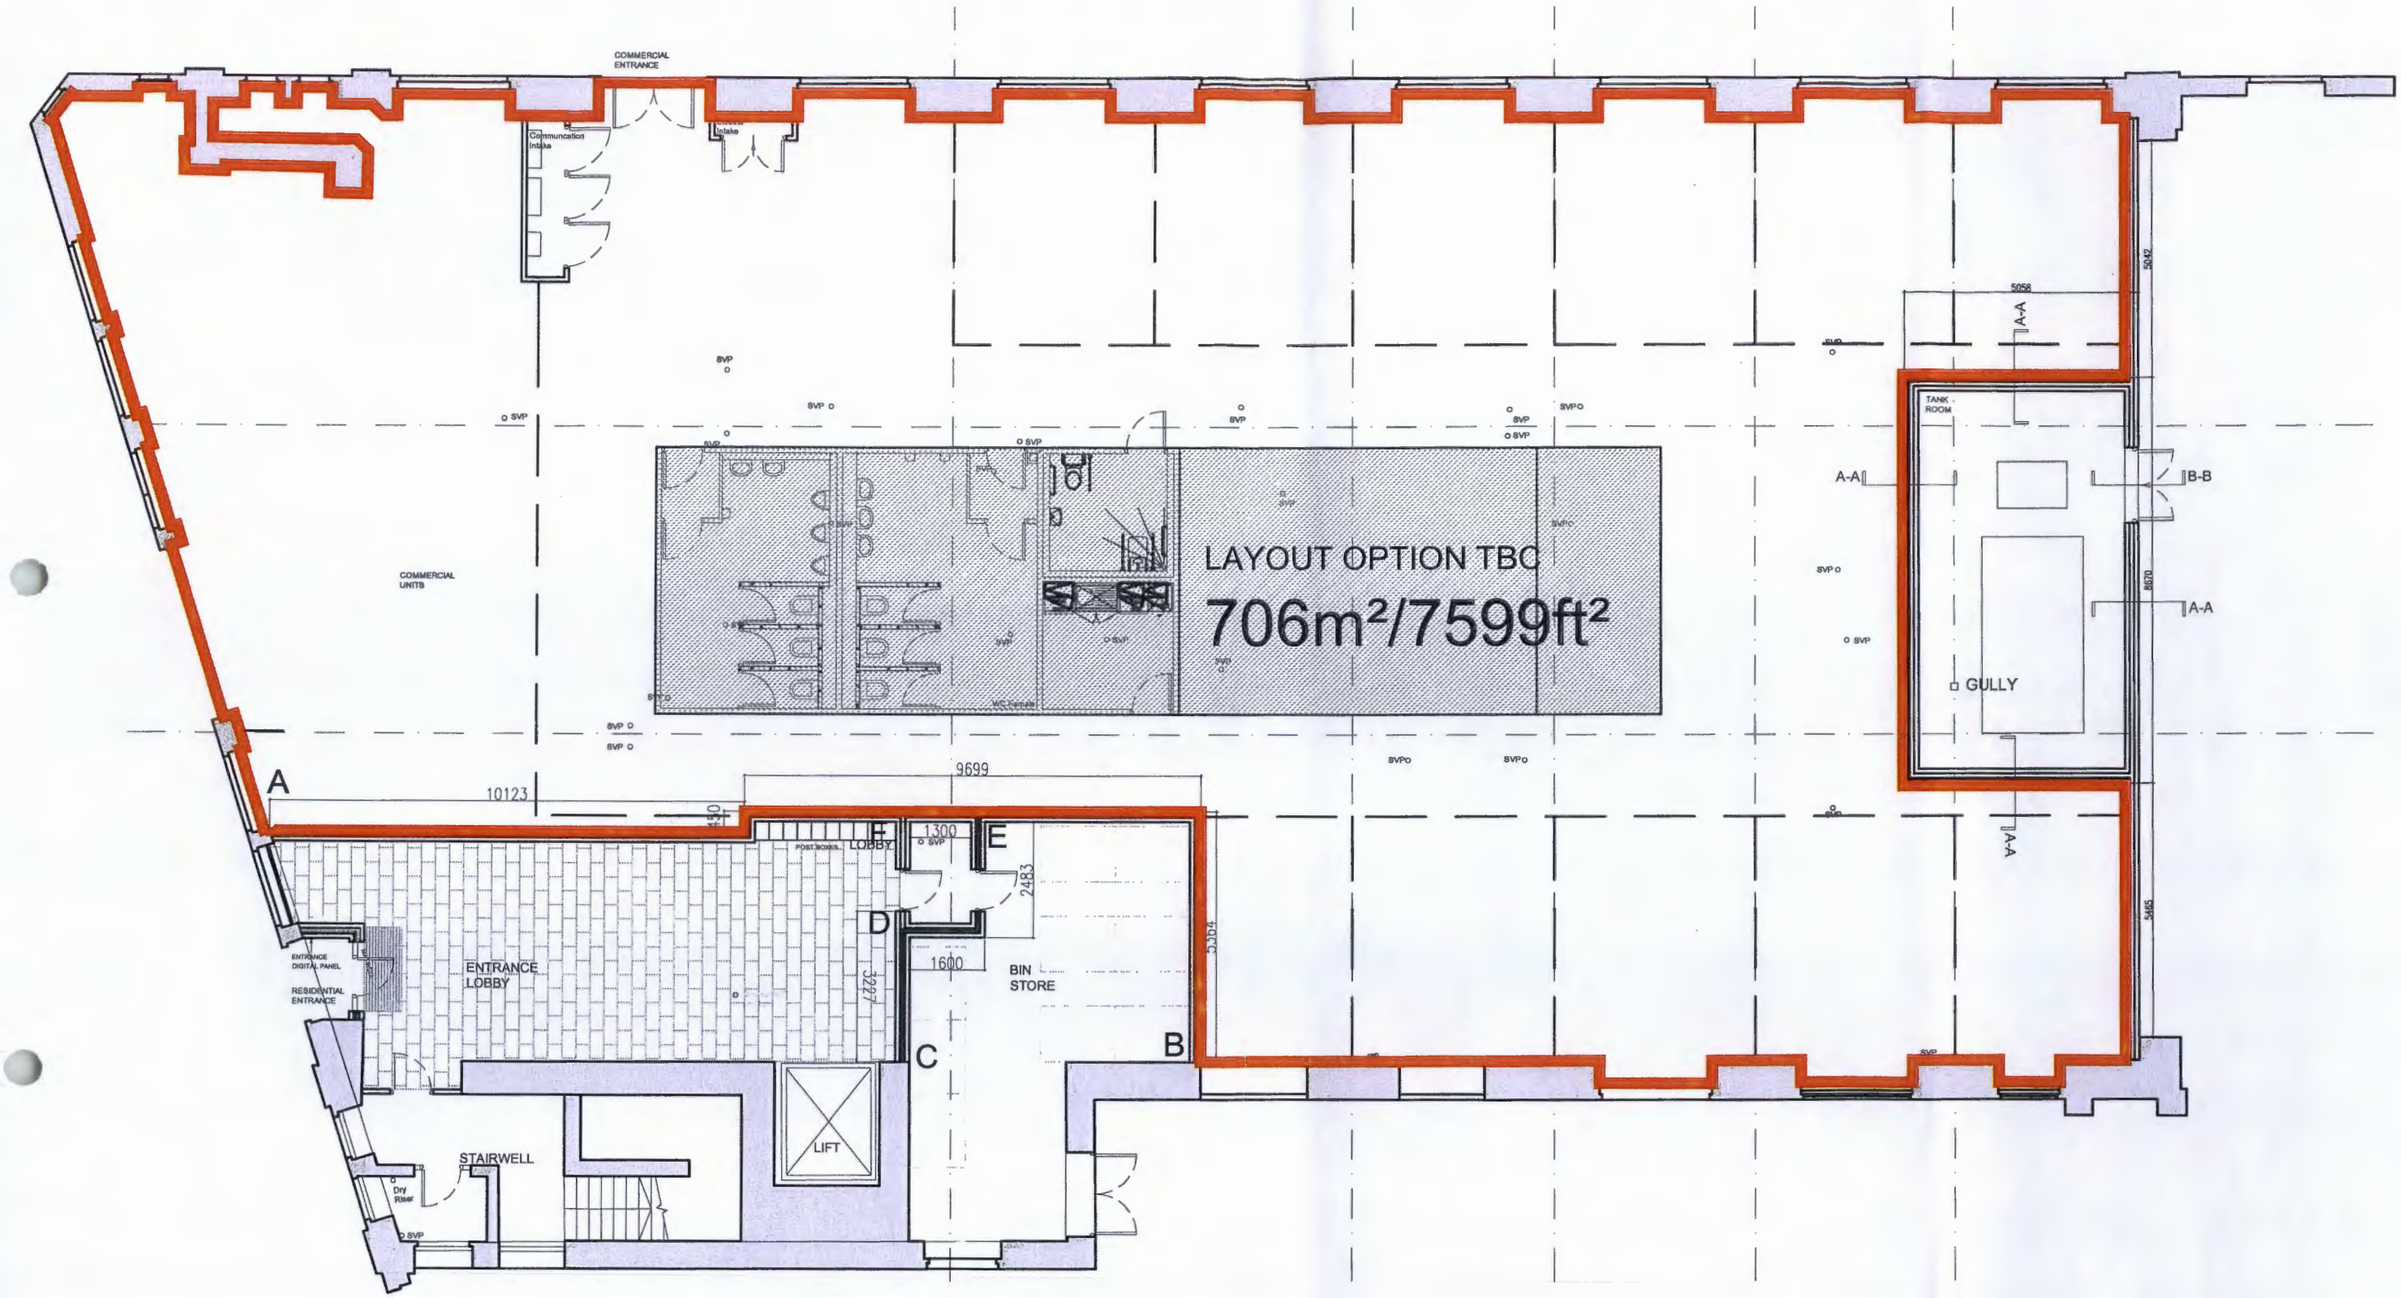


0 2 4 6 8 10m

GROUND FLOOR PARAGON


PLANNING & BUILDING CONTROL
14 FEB 2014

H2.02 DESIGNATED DISABLED
H2.03
H2.04
H2.05
H2.06
H2.07
H2.08
H2.09
H2.01

Bedroom 1
Bedroom 2
Bedroom 3
Dining
Kitchen
Lounge
En-suite
Bathroom
Hall
Lobby
Bin Store
Cleaners
Dry Riser
Dressing
Plant
Bridge freezer
cyl
SVP
AOV
AR
rwp
Floor Opening for Ventilation Duct (based on 200x200mm)
service risers / meter cupboards
cleaner's cupboard
Area for ground and first floor service riser
Electrical service riser
NB car size indicative, actual size to be to specialist details


SECOND FLOOR

PLANNING &
BUILDING CONT
14 FEB 2014

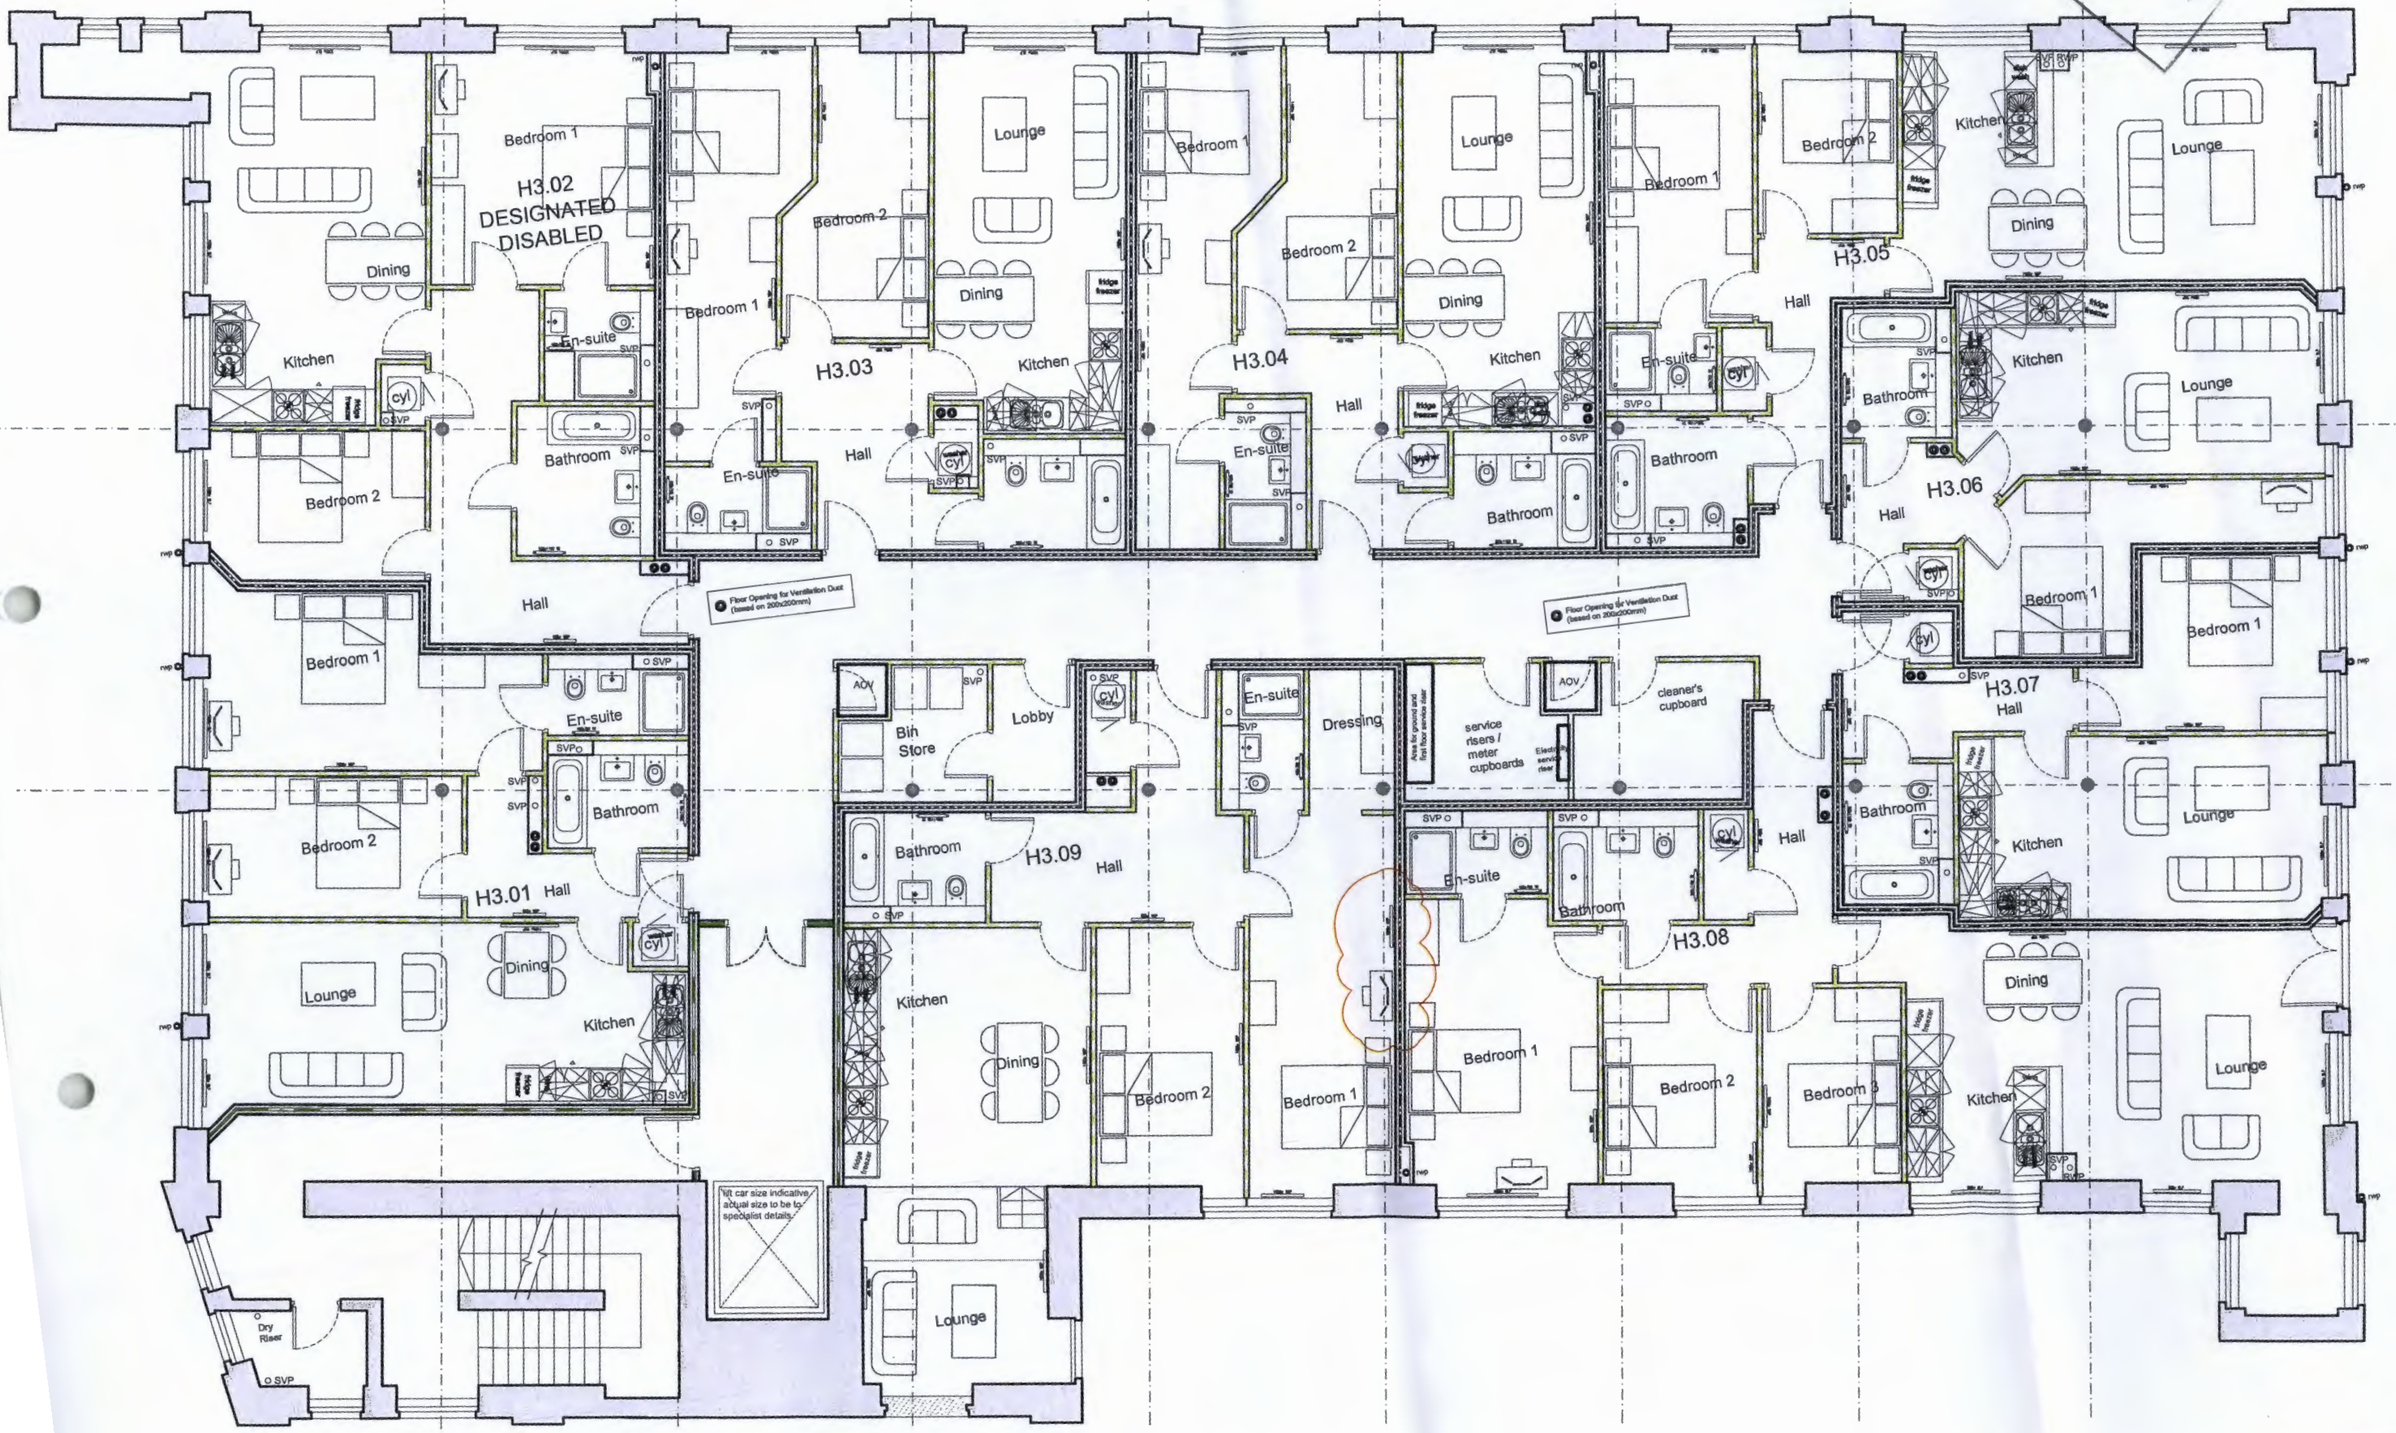


THIRD FLOOR
PARAGON MILL


PLANNING &
BUILDING CONTROL
14 FEB 2014

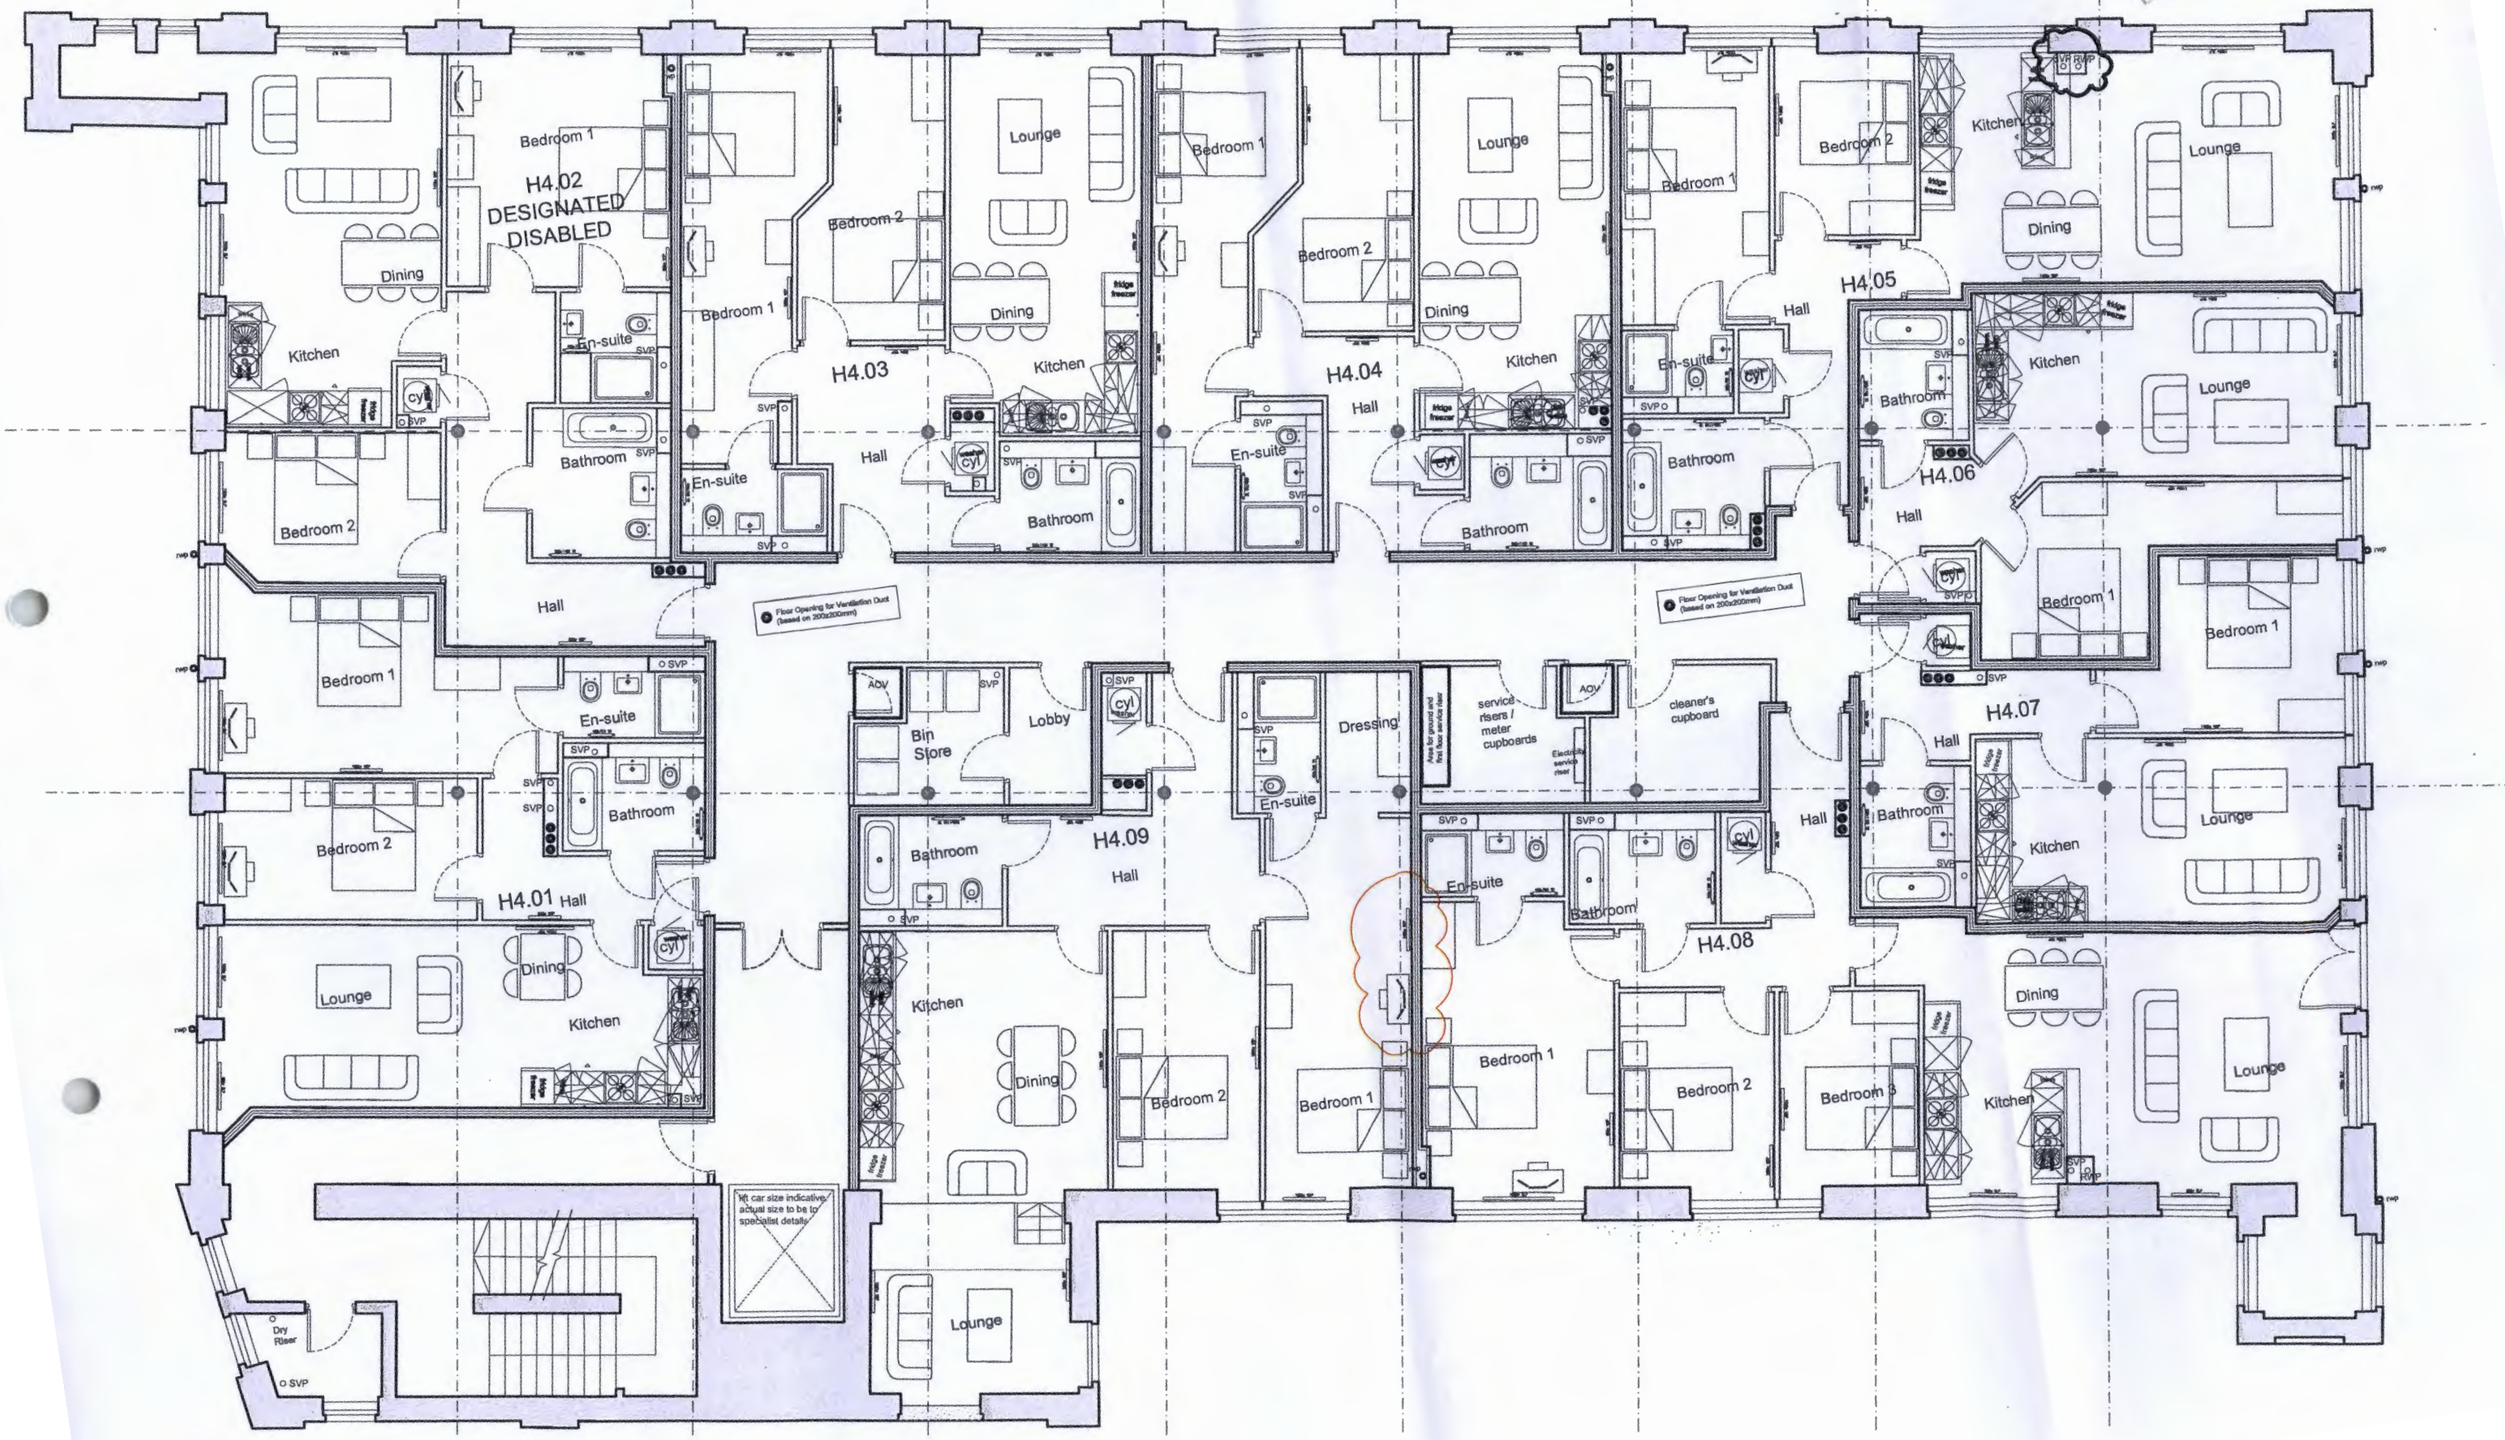

FOURTH FLOOR

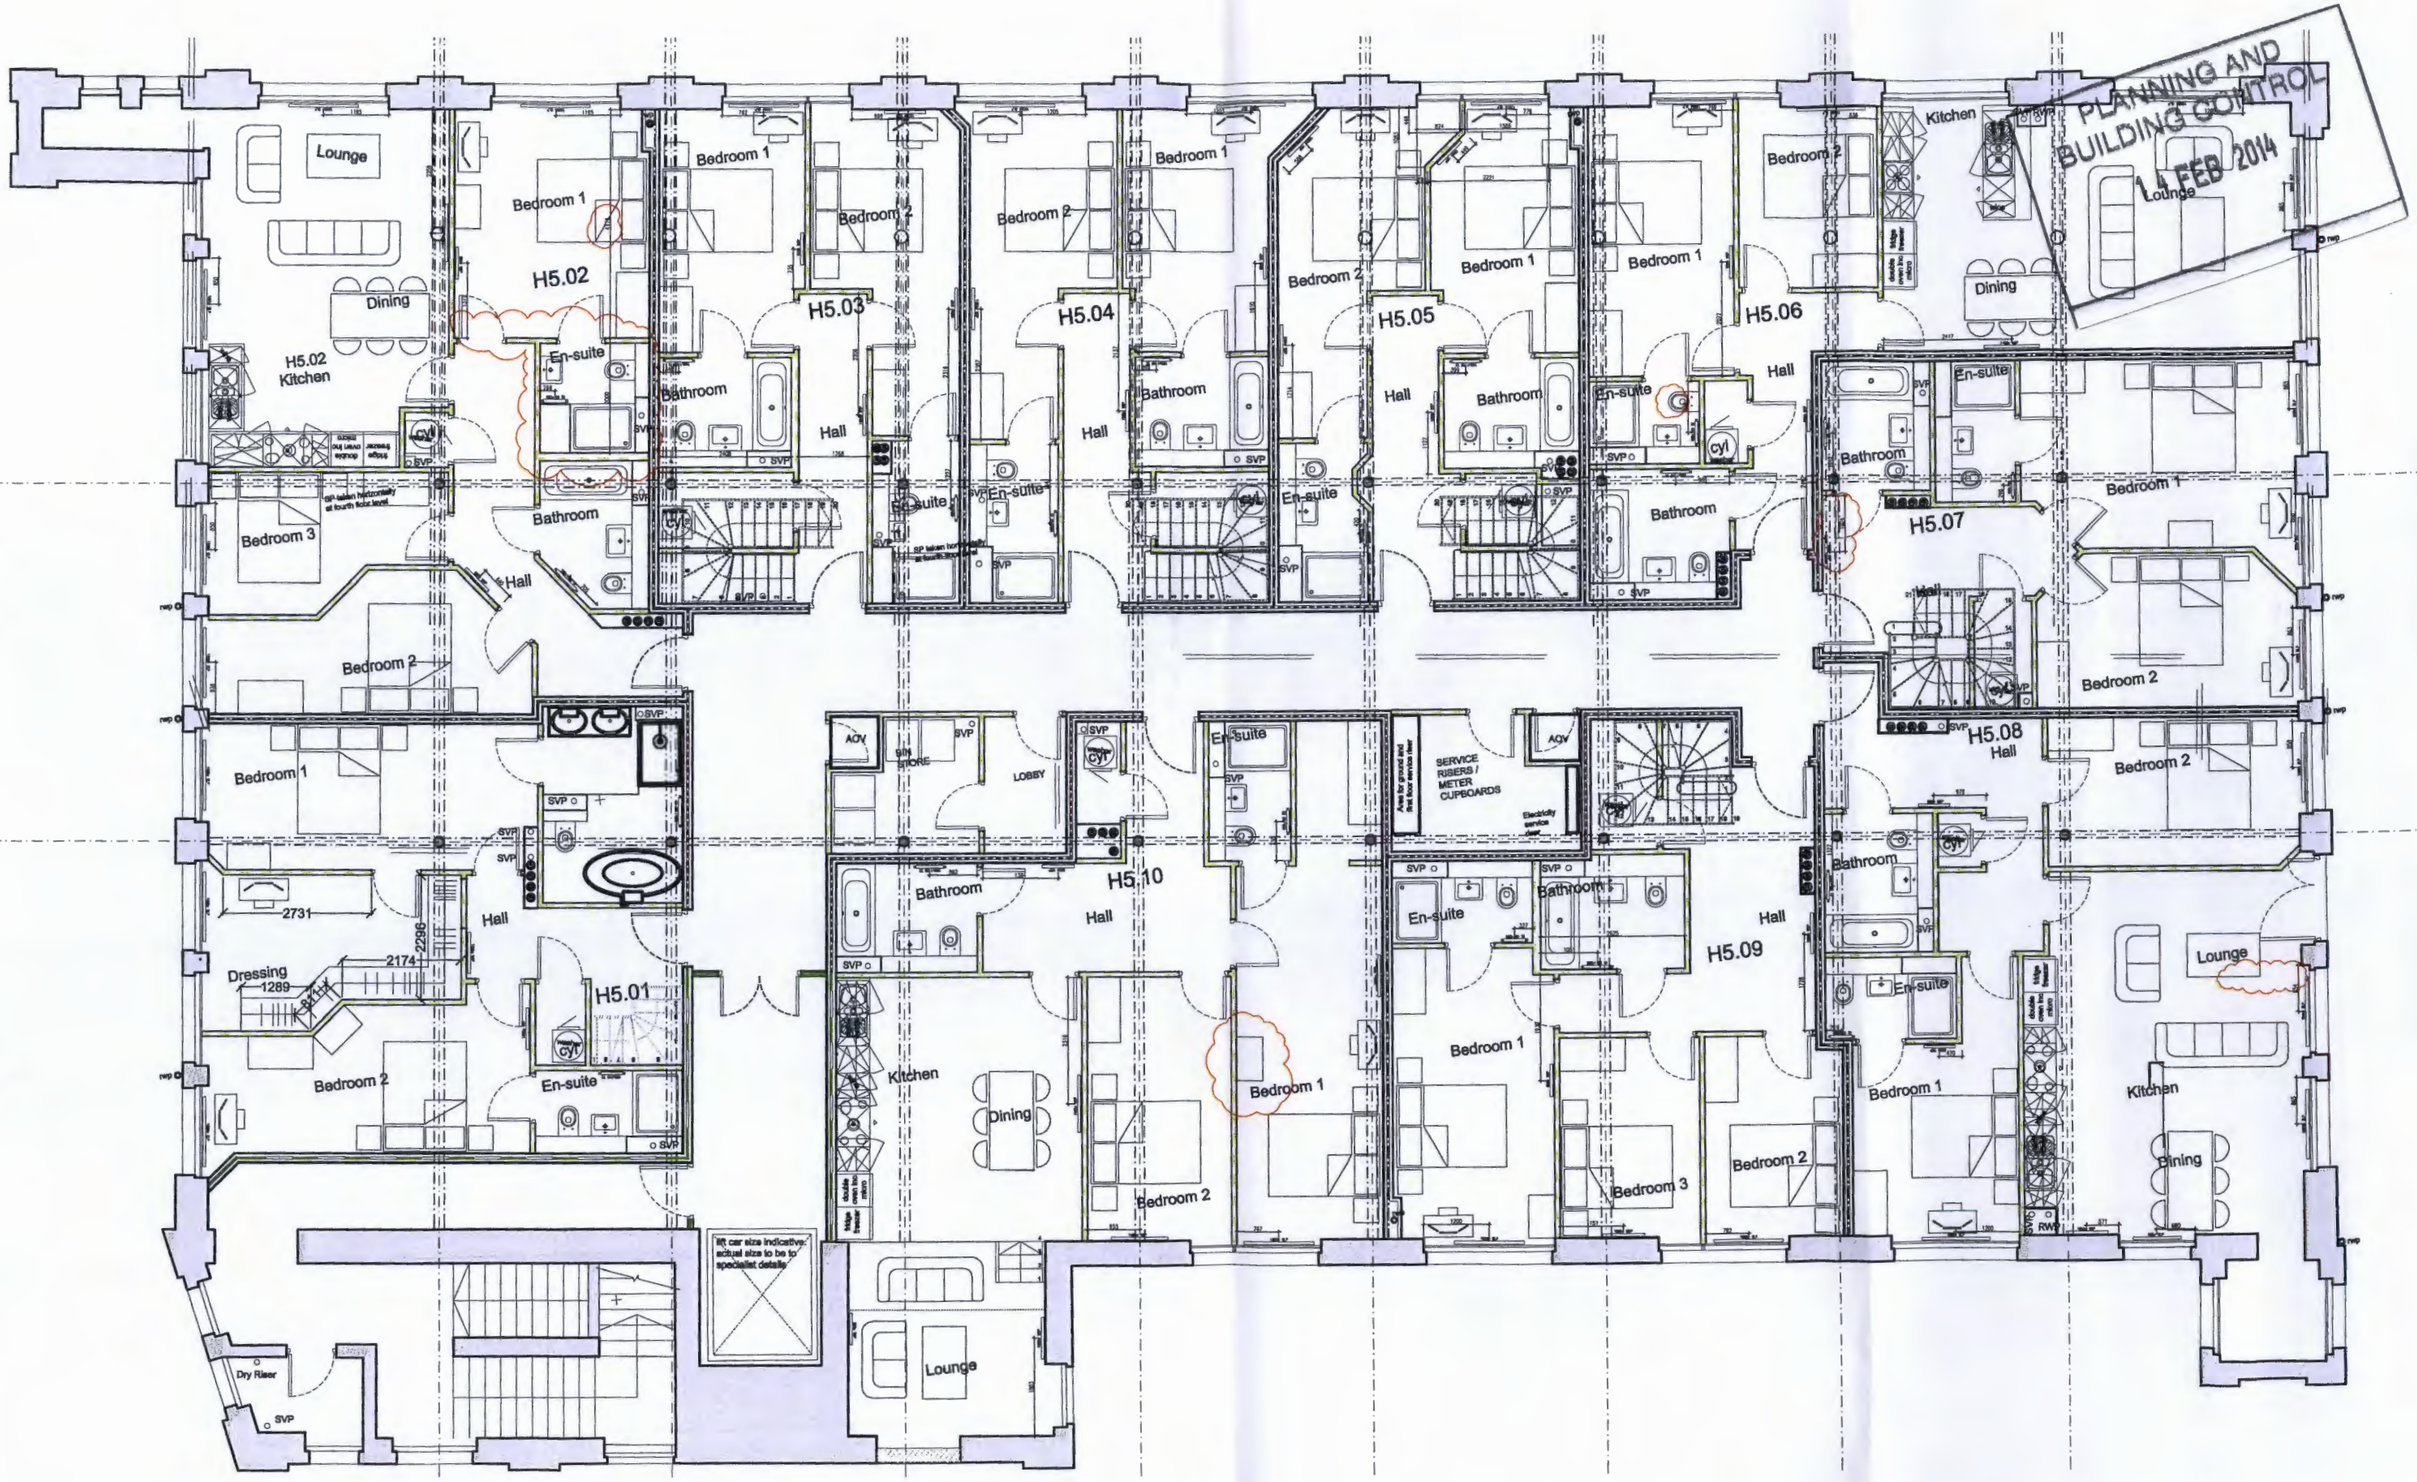

FIFTH FLOOR
PARAGON MILL

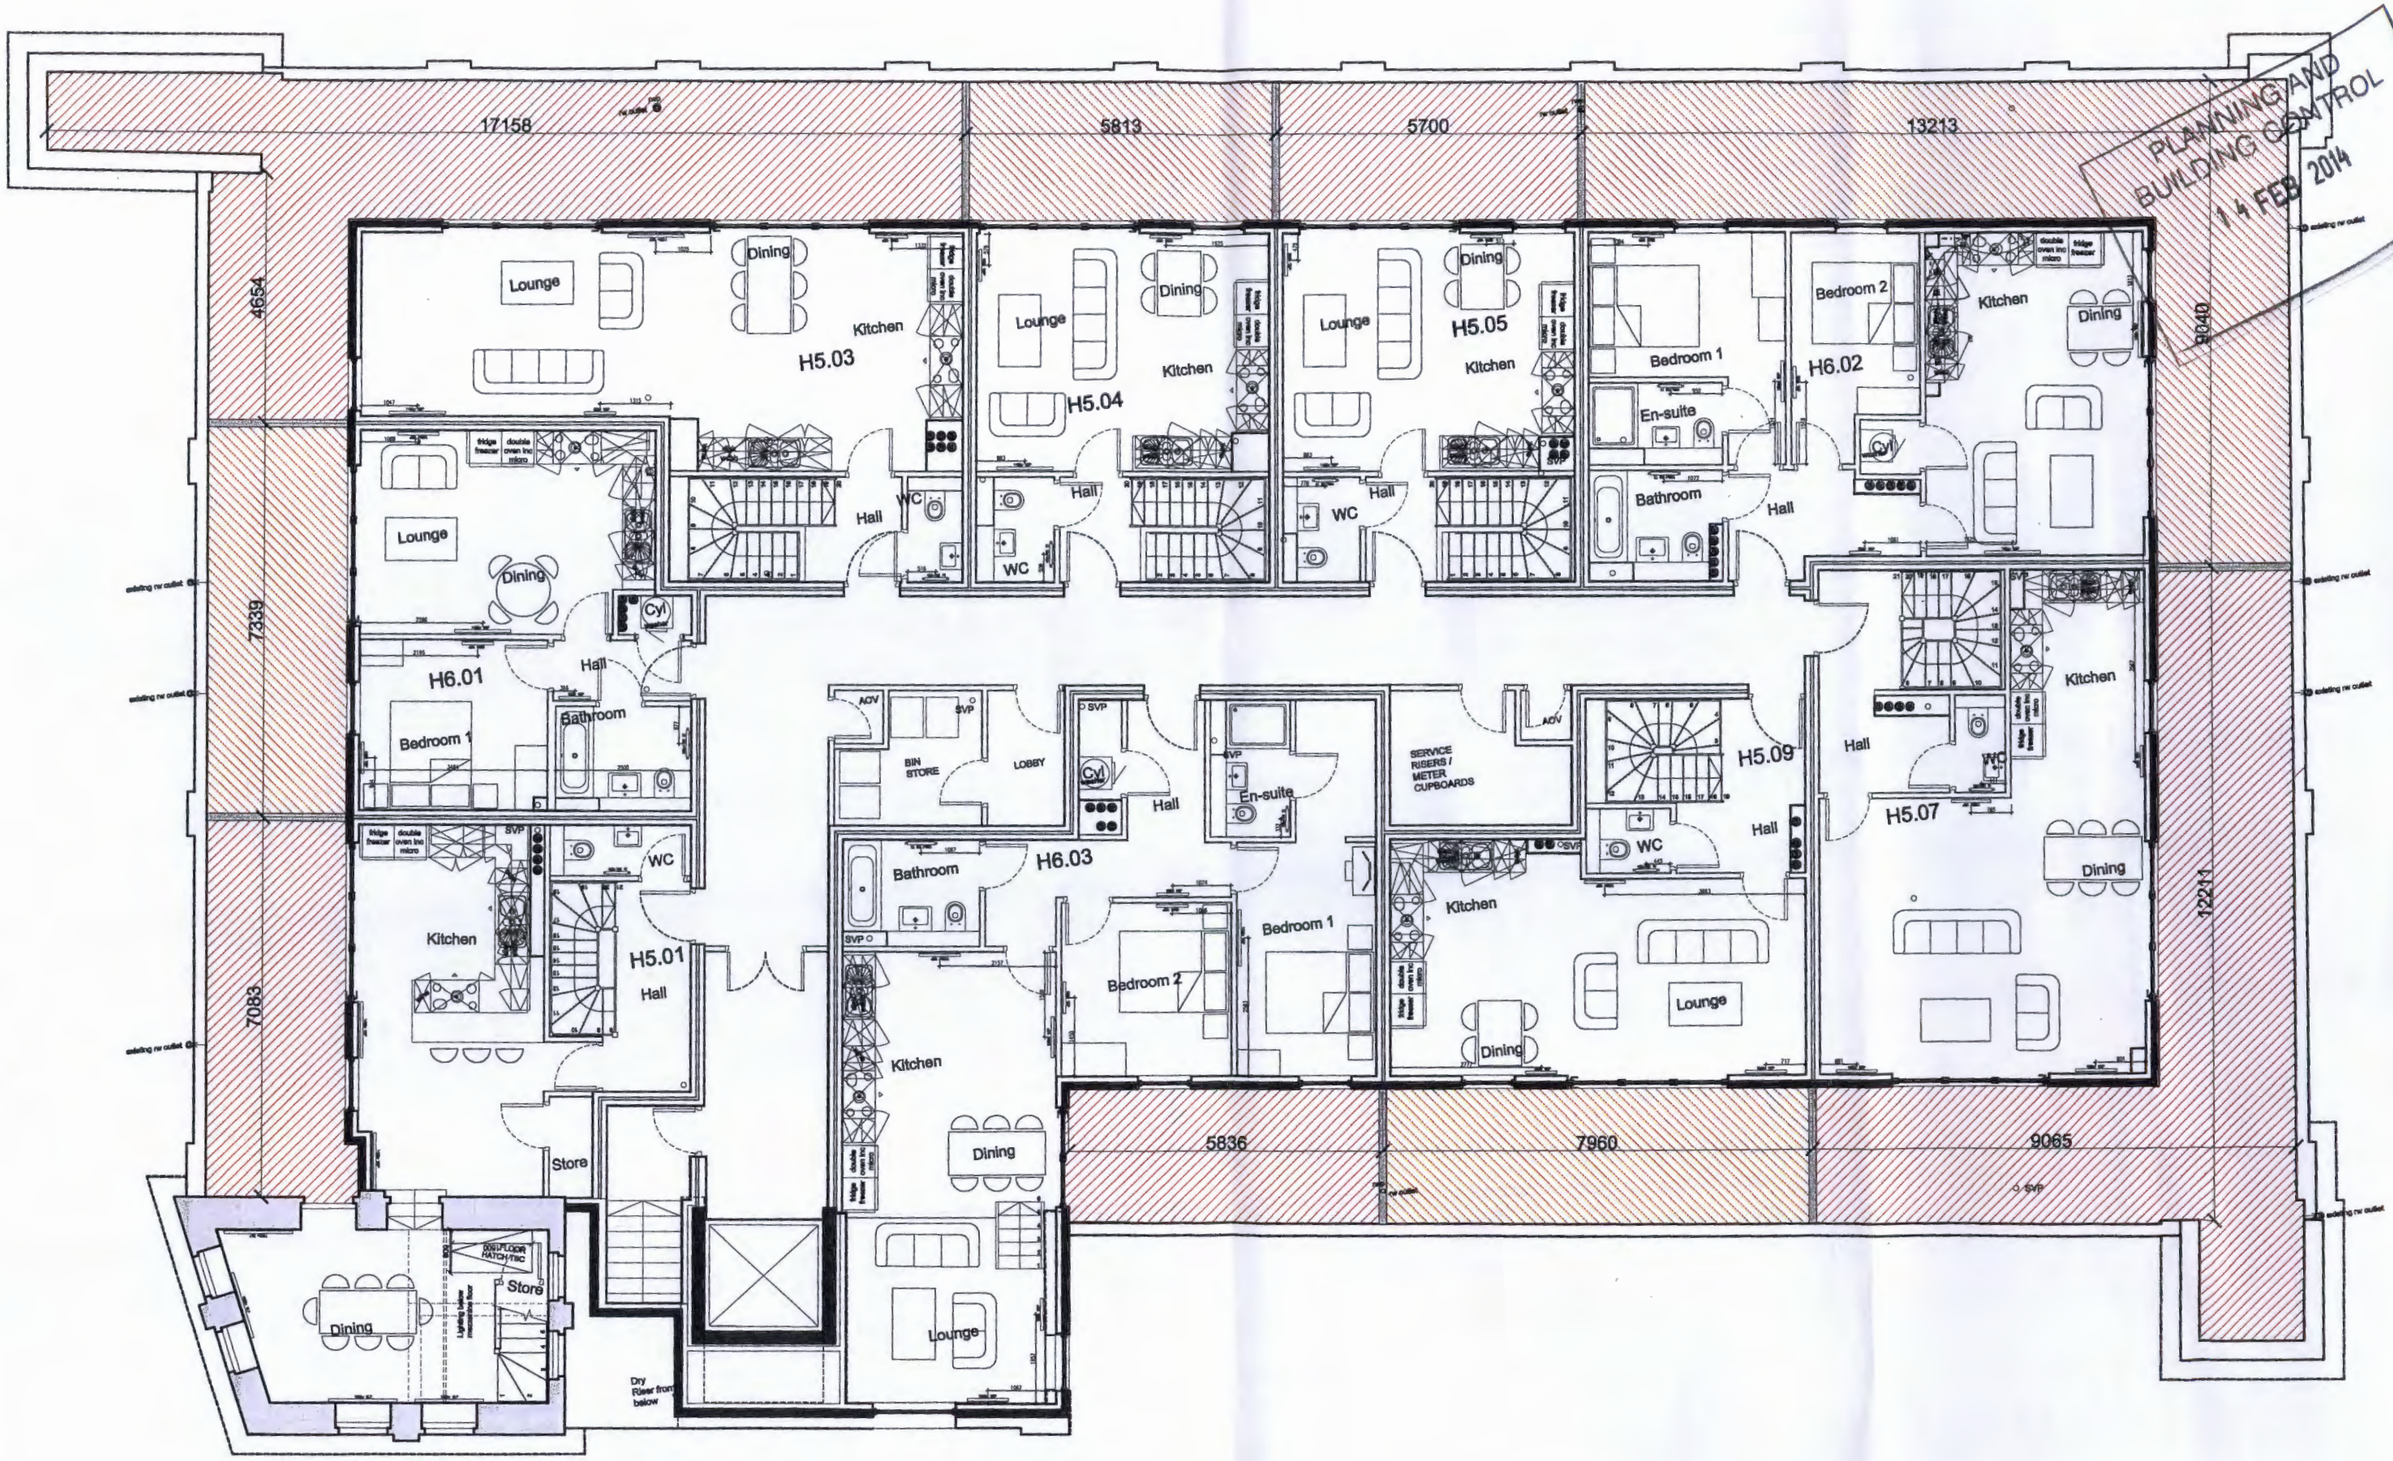

SIXTH FLOOR
PARAGON MILL