

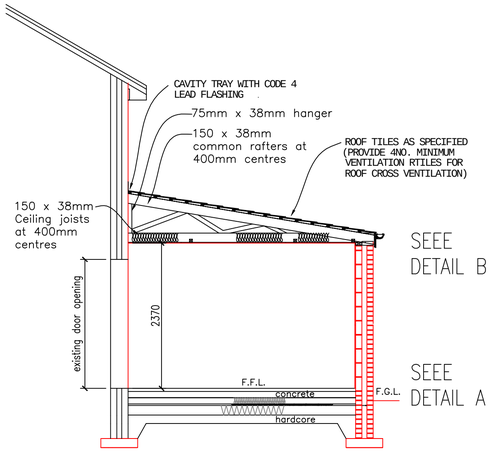



SECTION A–A
SCALE 1:50

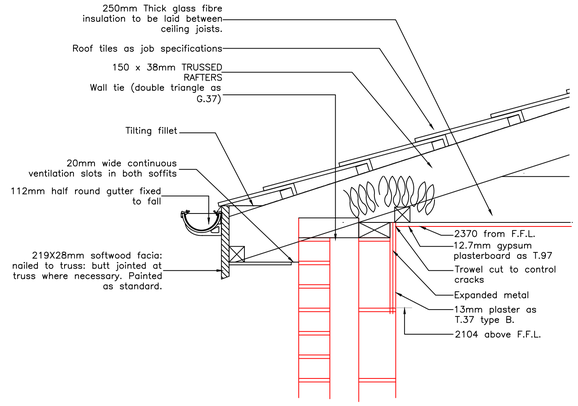


DETAIL 'B' (SCALE 1:10)
TYPICAL DETAIL OF EAVES

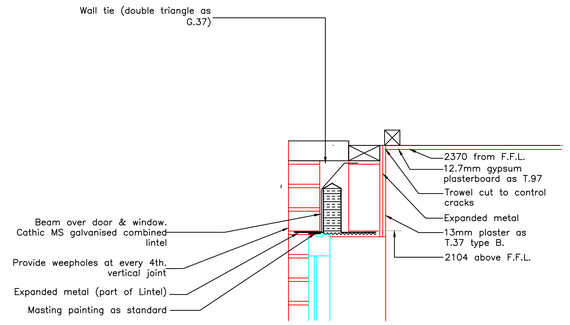

DETAIL 'B' (SCALE 1:10)
TYPICAL DETAIL OF LINTEL
DOOR AND WNINDOW
OPENING

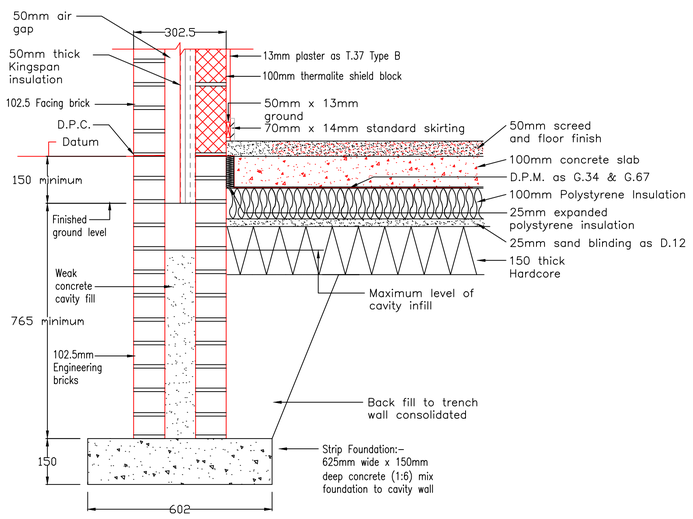

DETAIL 'A' (SCALE 1:10)
DETAIL OF FOUNDATION
AND GFOUND FLOOR SLAB
AT PERIMETER

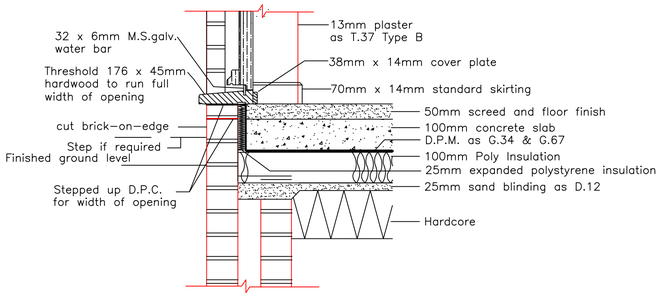

DETAIL–C
EXTERNAL DOOR
FIXING DETAILS

TO BE READ IN CONJUNCTION WITH SHEET 1 OF 3.

FOR PLANNING PERMISSION
AND BUILDING CONTROL

Rev.	Date	Description	Drn.	Ch.	App.
A	27.07.14	DRAWING TITLE/DRG No. AMENDED	M.A.		

Drawn by	Date	Scale	DRAWING NO.	REV.
M.ASHRAF	20.04.14	1:50 & 1:10 @ A1	MA/14/001 SHEET 2 OF 3	A

74 MARIGOLD STREET
ROCHDALE
Tel (01706) 358714

Project
PROPOSED REAR KITCHEN EXTENSION AT 94 BROADFIELD ROAD MANCHESTER–M14 4WH FOR MR TAHIR HUSSAIN

Description
PROPOSED SETION A–A AND DETAILS A,B,C & D