# Existing Princess Street Elevation (part to archway)



# Proposed Princess Street Elevation

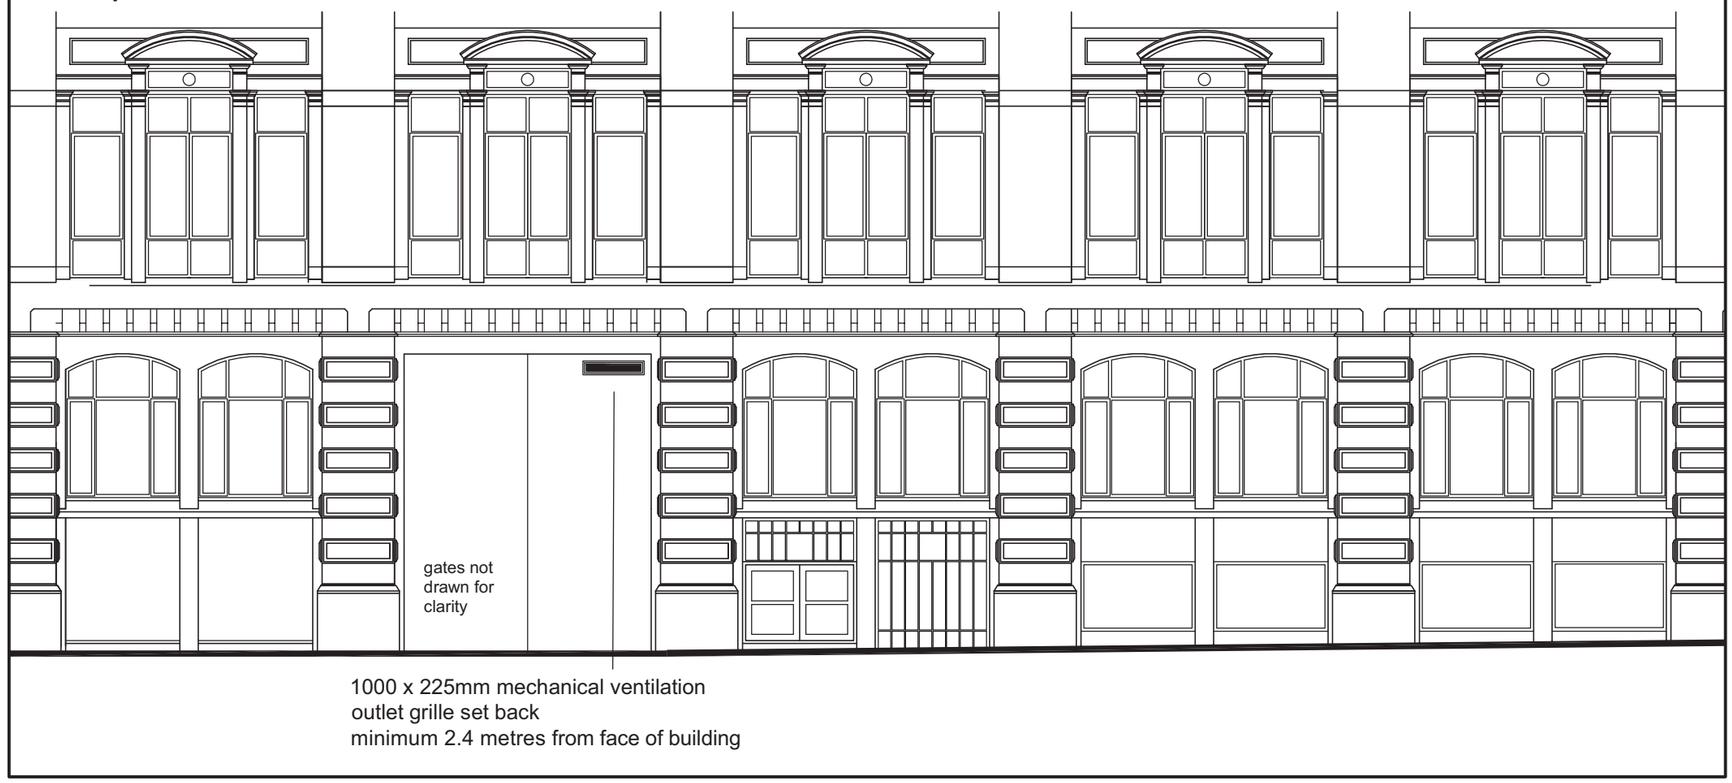


NOTES:

CONTRACTORS MUST VERIFY ALL DIMENSIONS ON SITE BEFORE COMMENCEMENT OF ANY WORK OR PREPARING MANUFACTURING DRAWINGS

DO NOT SCALE FROM THIS DRAWING

ANY DISCREPANCIES ON THIS DRAWING ARE TO BE NOTIFIED TO THE ARCHITECT IMMEDIATELY

HATTRELL DS ONE ARCHITECTS LLP COPYRIGHT

| REV | AMENDMENT | DATE | CHKD |
|---|---|---|---|
| | | | |

HATTRELL DS ONE
Architects LLP
CHARTERED ARCHITECTS

MANCHESTER
ARTHUR HOUSE CHORLTON STREET MANCHESTER M1 3EJ
TELEPHONE 0161 236 3521 FACSIMILE 0161 228 7801
e-mail: design@hattrelldsone.co.uk / www.hattrelldsone.co.uk

COVENTRY
1 COPTHALL HOUSE STATION SQUARE COVENTRY CV1 2FQ
TELEPHONE 02476 226 446 FACSIMILE 02476 520 460

CLIENT

PROJECT

103 Portland Street
Manchester

DRAWING TITLE

Elevations

| SCALE | DRAWN BY | CHECKED | DATE |
|---|---|---|---|
| 1:100 @A3 | PJM | KJ | 24/03/14 |

| DRAWING No | REVISION |
|---|---|
| 2306 / 02 / 25 | - |