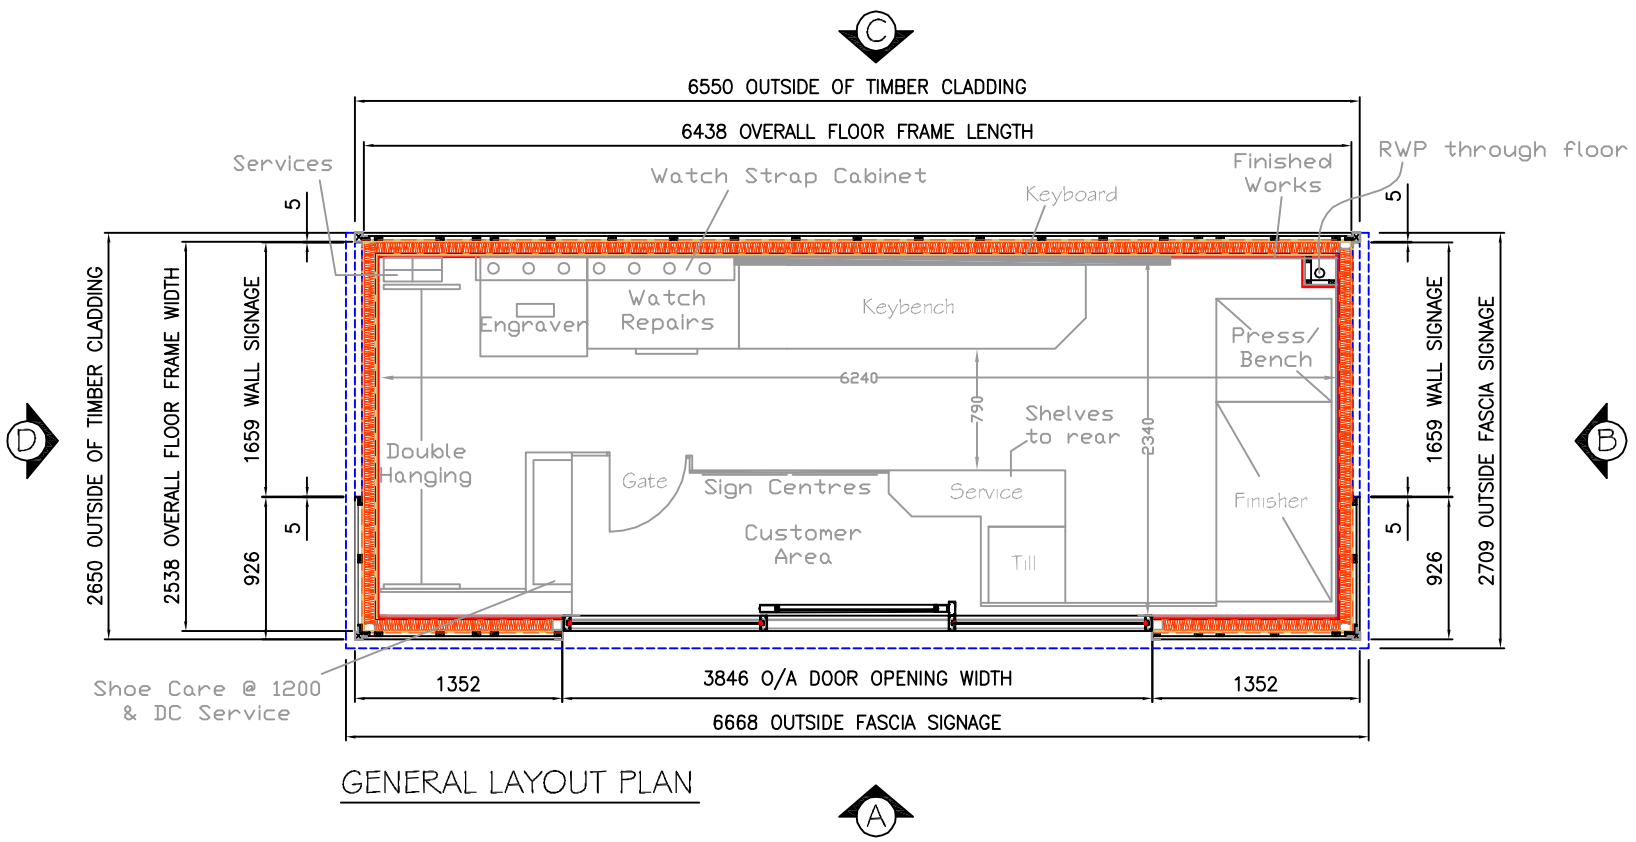

GENERAL LAYOUT PLAN

SPECIFICATION - TIMPSONS PROTOTYPE

Buiding size: 6.6mx2.6m
Structural Ceiling Height: 2.177m
Roof Pitch: MONO PITCH

Roof Construction :
PROTAN PERMANENT ROOFING MEMBRANE - RAL 7040
ON 15mm T&G OSB OVER TRS1 50mm RIGID
INSULATION FIXED TO STEEL C SECTION ROOF
PANEL WITH CEILING JOISTS AT APPROX 400mm
CTRS WITH 50mm ROCKWOOL INSULATION LAID
BETWEEN.

Ceiling Finish :
LINED INTERNALLY WITH WHITE 15mm VINYL FACED
MEGADECO C/W STANDARD WHITE TWO PART PLASTIC
KNOCK IN SECTIONS.

Cornice :
WHITE PLASTIC (INTERLINK) TYPE CORNISE

Rainwater Goods :
50mm BLACK PVC-U DOWN PIPE, DRAINAGE SOCK
OUTLET C/W LEAF GUARD TO SUIT. ALL JOINTS AND
CONNECTIONS TO BE SOLEVANT WELDED

Floor Construction :
18mm T&G FLOORING GRADE PLYWOOD OVER STEEL
FABRICATED FLOOR FRAME WITH FLOOR JOISTS AT APPROX
300mm CTRS 2 LAYERS OF FOILTHERM INSULATION LAID
BETWEEN JOISTS.

External Walls :
18-20mm LARCH TIMBER CLADDING FIXED TO TANALISED
25x50mm TIMBER BATTENS ON 1 LAYER OF BREATHER
MEMBRANE (BS5250) OVER 11mm OSB BOARD
FIXED TO STEEL C SECTION WALL PANELS WITH STUD UPRIGHTS
AT APPROX 400mm CTRS WITH 70mm ROCKWOOL INSULATION
PACKED BETWEEN.

Wall internal finish :
LINED INTERNALLY WITH CREAM 15mm VINYL FACED
PLASTERBOARD C/W CREAM STANDARD KNOCK IN SECTIONS
AND J MOULDS OVER 11mm OSB BOARDS ON THERMASHEET
FIXED TO STEEL C SECTION WALL FRAME UPRIGHTS.

Skirting :
FITTED BY OTHERS

External Entrance Doors :
ALUMINIUM DOORSET WITH FIXED SIDE SCREENS AND
AUTOMATIC SLIDING DOOR - RAL 7044

Floor Covering :
Tarkett Vylon Plus 2.0mm sheet vinyl - Colour: 534 Charcoal
All joints welded using weldrod - Colour to be suitably matched

External Trim Colours:
TYPE A = POWDER COATED - RAL 7040
TYPE B = POWDER COATED - RAL 7040
TYPE C = POWDER COATED - RAL 7044
TYPE D = POWDER COATED - RAL 7044
TYPE E = POWDER COATED - RAL 7044
TYPE F = POWDER COATED - RAL 7044
TYPE G = POWDER COATED - RAL 7044
TYPE H = POWDER COATED - RAL 7044
TYPE L = POWDER COATED - RAL 7044
TYPE M = POWDER COATED - RAL 7044
TYPE N = GALVANISED STEEL
TYPE P = GALVANISED STEEL

Rev	By	Date	Description	Chkd
C1	DSB	4.12.13	FIRST ISSUE	DA

PREMIER INTERLINK
WACO UK LTD

HEAD OFFICE
CATFOSS LANE, BRANDESBURTON, DRIFFIELD
EAST YORKSHIRE Y025 8EJ
Telephone: (01964) 545000 Fax: (01964) 545001
email: sales@waco.co.uk Internet: www.waco.co.uk

Status	CONSTRUCTION
Client	TIMPSONS
Project	SLIMLINE KIOSK
Title	GENERAL ARRANGEMENT - PLANNING 6.6mx2.6m UNIT

Scale (at A3)	Drawn	Date:	Checked
1: 50	DSB	04.12.13	DB

Drawing No.	Rev
TIMP-STD-003	C1

TIMP-STD-001rev01.dwg dbrooks Dec 04,2013-3:25pm