


LOCATION PLAN
Scale 1:1250

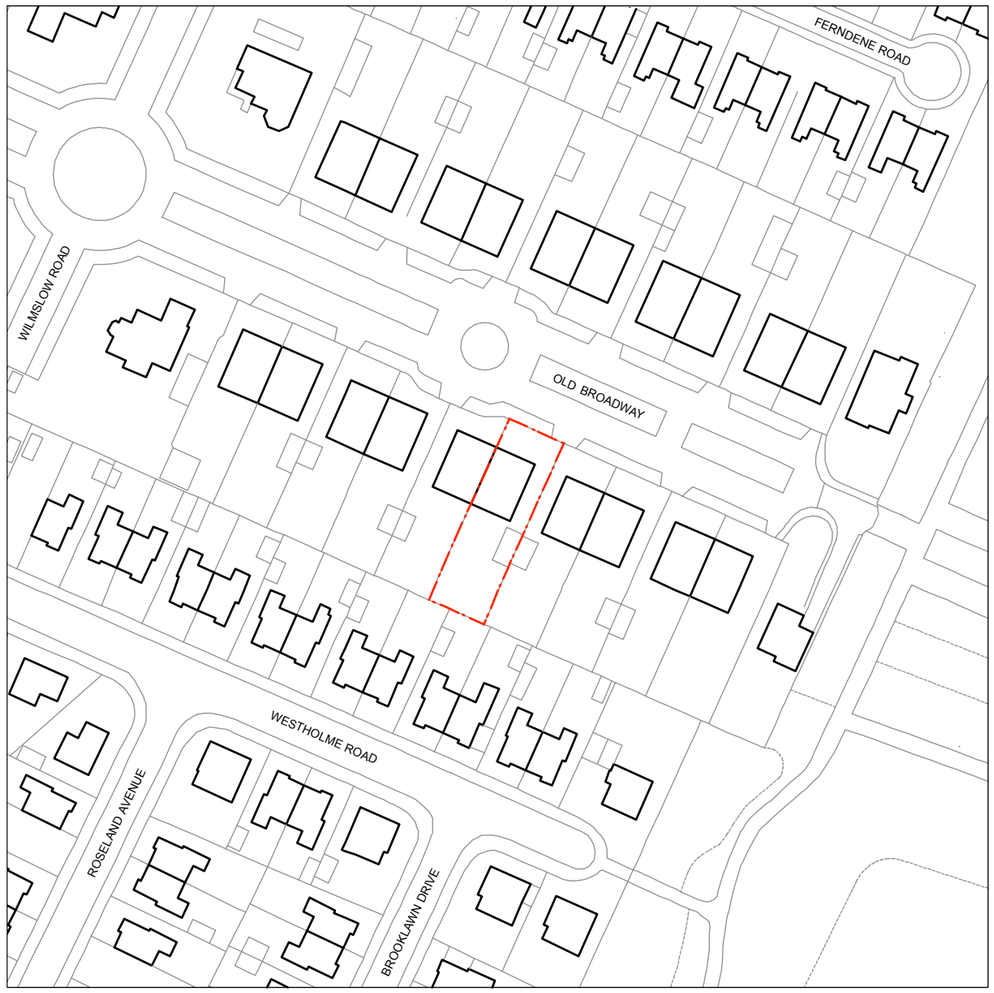

PROPOSED BLOCK PLAN
Scale 1:500

REVISION	DATE	DESCRIPTION

CLIENT: MR & MRS N EZAIR
PROJECT: REFURBISHMENT & EXTENSION OF EXISTING DWELLING
ADDRESS: 28 OLD BROADWAY, MANCHESTER, M20 3DF
DRAWING TITLE: SITE LOCATION AND PROPOSED BLOCK PLAN
SCALE: 1:1250 & 1:500 @A3
DATE: JANUARY 2014
DRAWING NO: A201_P_001

OLLIER SMURTHWAITE ARCHITECTS
106 Albert Mill, 10 Hulme Hall Road, Manchester, M15 4LY
T 0161 883 0838
F 0161 883 0839
E mail@olliersmurthwaite.com