
Notes

Jennings Design Associates take no responsibility for any dimensions obtained by scaling from this drawing. If no dimension is shown the recipient must ascertain the dimension specifically from the Architect or by site measurement. Supplying this drawing in digital form is solely for convenience and no reliance may be placed on digital data. All data must be checked against hard copy. Dimensions must be checked on site. Any discrepancies must be reported to the Architect immediately. This drawing is copyright of Jennings Design Associates

N

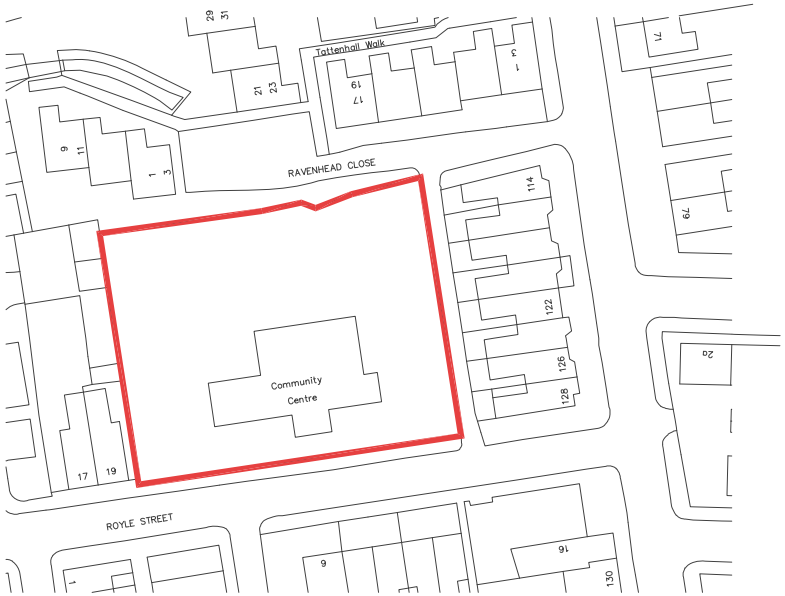

Ordnance Survey (c) Crown Copyright 2014. All rights reserved. Licence number 100022432

Rev	Description	Date	By
/	Initial Issue	-	-

Jennings Design Associates

Architects

C	Concept		G	Tender	
D	Planning		J	Construction	
E	Building Regs		L	As Built	
F	Production		Sk	Sketch	

Architects Designers Project Managers

The Warehouse, Saxon Street, Denton, Manchester M34 3DS

T: 0161 336 5011 F: 0161 320 0512 E: jda@jda-architects.com

Client:

Ladybarn Community Centre

Project:

Ladybarn CC, Royle Street, M14 6RN

Scale:	@ original size	Date:	Drawn by:	Checked By:
1250	A4	May2014	CM	BJ

Job Number			Description	Rev
734	A	000	Site Location Plan	

0 10m 20m

Scale 1:1250

Z:\734 - Ladybarn Community Centre\Drawings\Live\plots\734_A000SiteLocationPlan.dwg