
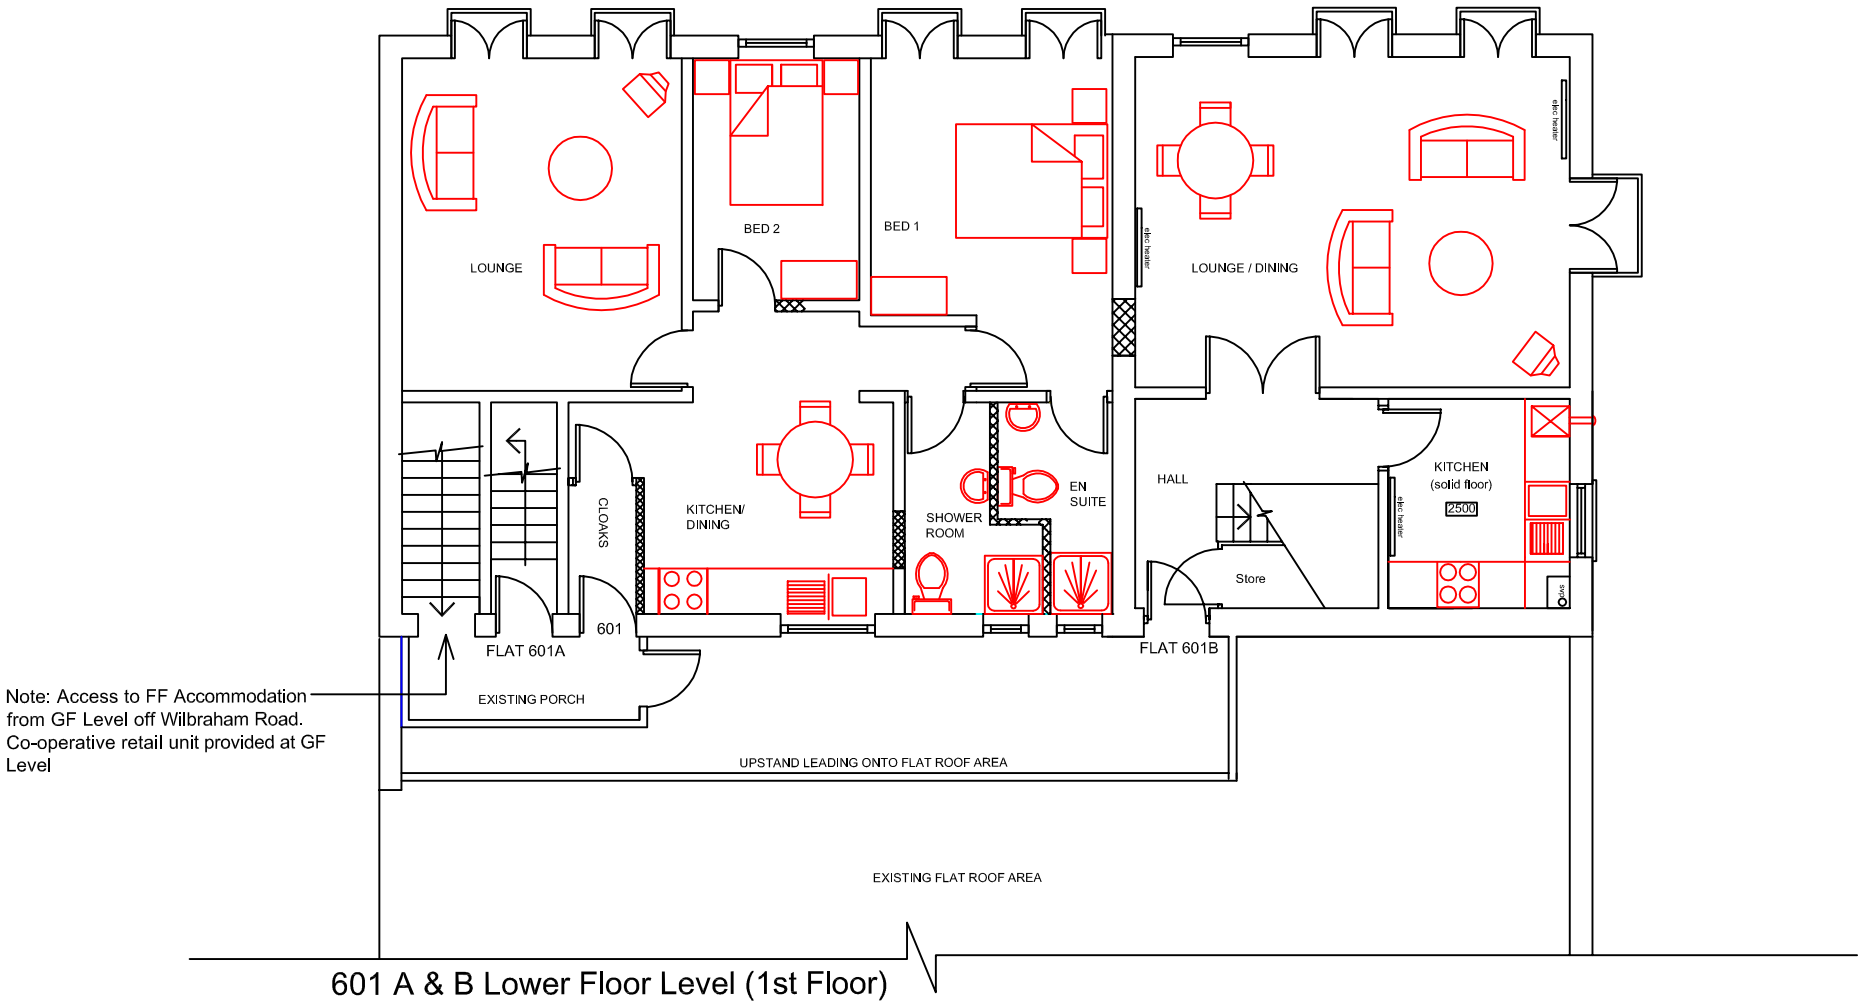


Note: Access to FF Accommodation from GF Level off Wilbraham Road. Co-operative retail unit provided at GF Level

601 A & B Lower Floor Level (1st Floor)

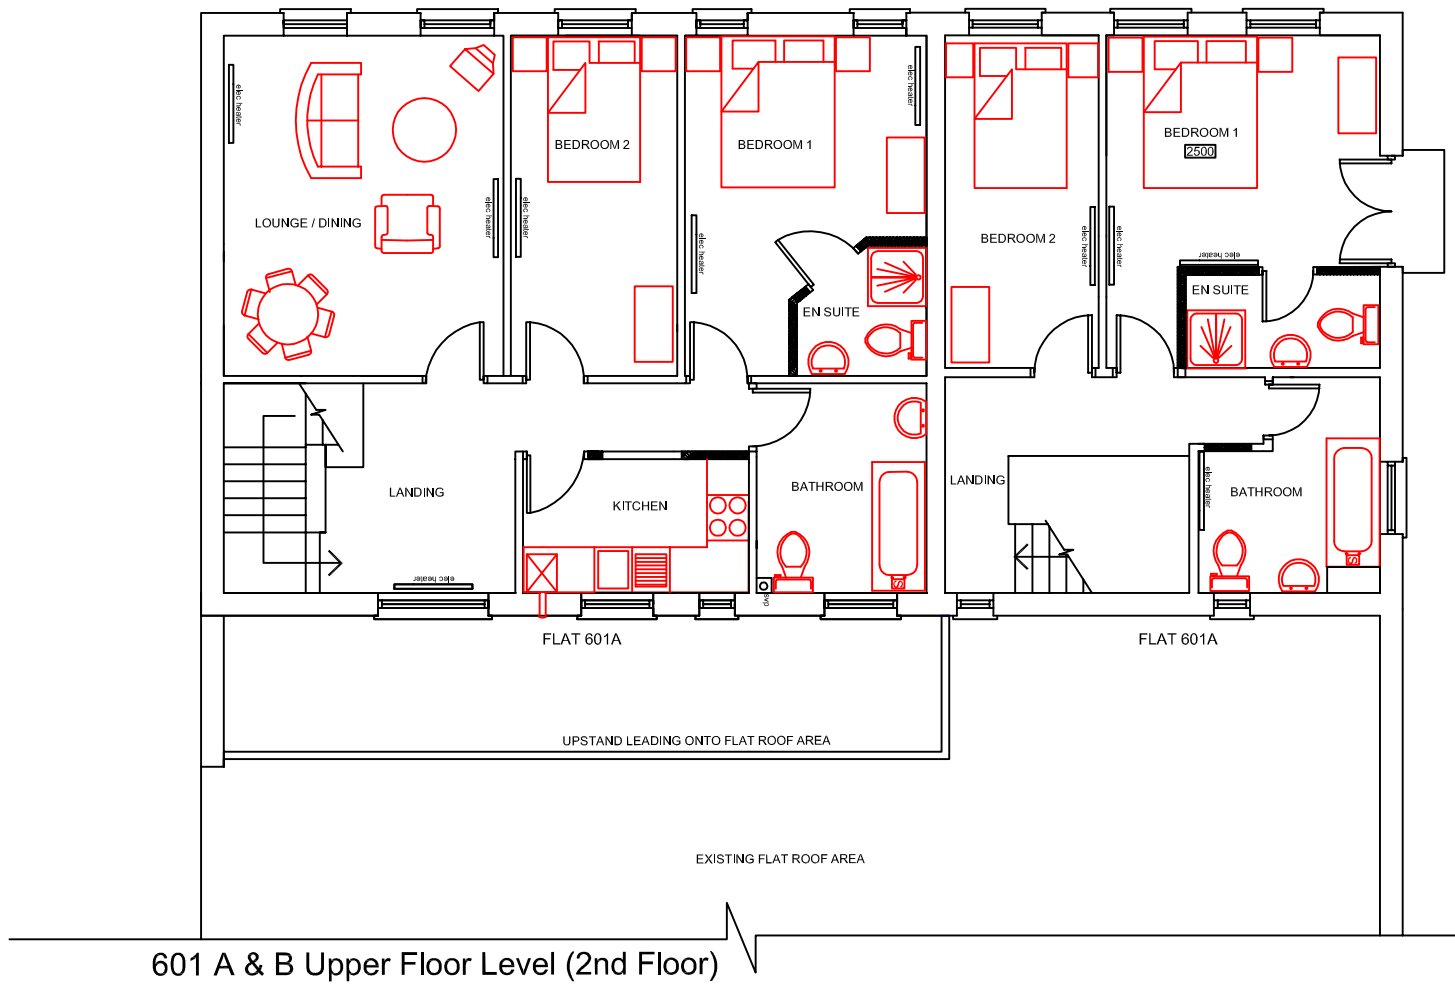

601 A & B Upper Floor Level (2nd Floor)

Notes

Where dimensions are not given, drawings must not be scaled and the matter referred to Lambert Smith Hampton.

In the event of any dimensional conflict between Lambert Smith Hampton Drawings, the matter must be referred to Lambert Smith Hampton for clarification.

The Contractor must also refer to any separate Lambert Smith Hampton Specification to be read in conjunction with this drawing.

This Drawing is only for the use identified. Do not build from this drawing unless marked 'For Construction'.

Rev	Date	Ammendment	By

Lambert Smith Hampton

Manchester Building Consultancy
6th Floor, 3 Hardman Street, Spinningfields,
Manchester, M3 3HF
Telephone: 0161 228 6411
Fax: 0161 228 7354
www.lsh.co.uk

Client

Philip A Edwards
13 Uplands Way
Sevenoaks
Kent, TN13 3BN

Project

601 A & B Wilbraham Road
Chorlton-cum-Hardy

Drawing

LAYOUT SHOWING POSITION OF ADJACENT FLATS

For Approval

Job No.		DWG No.	DWG Revision
13.071		007	-
Scale	**Date**	**Drawn**	**Checked**
1:100 @ A3	05/02/14	SC	JG