
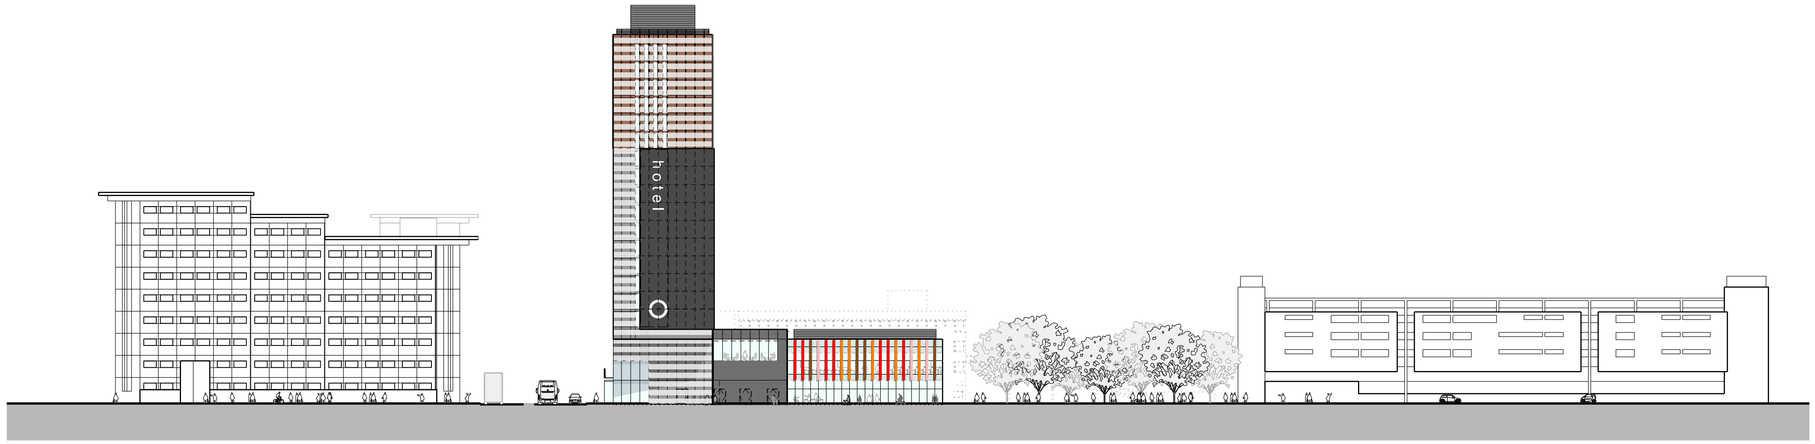


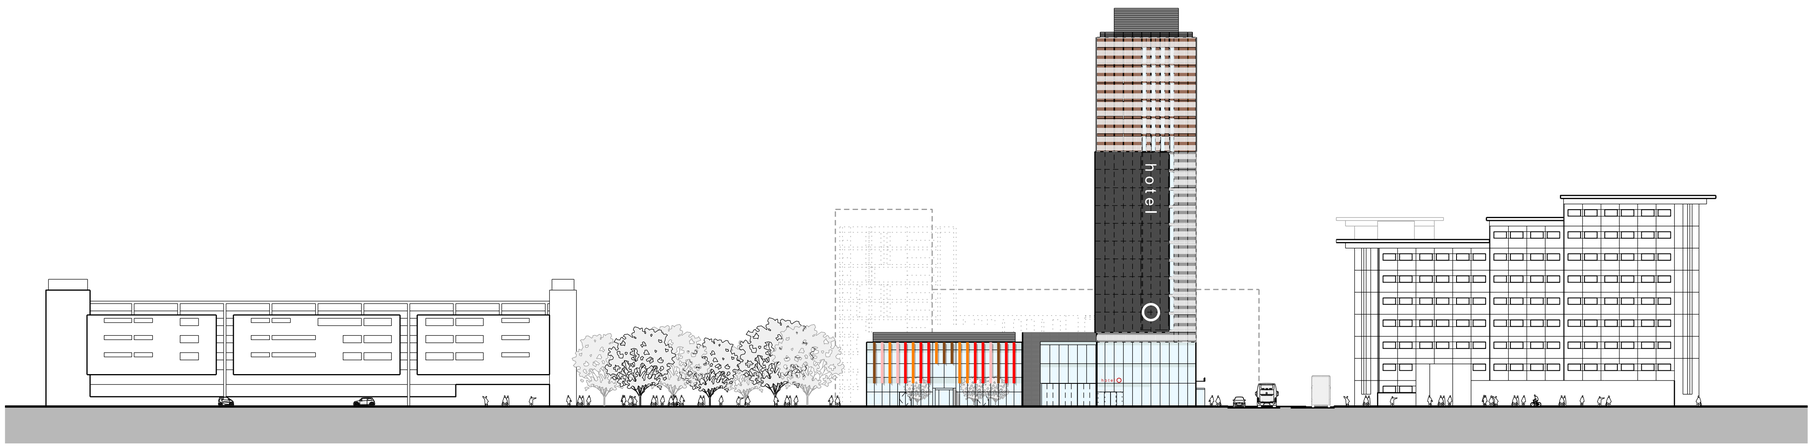

BUILDING DESIGN PARTNERSHIP SHALL HAVE NO RESPONSIBILITY FOR ANY USE MADE OF THIS DOCUMENT OTHER THAN FOR THAT WHICH IT WAS PREPARED AND ISSUED

ALL DIMENSIONS SHOULD BE CHECKED ON SITE.

DO NOT SCALE FROM THIS DRAWING.

ANY DRAWING ERRORS OR DIVERGENCES SHOULD BE BROUGHT TO THE ATTENTION OF BUILDING DESIGN PARTNERSHIP AT THE ADDRESS SHOWN.

REVISION / DESCRIPTION | DRAWN | CHECKED | DATE

REVISION / DESCRIPTION | DRAWN | CHECKED | DATE

REVISION / DESCRIPTION | DRAWN | CHECKED | DATE

E Updated in accordance with Sec 73 application ammendments — BAO — GJW — 04.03.14

REVISION / DESCRIPTION | DRAWN | CHECKED | DATE

D Hotel Elevation ammended back to original planning application. Capped system to Exec ED ammended to SSG system in line with Planners Requirements. Addition of openable window on north elevation at 10 th floor level. Line of glazing on grids 4 and 12 moved over 1 bay. opening light in staybridge suite moved over in line with level 12 opening lights. Opening light to east and west elevations removed — BAO — GW — 05/02/14

C 1 No floor of crown plaza removed Exec Ed building height reduced fins ommited, exec ed south facade ammended to curtain walling — BAO — GW — 03/12/13

B Glass fins removed from west elevation and replaced by aluminium fin caps — BAO — GJW — 25.07.13

A Parapet/Roof height to conference facilities raised to 48.870 m — BAO — GW — 09/04/13

FIRST ISSUE — BAO — GW — 04.02.2013

REVISION / DESCRIPTION | DRAWN | CHECKED | DATE

KEY PLAN

CLIENT LOGO

bruntwood

MANCHESTER 1824

The University of Manchester
Manchester Business School

11 Ducie Street
P.O. Box 85, Piccadilly Basin
Manchester M60 3JA
United Kingdom
T +44 (0)161 828 2200
F +44 (0)161 828 2235
www.bdp.com

BDP.

PROJECT TITLE
MANCHESTER BUSINESS SCHOOL
REFURBISHMENT & DEVELOPMENT

PROJECT NUMBER
P2002542

DRAWING TITLE
MBS Hotel & Exec Ed
Proposed Context Elevations
Higher Cambridge Street Elevation

SCALE
1:500@A1

DATE
30.01.13

DRAWING No.
02(0-)A552

REVISION
E