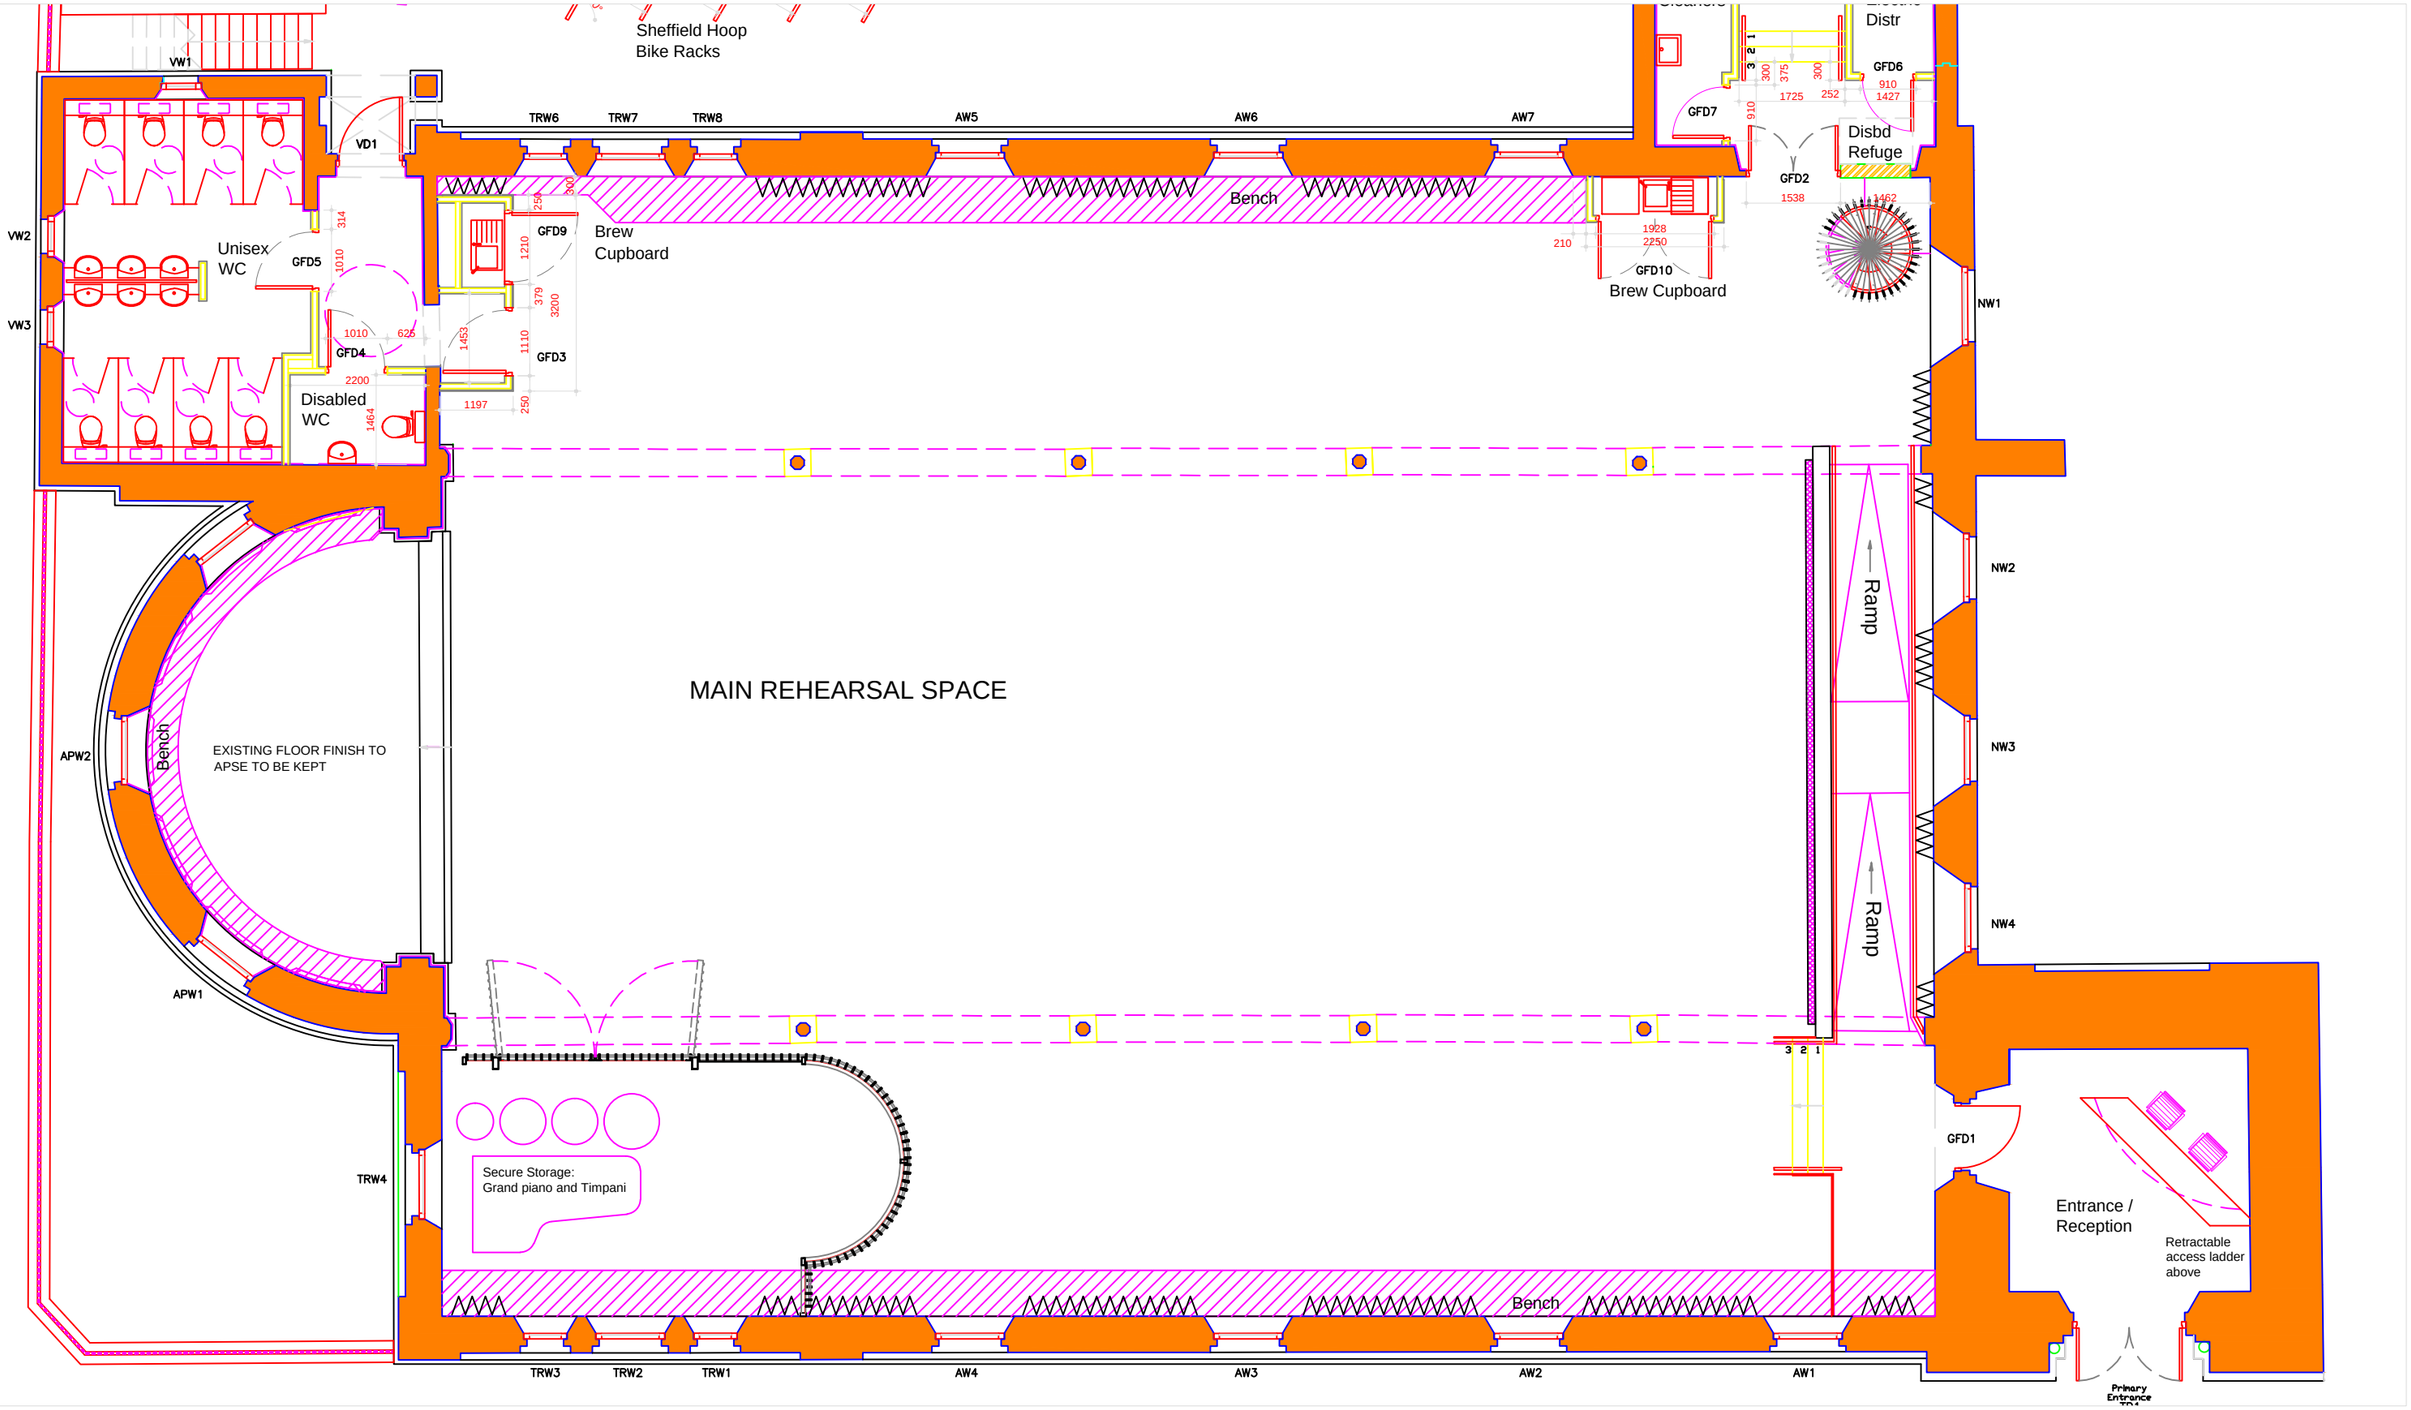

Project Title	Halle at St Peter's Church
Model Title	BASE PLAN - WORKING
Date	26/04/12
Drawn by	CO

Job No	Model No	Revision
2169	BASE 02	A

MBLA Architects + Urbanists
41 Bengal Street
Manchester M4 6AF
Phone: +44(0)161 237 5500
Fax: +44(0)161 237 5544
Email: mbla@mbla.net
www.mbla.net