
Location Plan
94 Broadfield Road
Manchester. M14 4wh

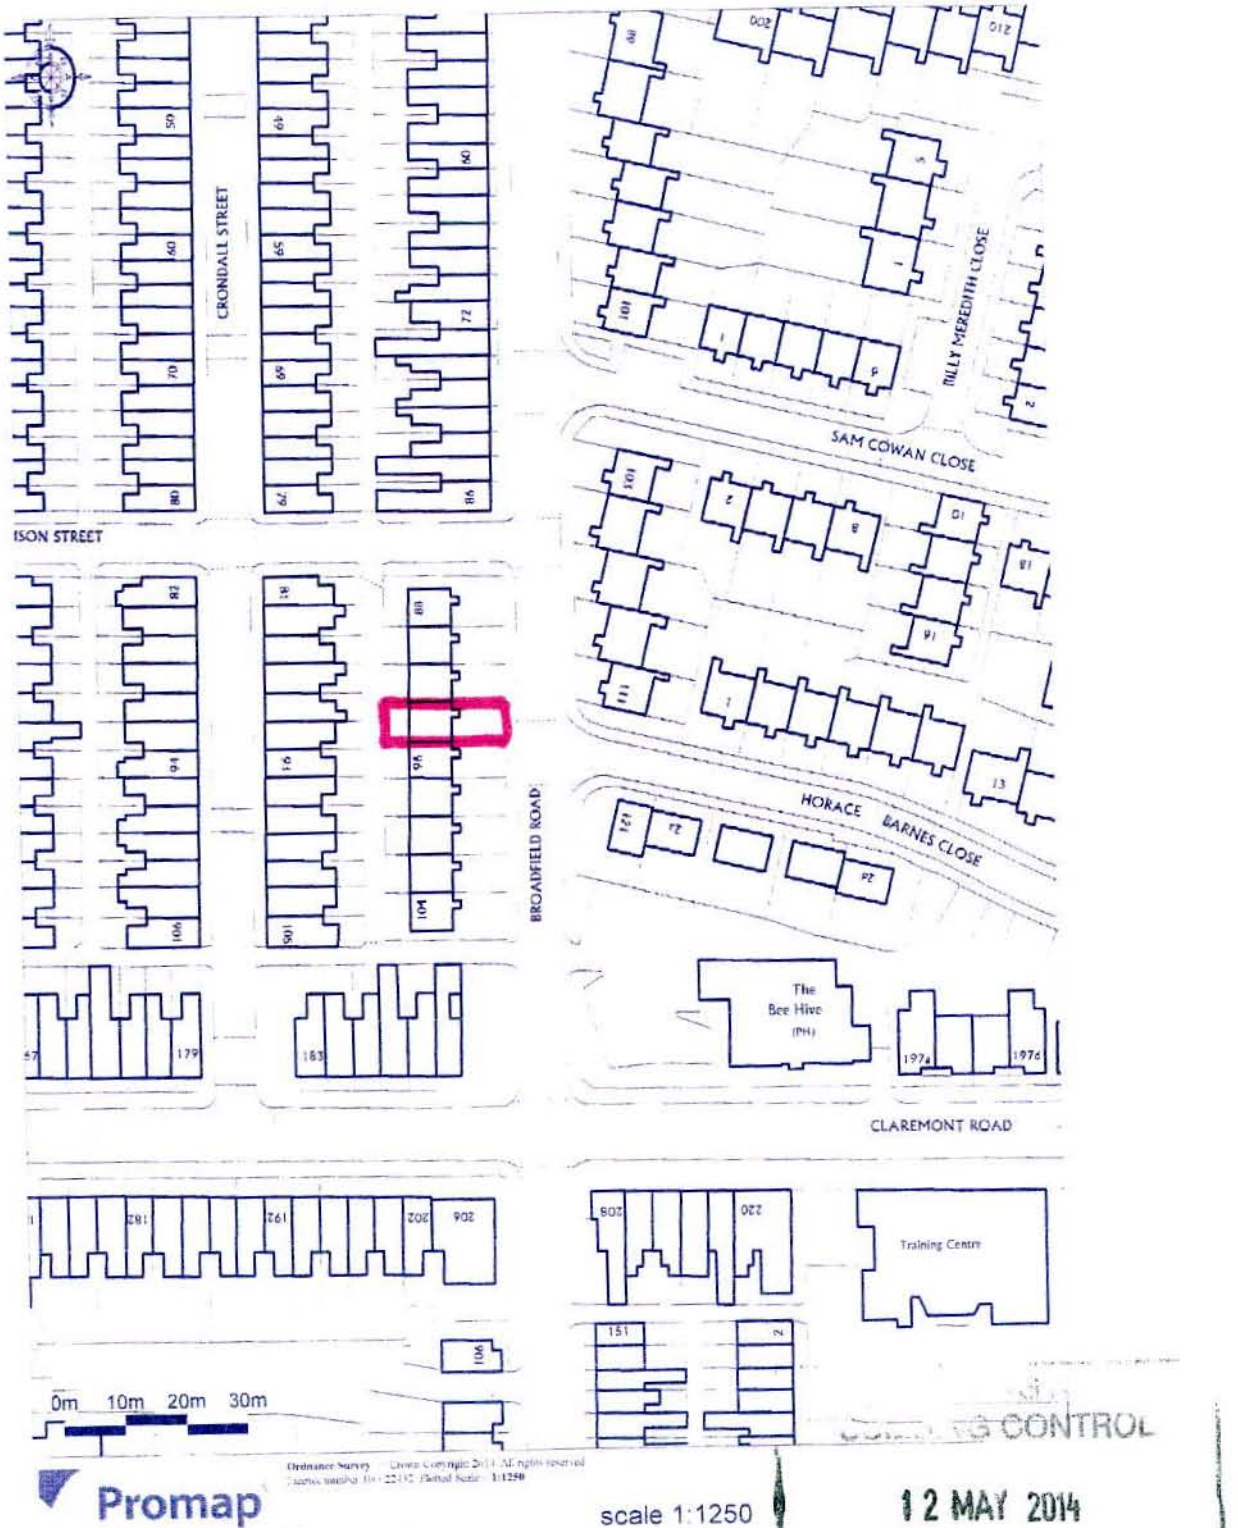

CONTROL
12 MAY 2014