


PLANNING AND BUILDING CONTROL
16 JUN 2014

N
W E
S

LeachRhodesWalker
Architects

# MAINE ROAD: MANCHESTER

## Masterplan
## Site Edged Red and Blue

| | | | | | |
|---|---|---|---|---|---|
| Drn By: | JDC | Auth By: | CJG | Date: | 09.06.14 |
| Drg No: | 7061/L(00)02 | | 1:1250@A2 | Rev: | C |

info@lrw.co.uk | www.lrw.co.uk
Riverside Manchester M3 5AA

| Manchester | London | Bucharest |
|---|---|---|
| +44 (0)161 833 0211 | +44 (0)207 2012160 | +40 (21) 650 4024 |

File loc: L:\7061 Maine Rd Ph 6+7\Drawing\plot\04\LRW-7061-L(00)02-Masterplan
Printed by: Jon Gerrill

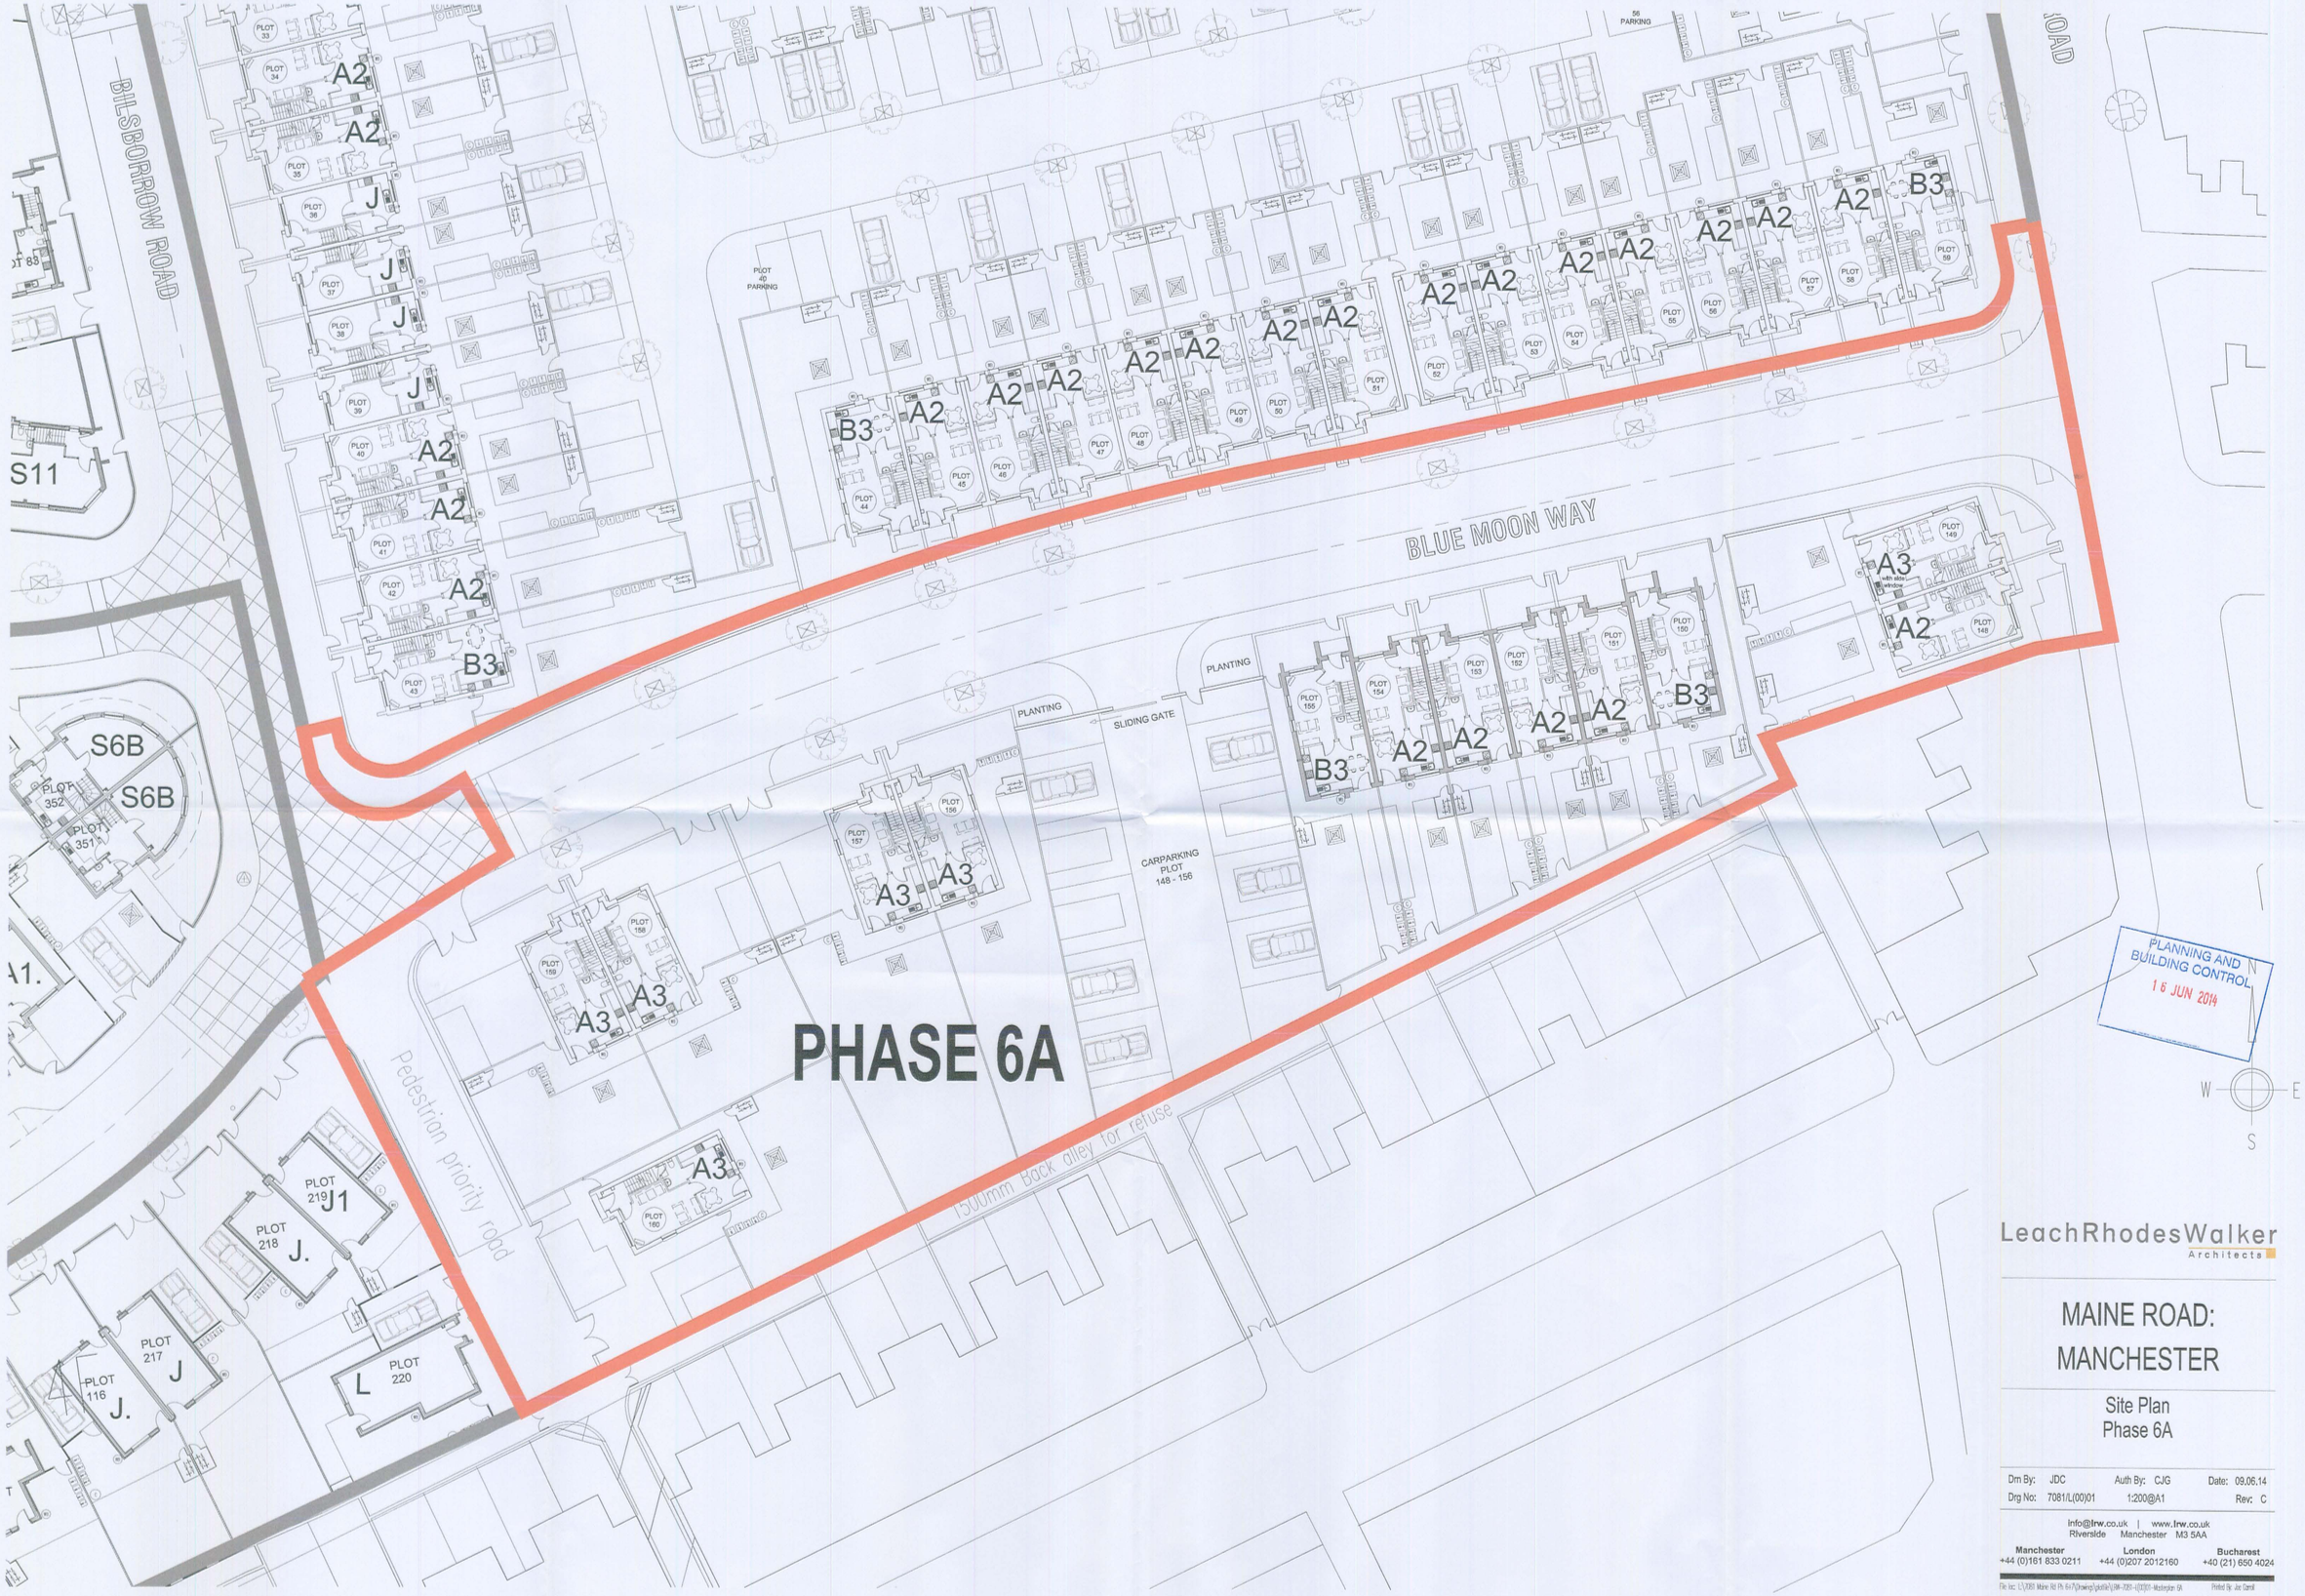


LeachRhodesWalker
Architects

# MAINE ROAD: MANCHESTER

## Site Plan
## Phase 6A

| | | | | | |
|---|---|---|---|---|---|
| Drn By: | JDC | Auth By: | CJG | Date: | 09.06.14 |
| Drg No: | 7081/L(00)01 | | 1:200@A1 | Rev: | C |

info@lrw.co.uk | www.lrw.co.uk
Riverside Manchester M3 5AA

Manchester +44 (0)161 833 0211 | London +44 (0)207 2012160 | Bucharest +40 (21) 650 4024

File loc: L:\7081 Maine Rd Ph 6+7\Drawings\plotfile\LRW-7081-L(00)01-Masterplan 6A  Printed By: Joe Carroll