1 2 3m

DO NOT SCALE - USE FIGURED DIMENSIONS ONLY

OMBLER IWANOWSKI ARCHITECTS
12 HILTON STREET MANCHESTER M1 1JF
email@oiarchitects.co.uk 0161 236 6778
oiarchitects.co.uk oiarchitectshomes.co.uk

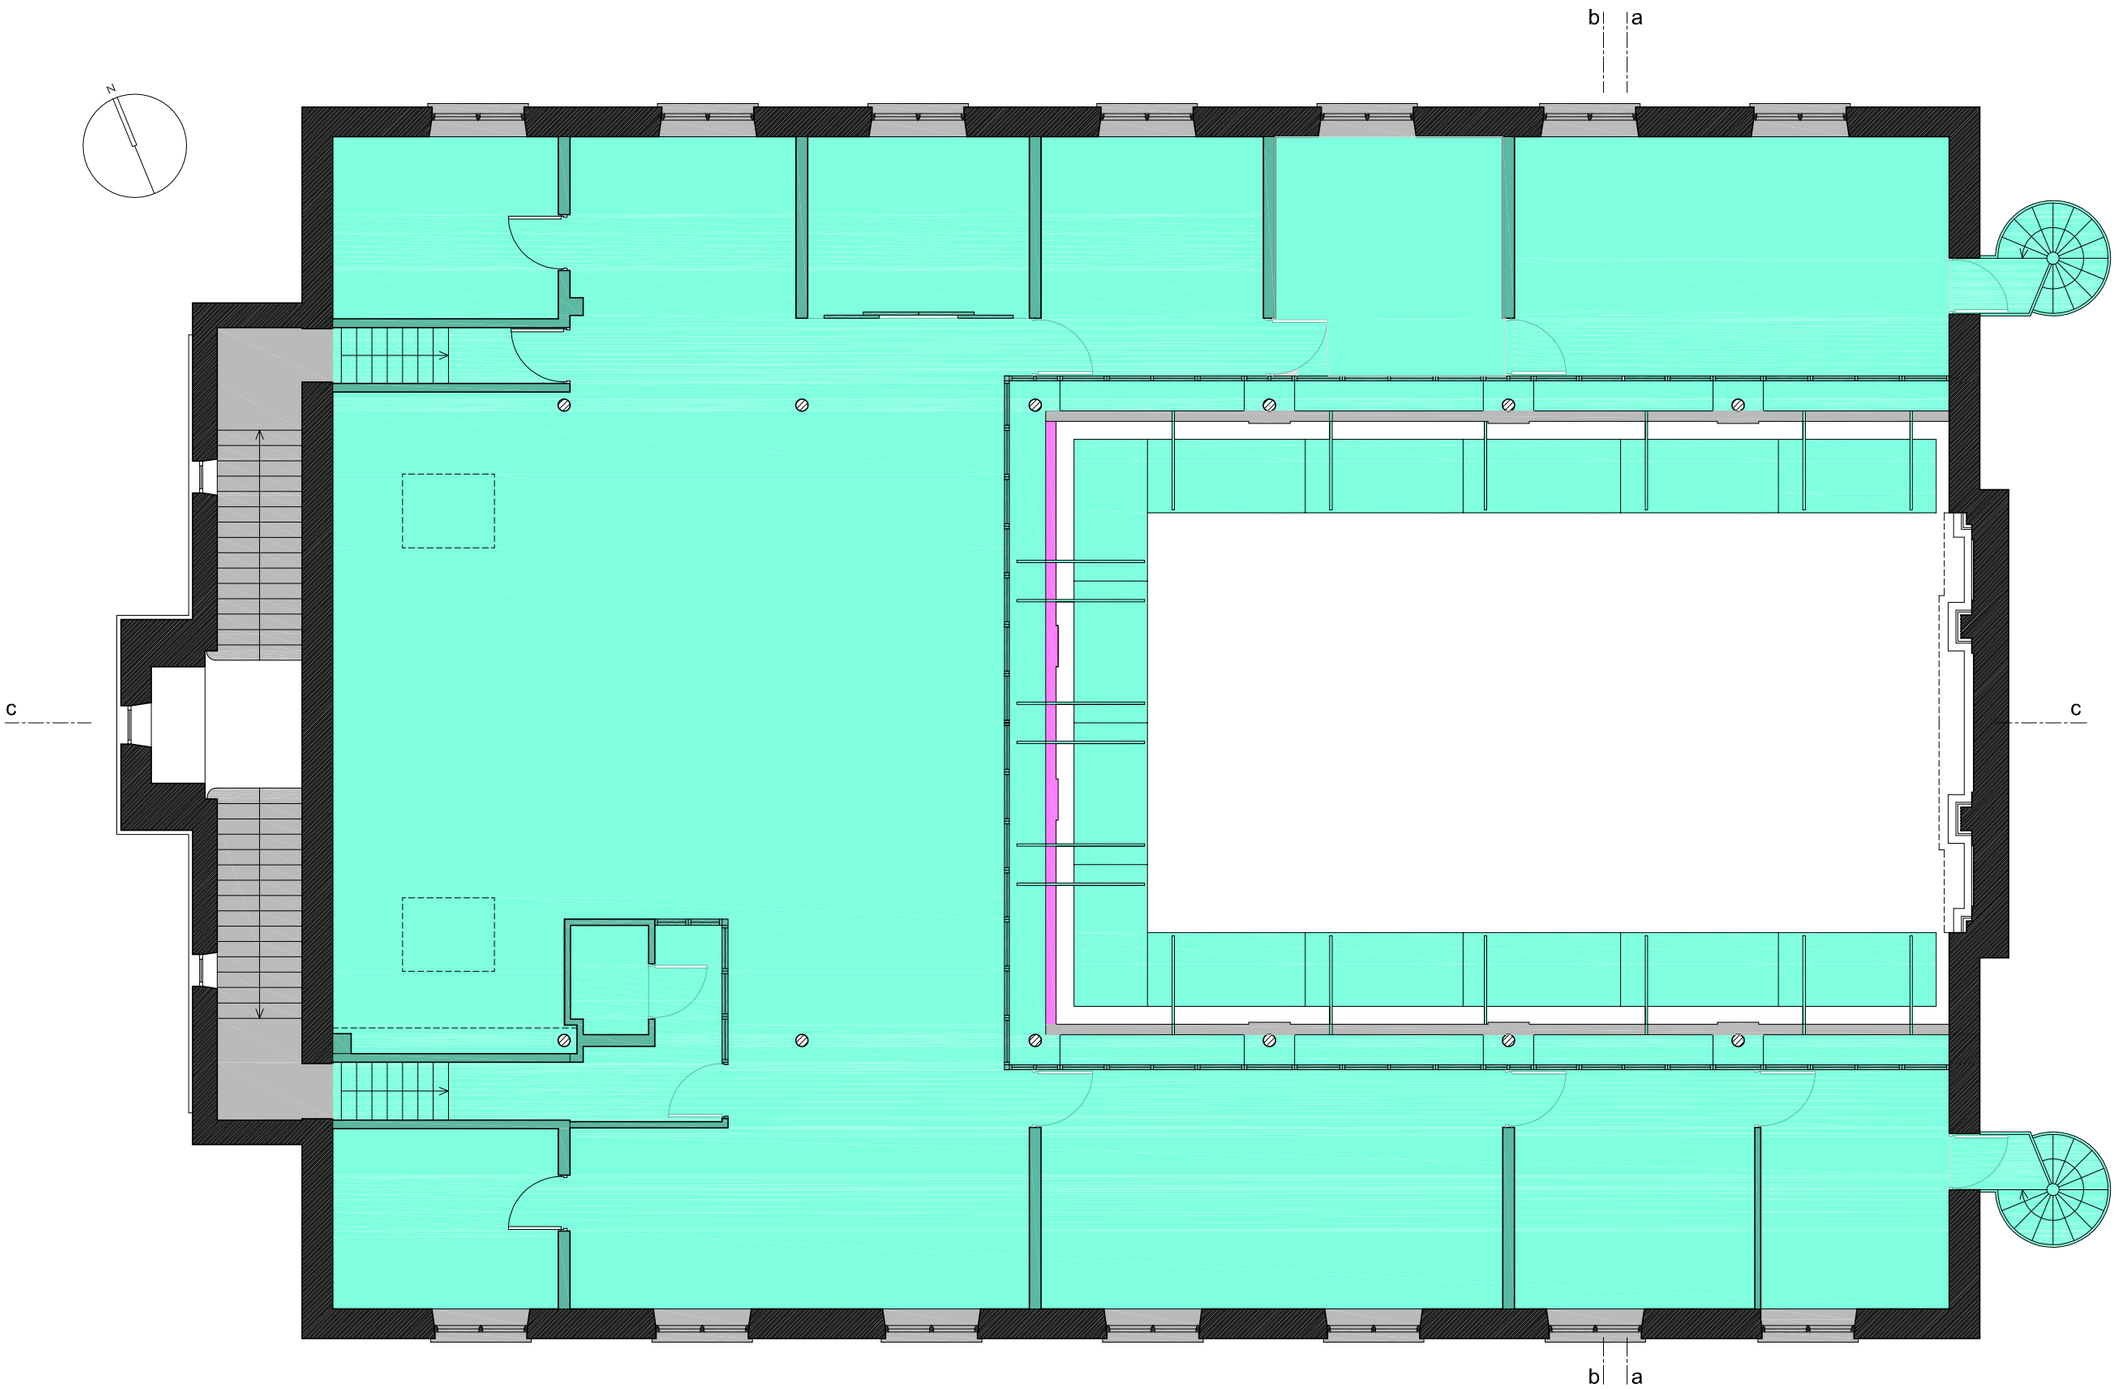

HISTORIC (PRE 1980) STRUCTURE & FABRIC

OTHER NON-HISTORIC (POST 1980) STRUCTURE AND FABRIC

HISTORIC (PRE 1980) STRUCTURE & FABRIC PREVIOUSLY RELOCATED

ST THOMAS CENTRE, ARDWICK

L(10)117 - FIRST FLOOR HERITAGE PLAN - SCALE 1:100 @ A3

OI