



EXISTING & PROPOSED FRONT ELEVATION

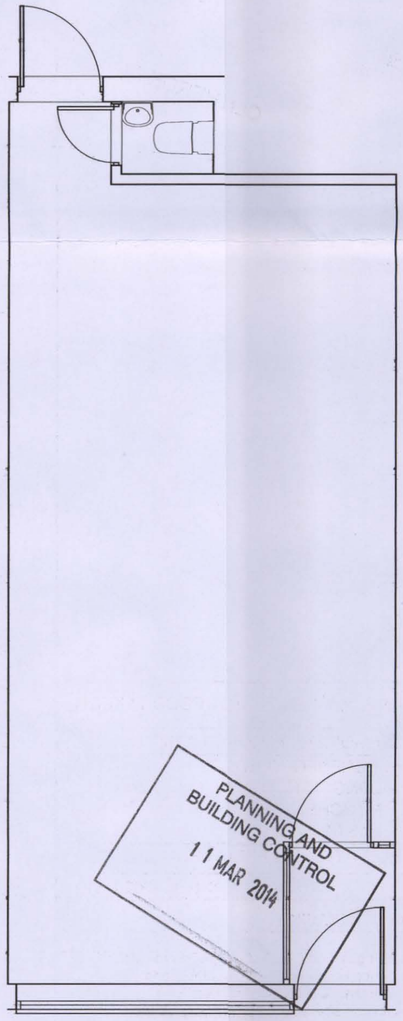


EXISTING GROUND FLOOR PLAN


PLANNING AND BUILDING CONTROL
11 MAR 2014

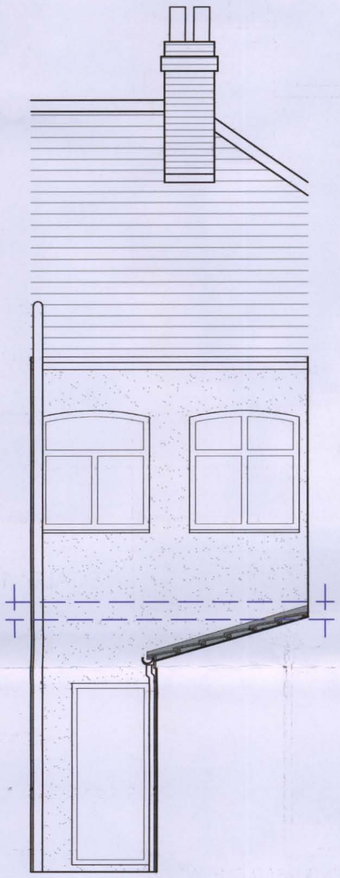


EXISTING REAR ELEVATION

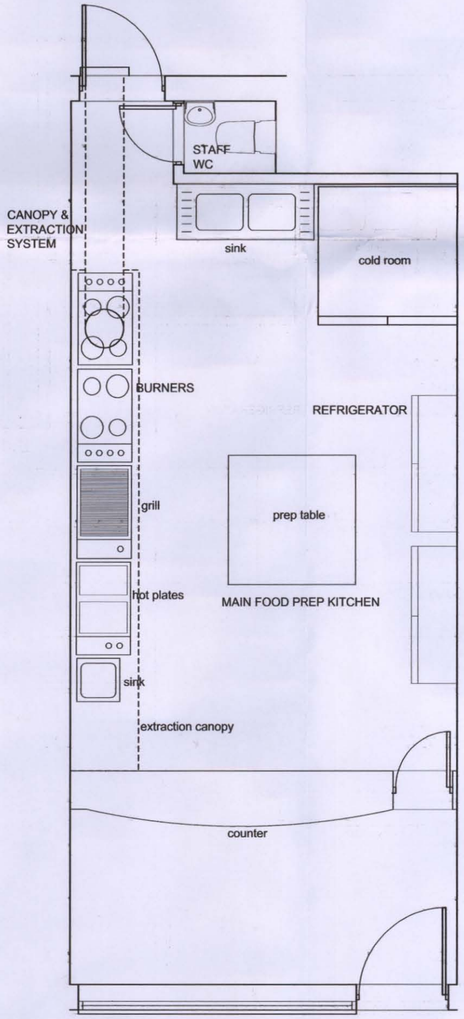

PROPOSED GROUND FLOOR PLAN

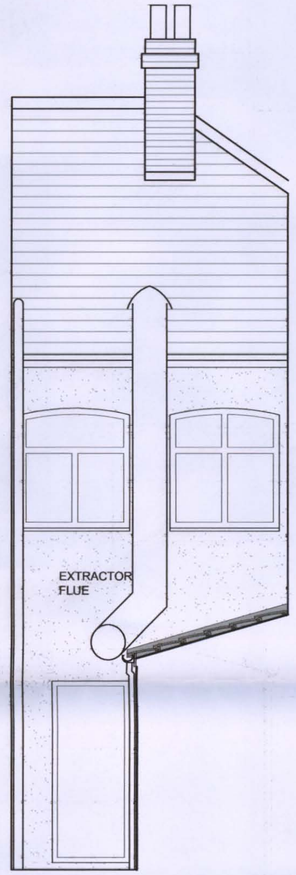

EXISTING REAR ELEVATION

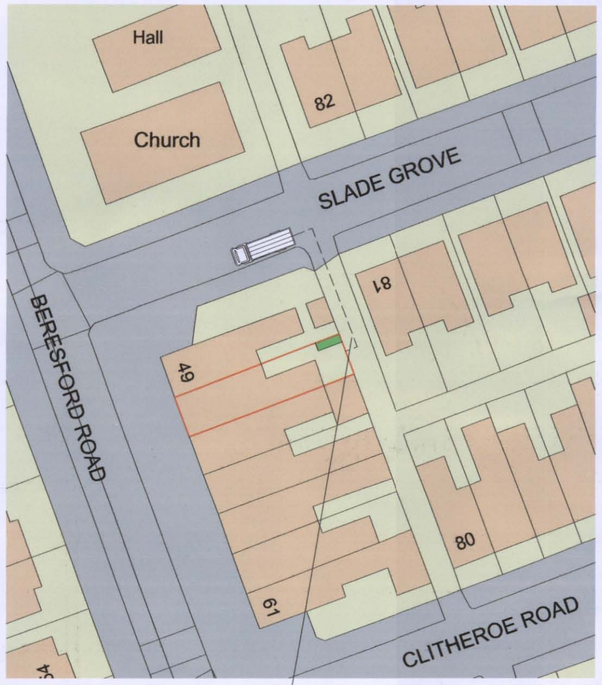

SCALE: 1:500

REFUSE COLLECTION VEHICLE & ROUTE AS INDICATION BY THE ANOTATION ON LOCATION PLAN



Project CHANGE OF USE TO HOT FOOD TAKEOUT

Client MR MOHAMMAD KADIR AZIZ
51 BERESFORD ROAD
LONGSIGHT
MANCHESTER
M13 0GT

Drawing ELEVATIONS & FLOOR PLANS

Revision Scale 1:50 Date 06.03.2014

Drawing No. MKA6314

This drawing and design is copyright and must not be reproduced in part or in whole without prior written consent. Contractors must verify all dimensions on site before commencing work or preparing shop drawings.