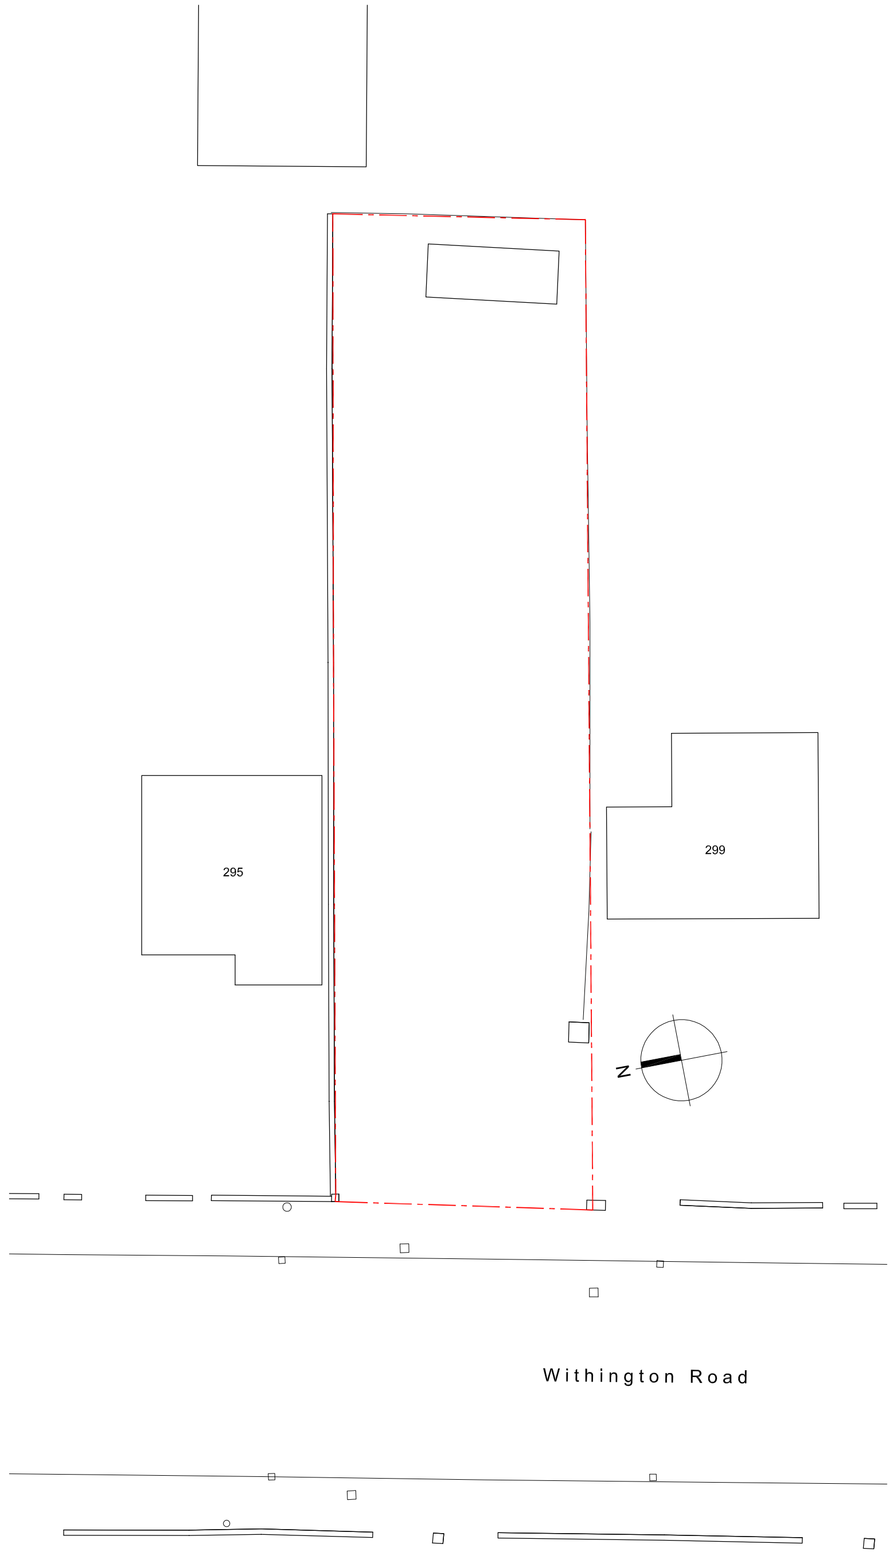

Existing Site Plan 1:200

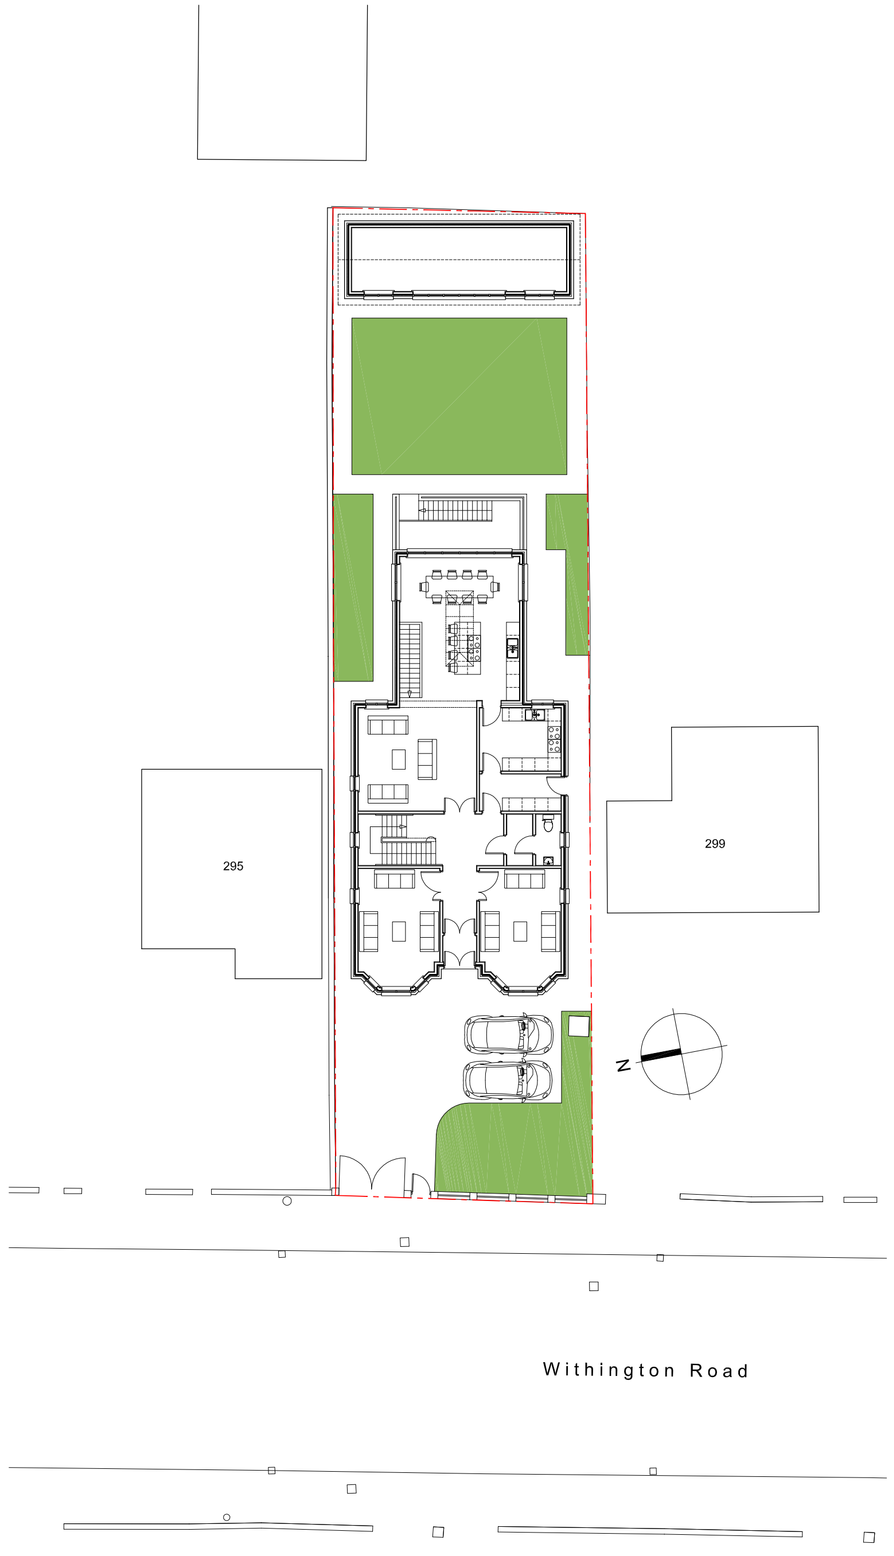

Proposed Site Plan 1:200

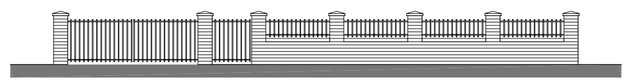

Withington Road Boundary Treatment 1:100



Withington Road Street Scene 1:100

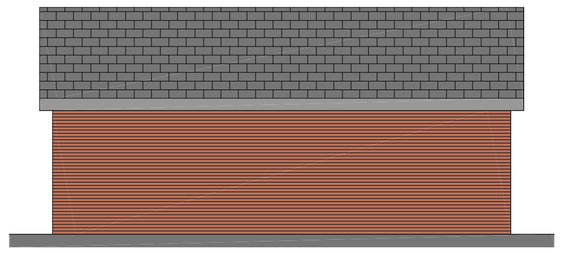

Garden Shed
East Elevation 1:100

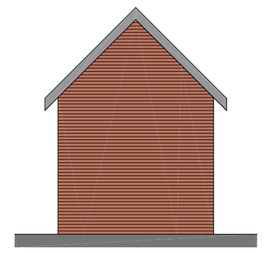

Garden Shed
North Elevation 1:100

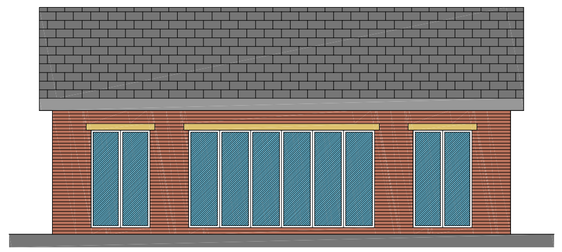

Garden Shed
West Elevation 1:100

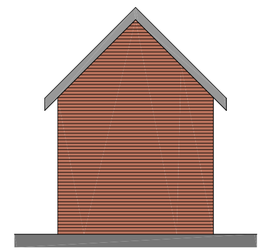

Garden Shed
South Elevation 1:100

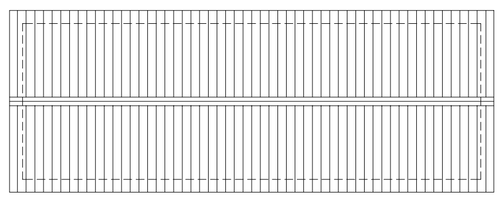

Garden Shed Roof Plan 1:100

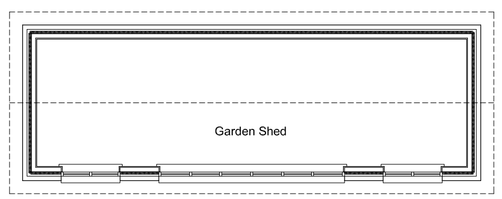

Garden Shed G/F Plan 1:100

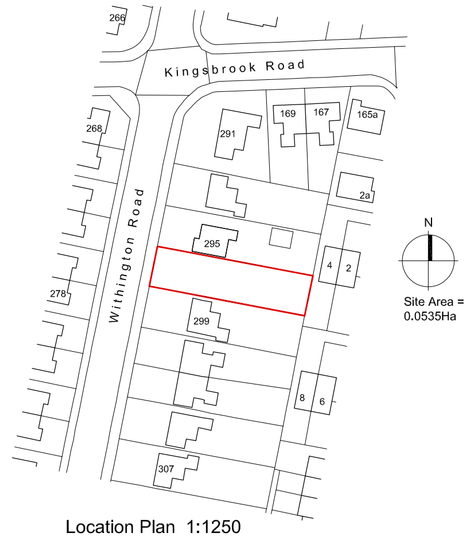

Location Plan 1:1250

All dimensions are to be checked on site, any discrepancies are to be reported to the Architect before work commences. Do not scale from this drawing.

This drawing is to be read in conjunction with all relevant consultants and specialists drawings / documents, any discrepancies are to be reported to the Architect before the affected work commences.

All structural components shown are indicative only. Details / calculations of structural members are to be provided by the Structural Engineer.

This drawing is copyright.

A	Submission of Planning Application	18/12/2013

T&G Associates Limited
Architects & Urban Designers

Tel : 0161 848 7263
Fax : 0161 877 9587
e-mail: mail@tandgassociates.co.uk

1st Floor, Westwood House
Greenwood Office Park,
Manchester, M5 4QH

Client:
Mr. & Mrs. Ahmed

Project:
297 Withington Road, Fallowfield
Manchester M21 0YA

Drawing Title:
Location Plan, Existing & Proposed Site Plans, Street Scene & Boundary Treatment

Scale:
1:1250, 1:200 & 1:100 @ A1

Date:
December 2013

Drawing No:
8594/001

Revision:
A