

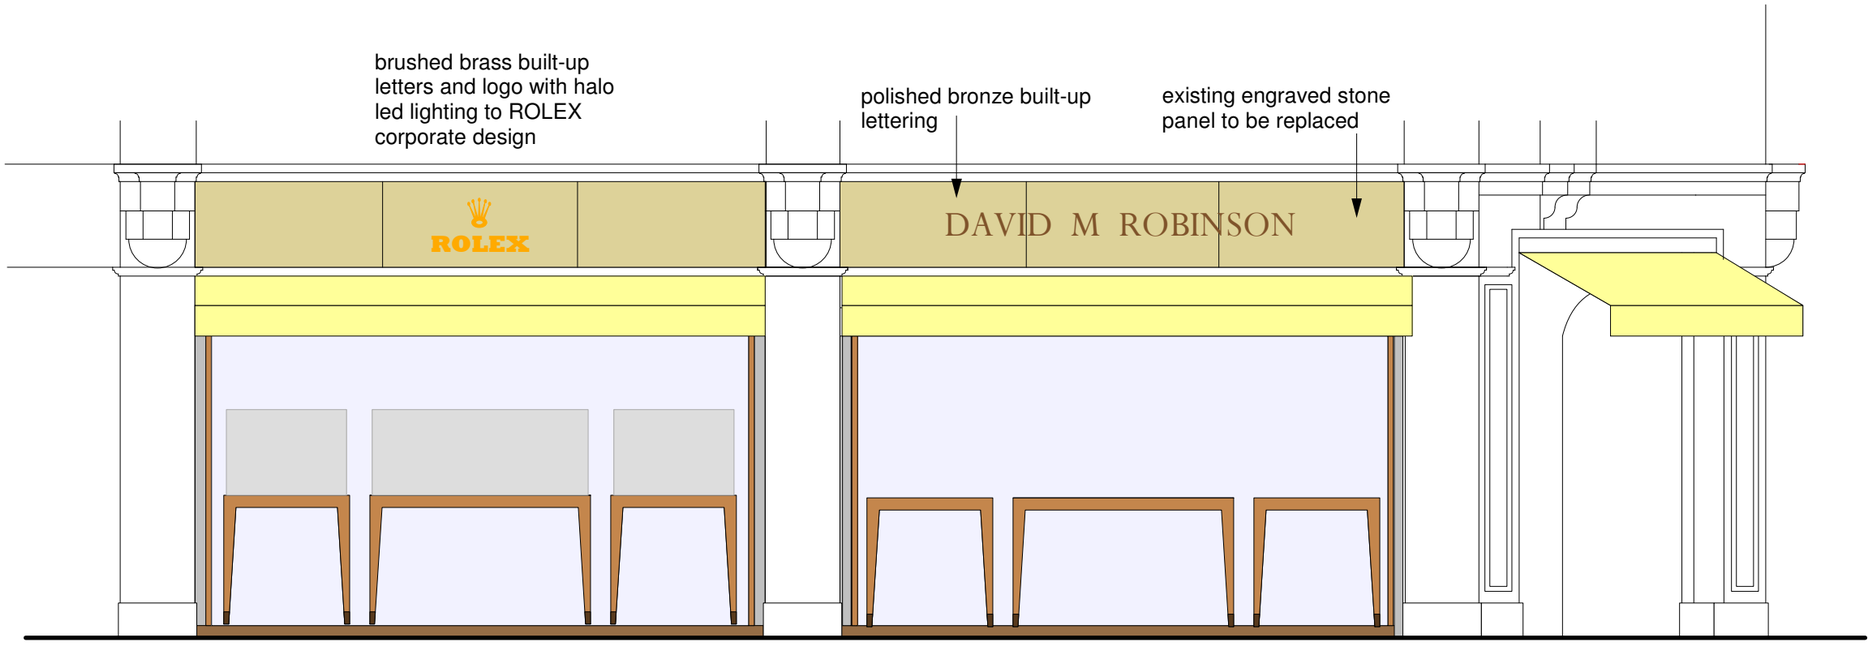



ELEVATION TO ST ANN'S STREET

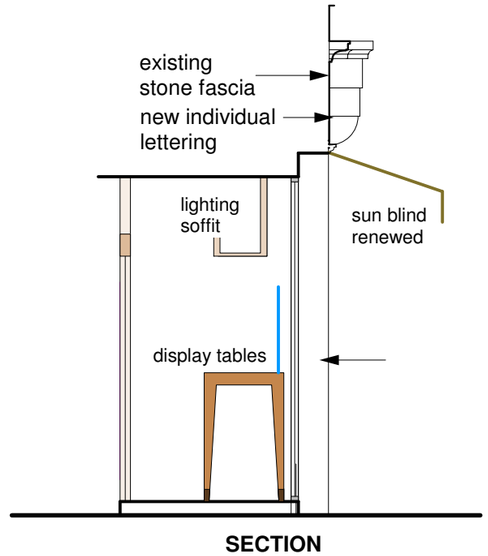

SECTION

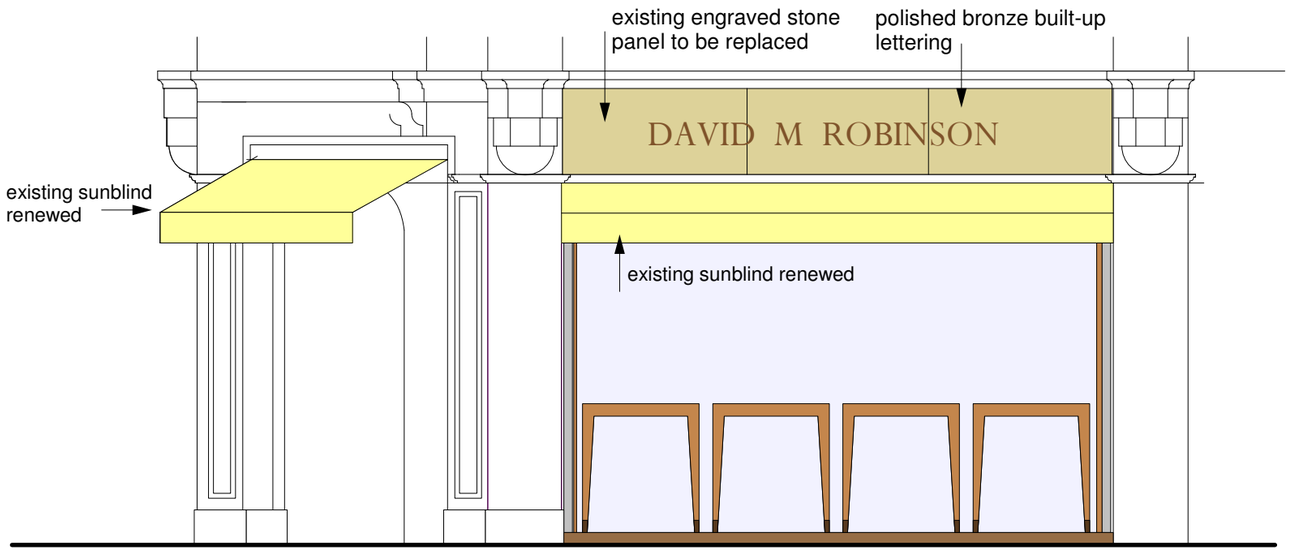

ELEVATION TO ST ANN'S SQUARE

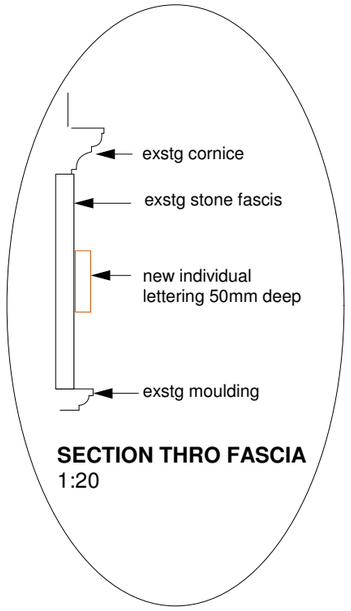

SECTION THRO FASCIA
1:20

PROPOSED FASCIA SIGNS

Non-illuminated individual built-up lettering to be applied to existing stone fascias.

Existing engraved stone panels to be replaced

DAVID M ROBINSON lettering to be polished bronze

ROLEX letters and logo to be brushed and lacquered brass with halo led lighting

Existing awnings to be renewed without signage

rev D: halo led lighting to ROLEX sign
rev C: awnings renewed. clock added. DMR signs amended
rev B: non-illuminated lettering to existing fascias
rev A: omit flagpole. Rolex fascia sign amended

STAN BROSTER DESIGN

David M Robinson Jewellery
28 St Ann's Square, Manchester

PROPOSED FASCIA SIGNS

scale: 1:50 @ A3 jan 13 **DMR/MAN/R05F**