
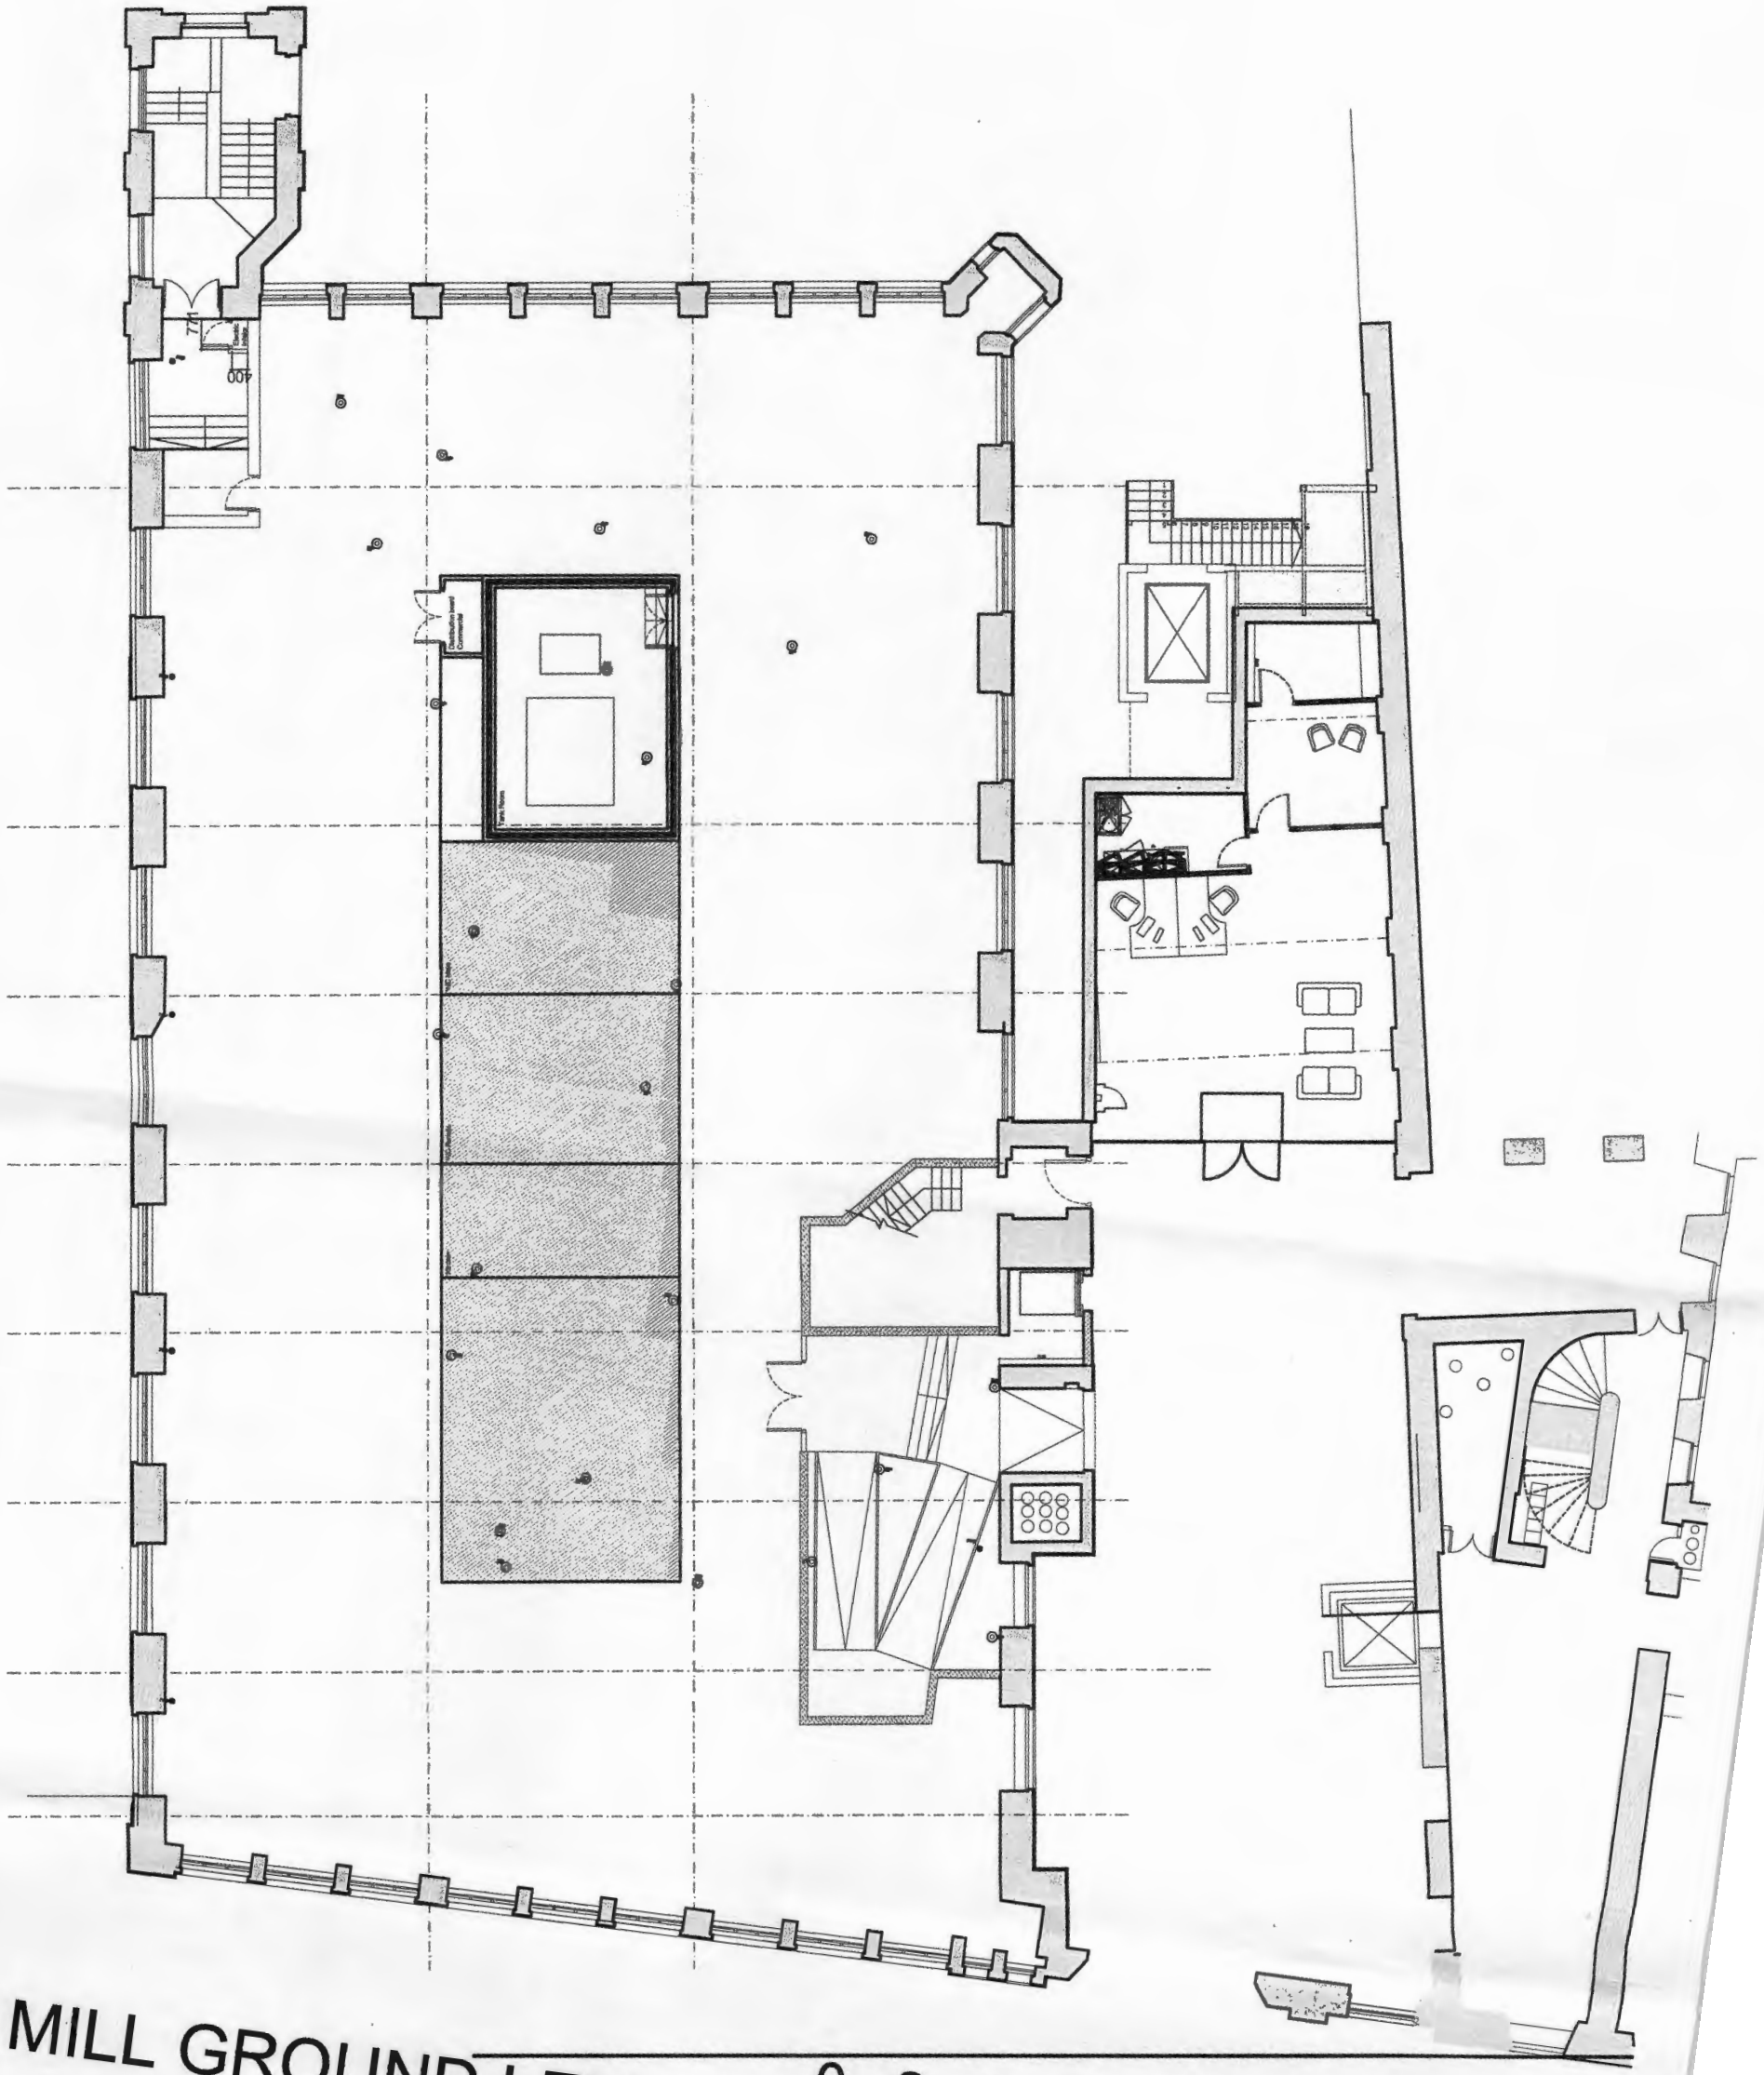



PLANNING AND BUILDING CONTROL
14 FEB 2014

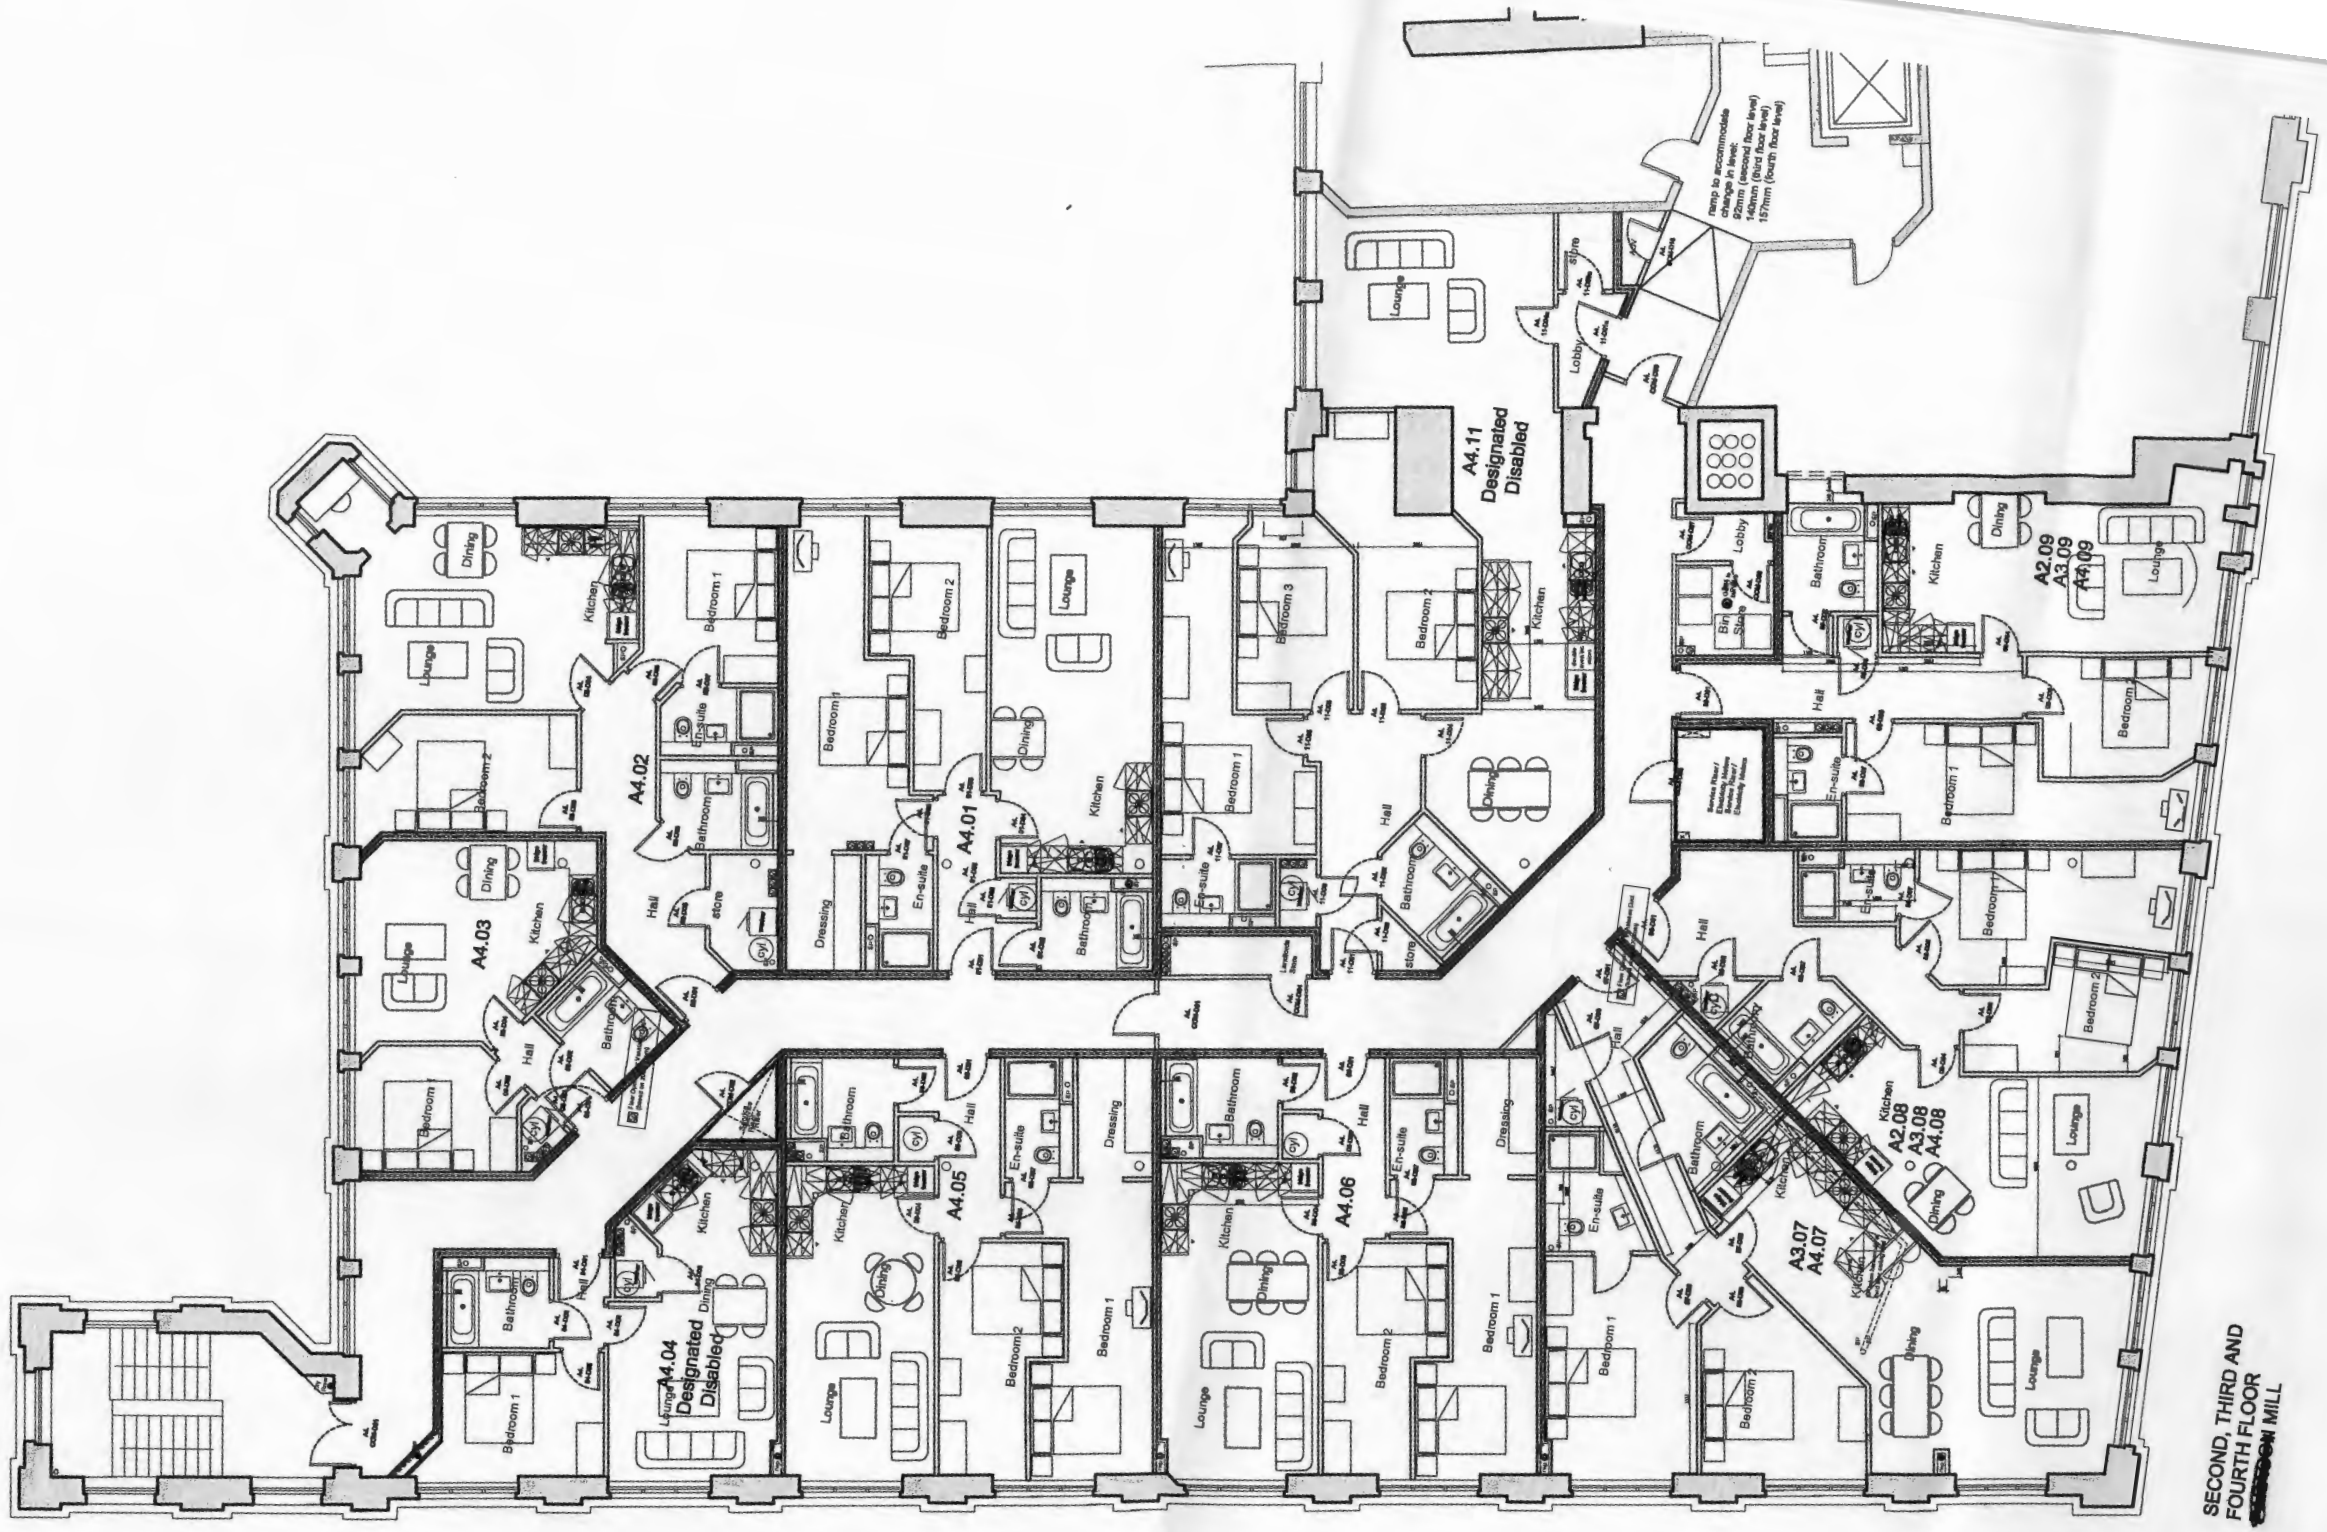

PLANNING AND BUILDING CONTR
14 FEB 2014


SECOND, THIRD AND FOURTH FLOOR
MILL

Royal

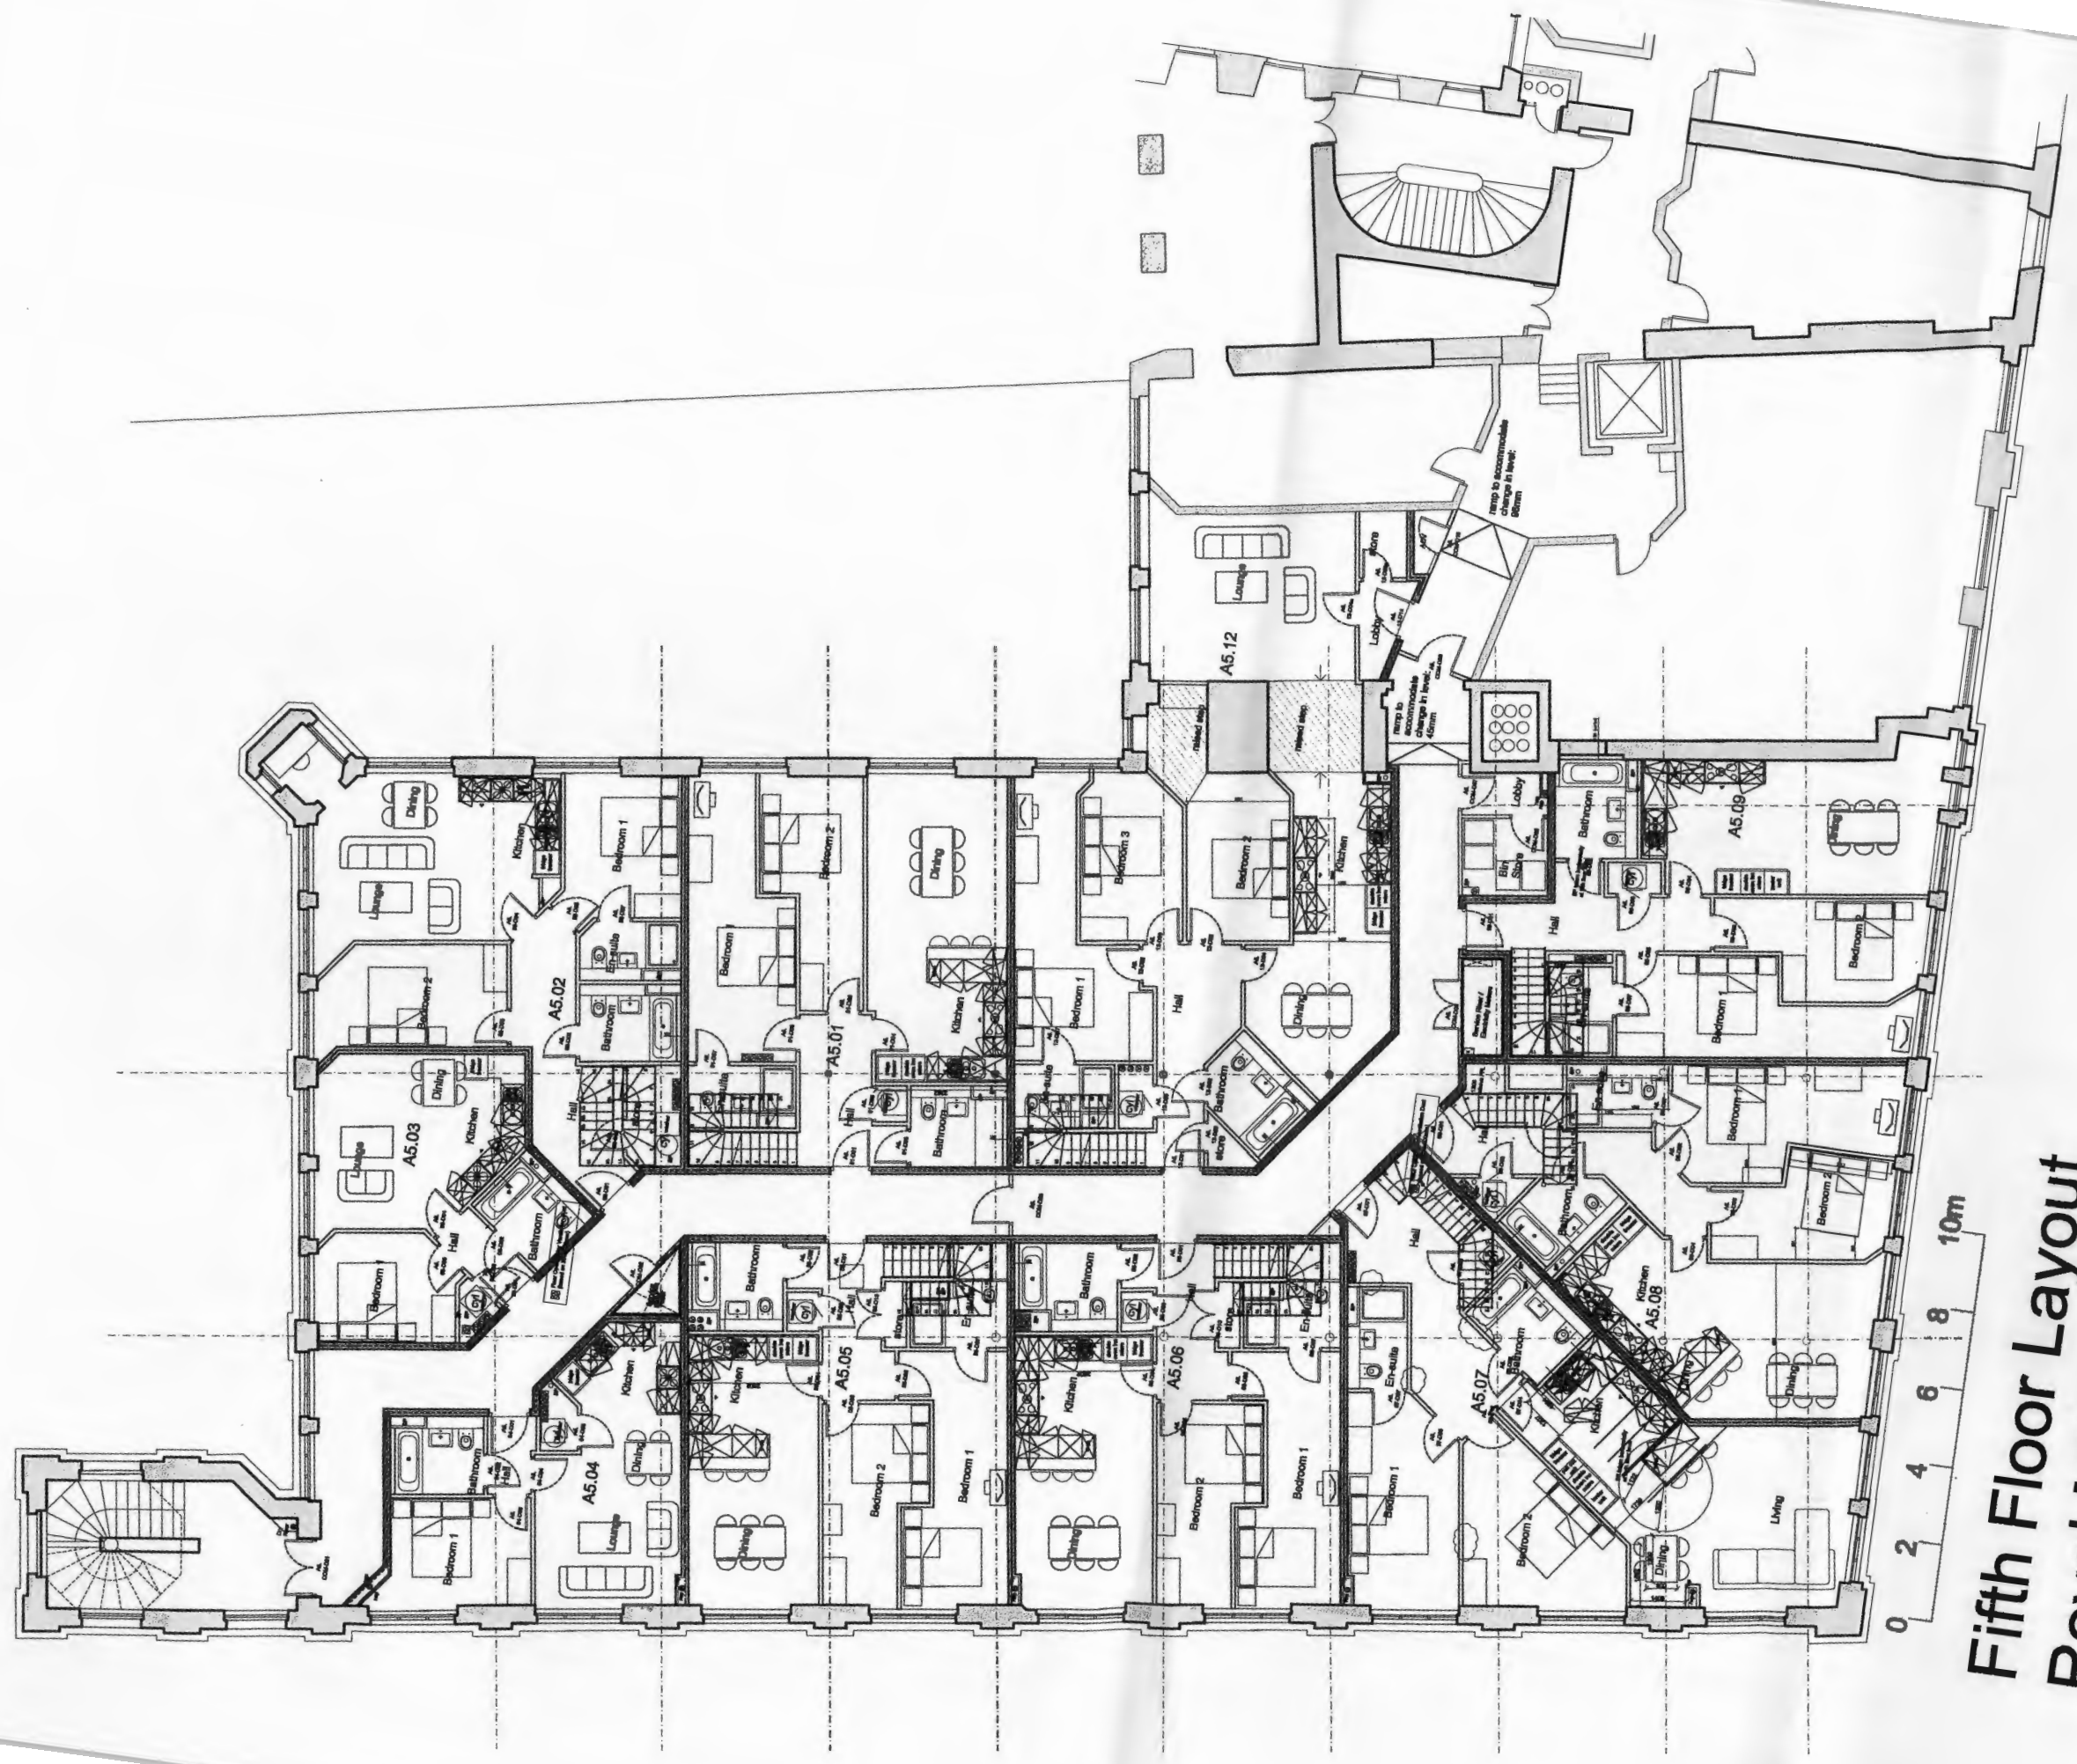

PLANNING AND
BUILDING CONTR
14 FEB 2014

Fifth Floor Layout
Royal Mills

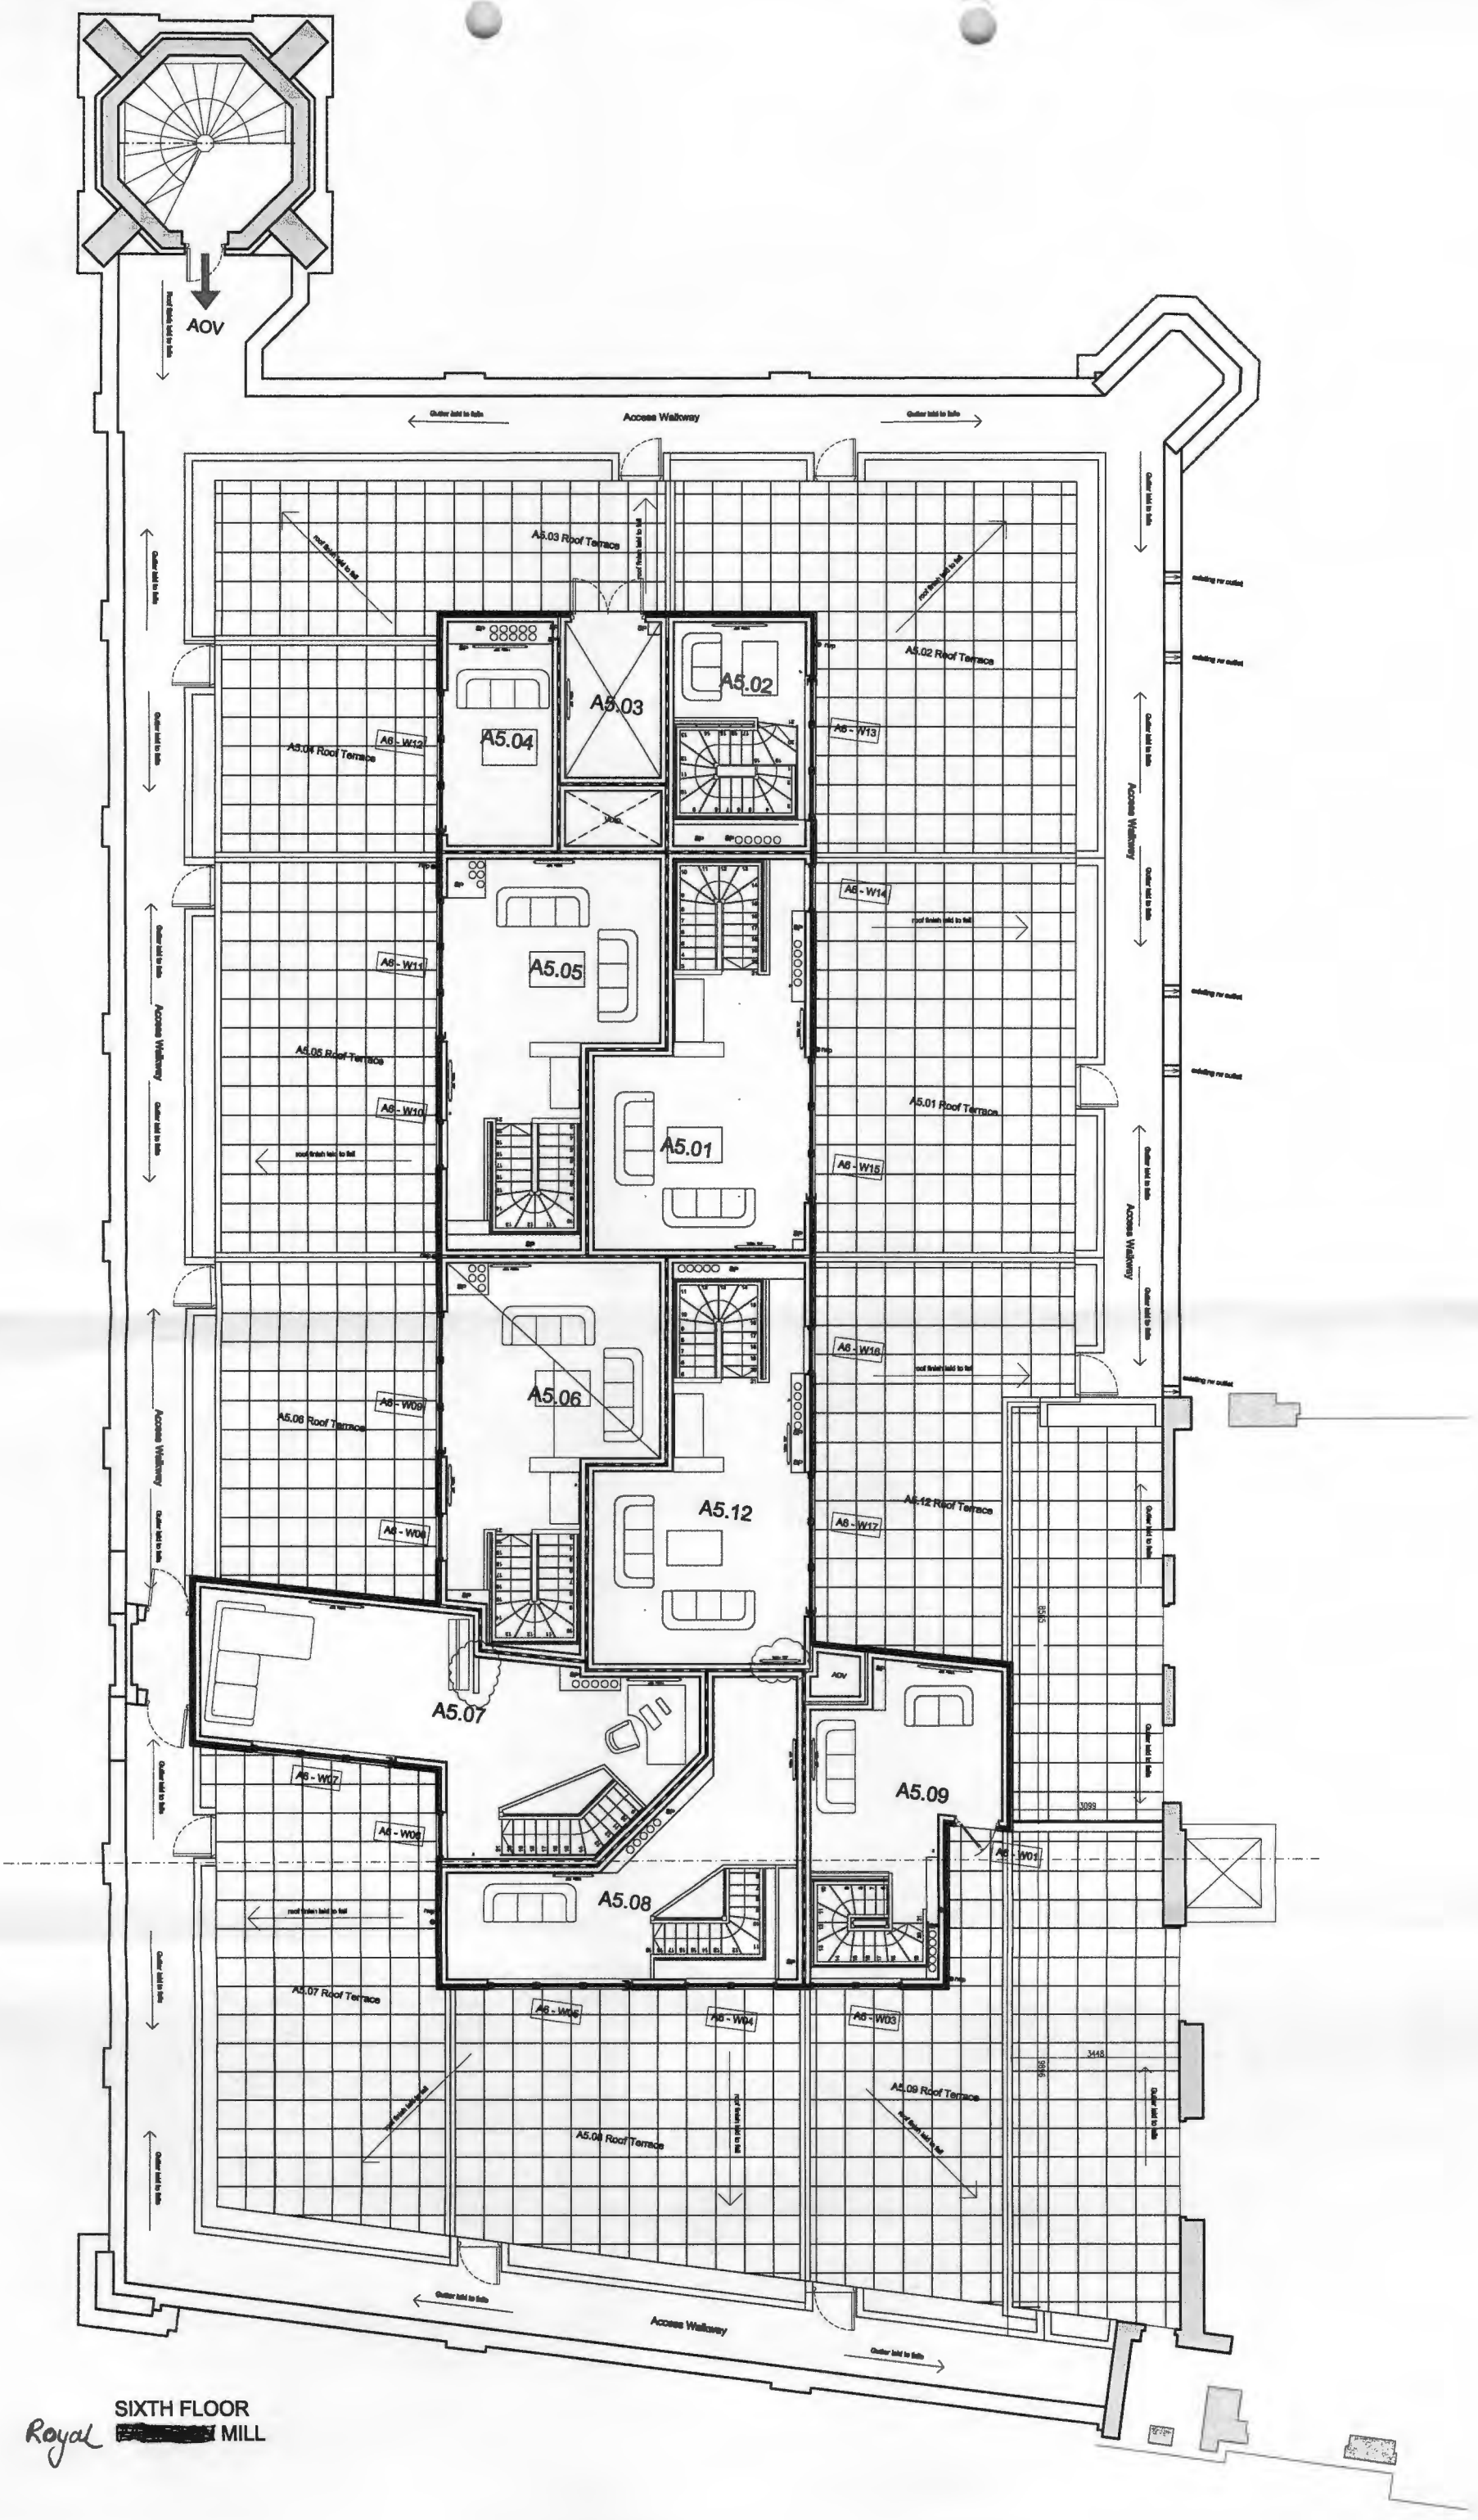

SIXTH FLOOR

Royal [redacted] MILL