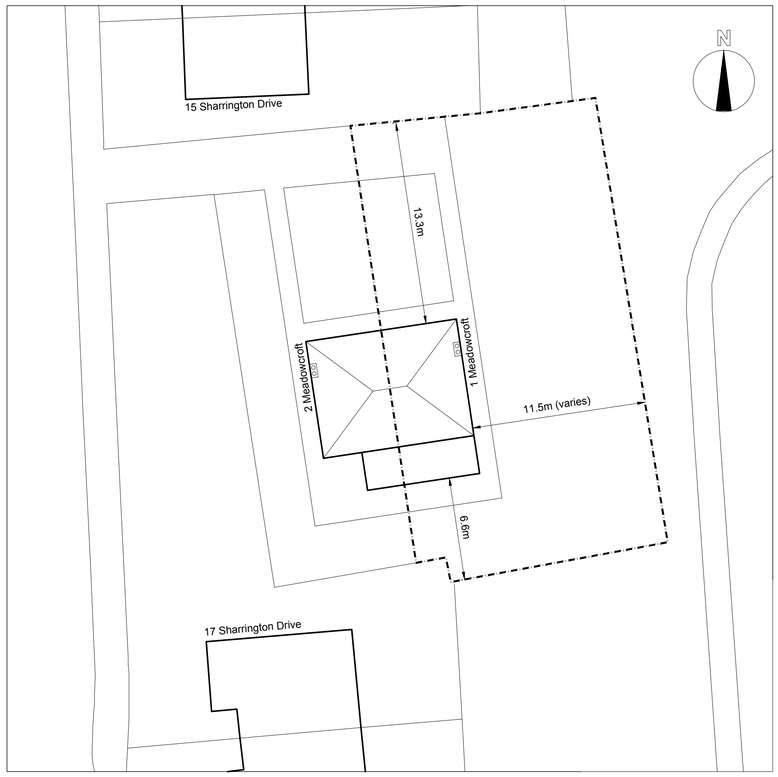

Existing Site Plan: Scale 1:200

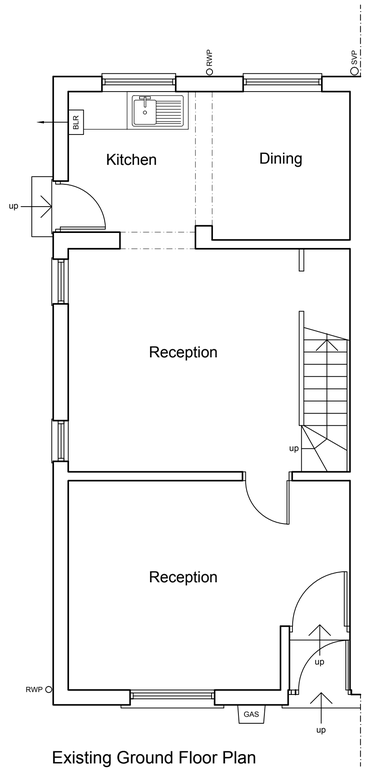

Existing Ground Floor Plan

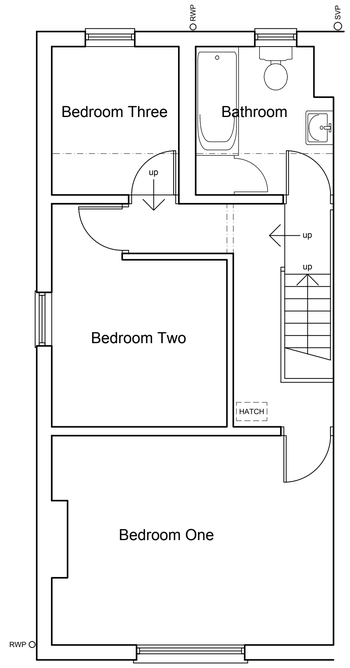

Existing First Floor Plan

NOTES

Copyright Dickinson Waugh Architecture Ltd 2011. Reproduction not permitted without prior written consent.

Do not scale from this drawing. All dimensions are to be checked on site prior to commencement of work.

Deviation from this drawing will not be permitted without prior written consent.

REVISIONS

Rev	Description	Date

0m 1.0m 2.0m 3.0m 4.0m 5.0m
0.5m 1.5m 2.5m 3.5m 4.5m

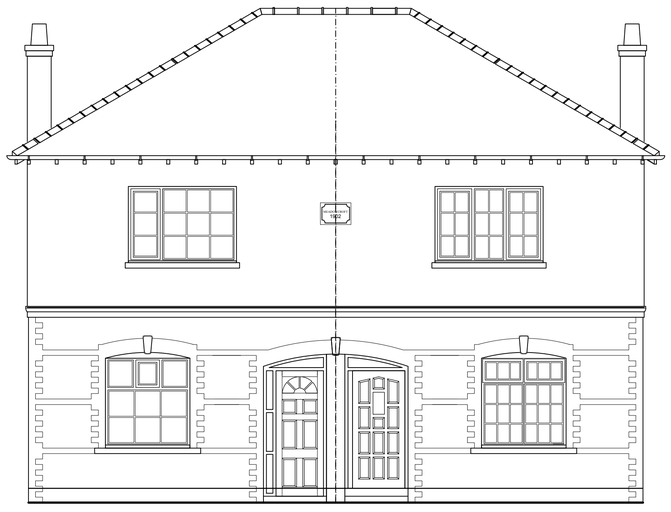

Existing North Elevation

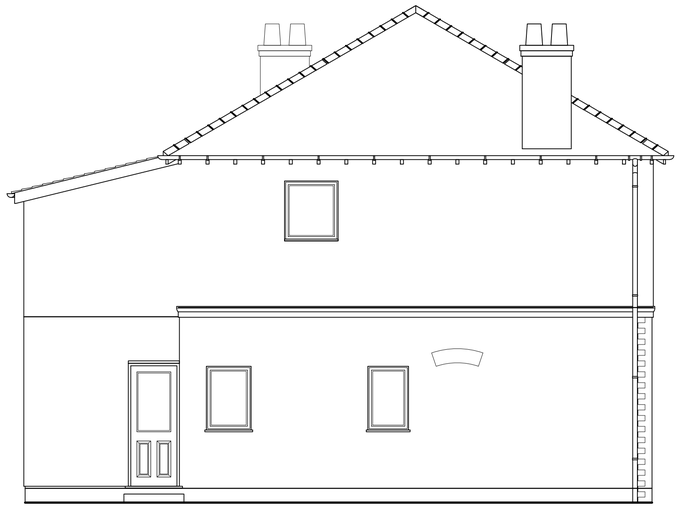

Existing East Elevation

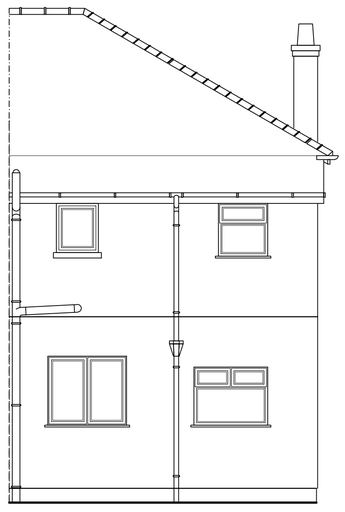

Existing South Elevation

DICKINSON WAUGH ARCHITECTURE

Booths Hall, Chelford Road, Knutsford, Cheshire, WA16 8GS

T: 01565 759899 E: post@dwarchitecture.co.uk W: dwarchitecture.co.uk

CLIENT
Mr S Kilgour,
45 Mobberley Road,
Knutsford, Cheshire,
WA16 8EQ

PROJECT
Vacant land at: Meadowcroft,
Off Sharrington Drive,
Baguley, Manchester,
M23 9NN

DRAWING TITLE
Proposal for 1 No. of new detached dwellings
Existing Elevations & Floor Plans

PROJECT REF:	DRAWING REF:	SCALE:	DATE:	SIZE:
2313	PL03	1:50	May '14	A1