

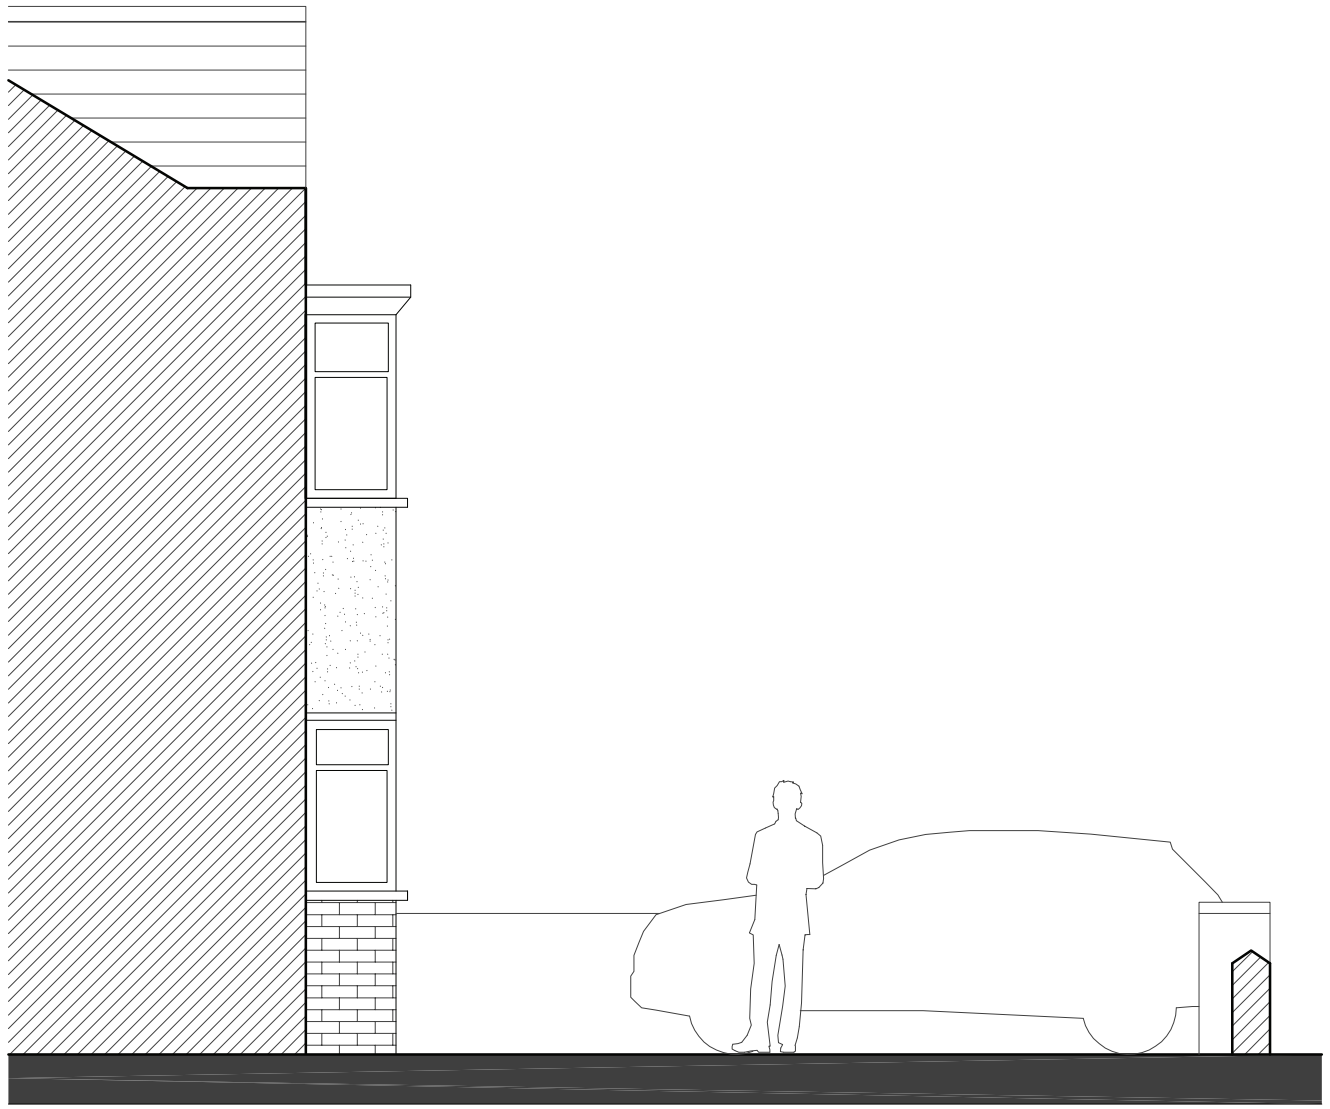


Existing side elevation 1:50 @ A3

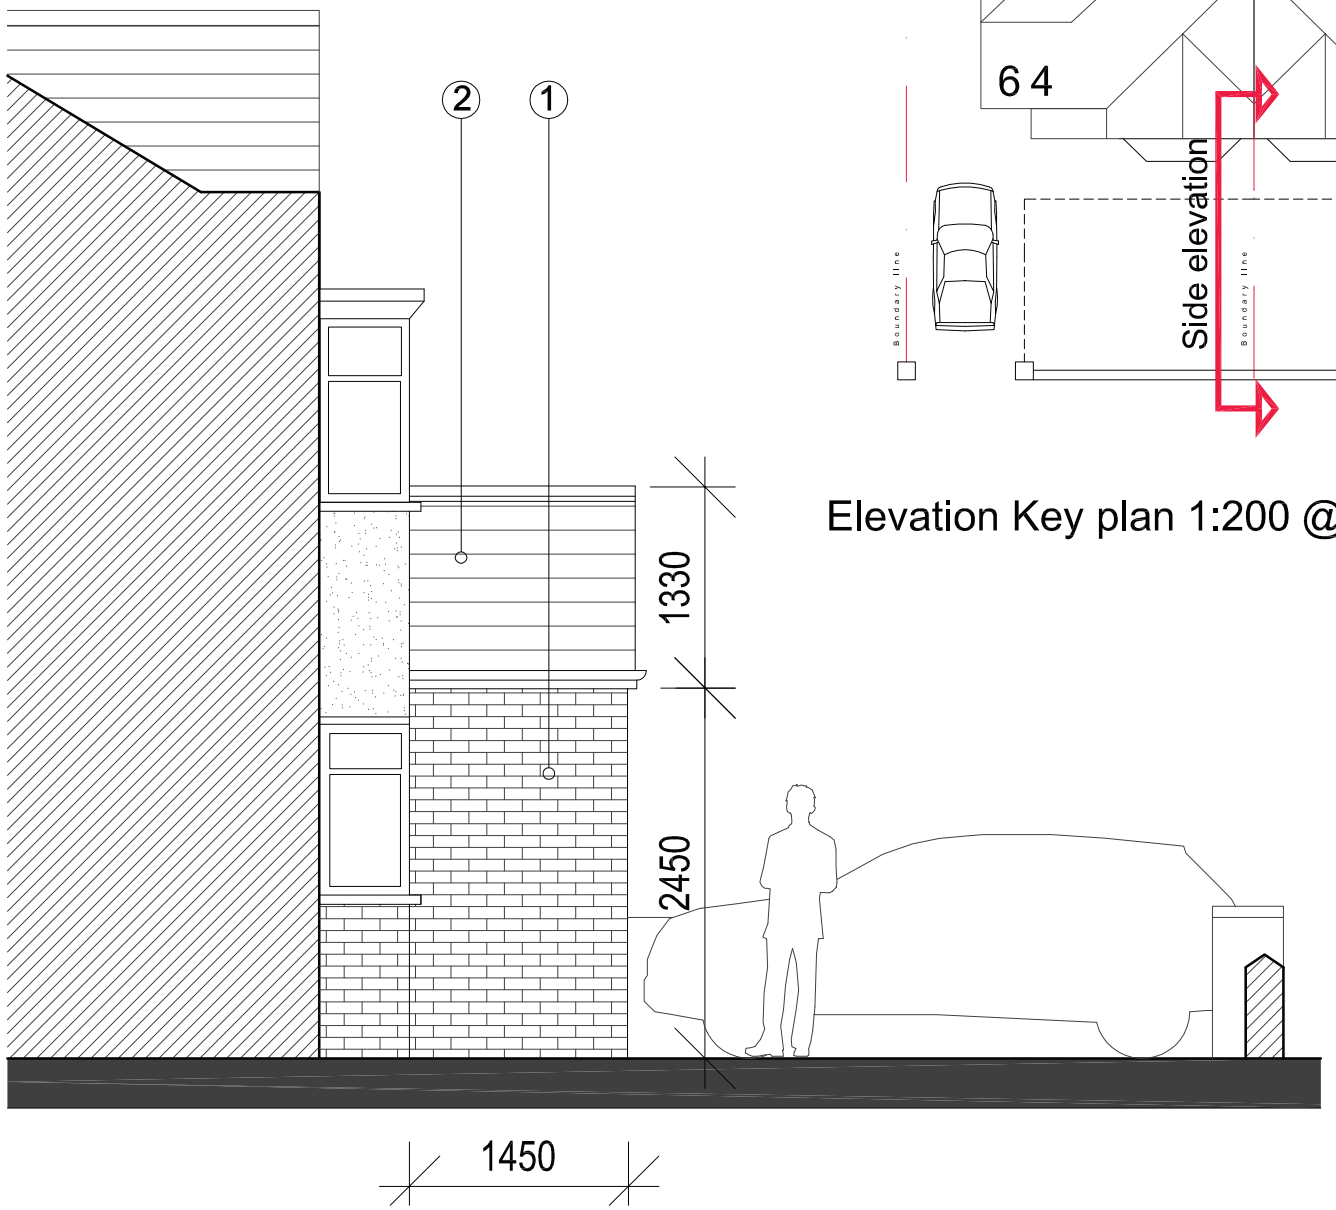


Proposed side elevation 1:50 @ A3

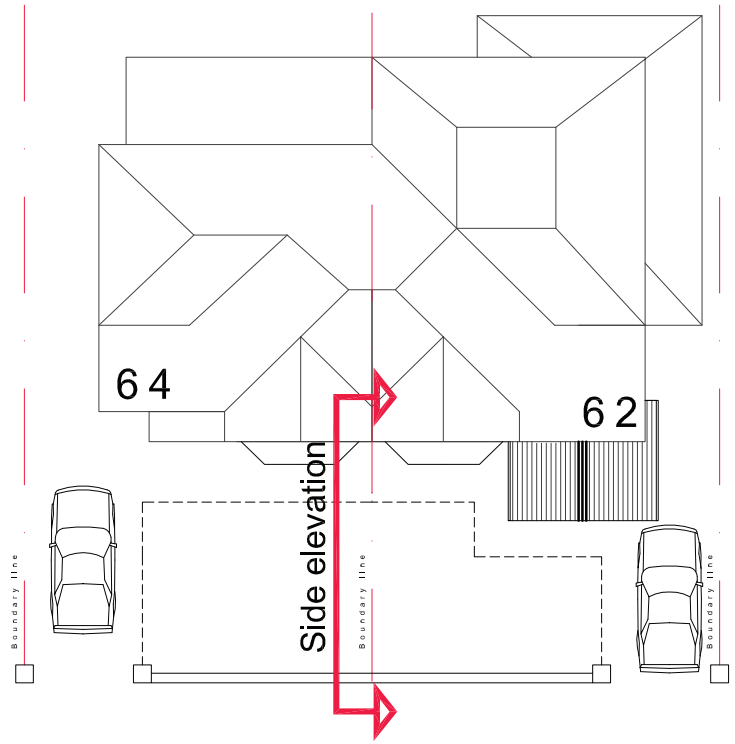

Elevation Key plan 1:200 @A3

Material Key:

1. New brickwork to match existing.
2. New roof tiles to match existing.

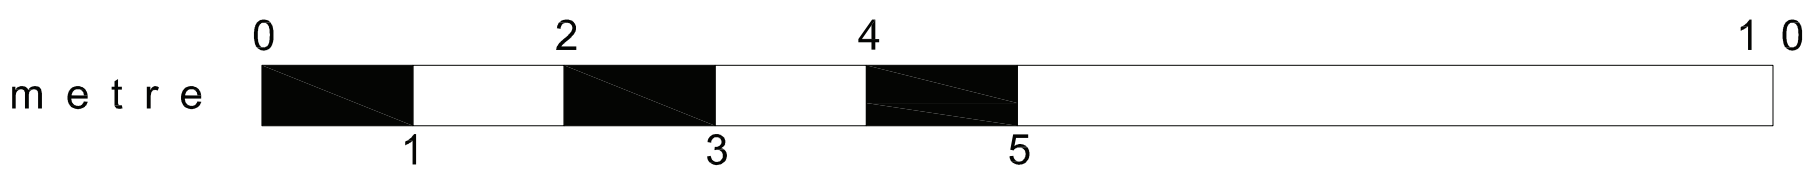

client: Mr & Mrs Farrow		
project: 62 Dene Rd, Didsbury, Manchester, M20 2SU		
drawing: Proposed elevation from adjoining property		drawing number: 1 of 1
issue status: Planning	Date: Nov 2013	scale: As annotated