

BLUE MOON WAY - NORTH ELEVATION
strip elevation



YEW TREE ROAD - EAST ELEVATION
strip elevation

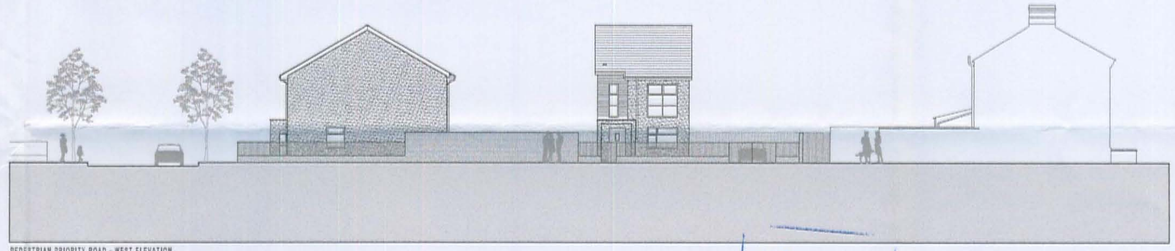

PEDESTRIAN PRIORITY ROAD - WEST ELEVATION
strip elevation

PLANNING AND
BUILDING CONTROL
16 JUN 2014

LeachRhodesWalker
Architects

MAINE ROAD: MANCHESTER

Strip Elevations

Drn By: JDC	Auth By: CJG	Date: 13.06.14
Drg No: 7081/L(20)04	1:250@A2	Rev: C

info@lrw.co.uk | www.lrw.co.uk
Riverside Manchester M3 5AA

Manchester	London	Bucharest
+44 (0)161 833 0211	+44 (0)207 2012160	+40 (21) 650 4024

File loc: L:\7081 Maine Rd Ph 1\7\Drawings\plot04\[JDM-7081-L(20)04-Strip Elevations Printed By: Jon Carroll

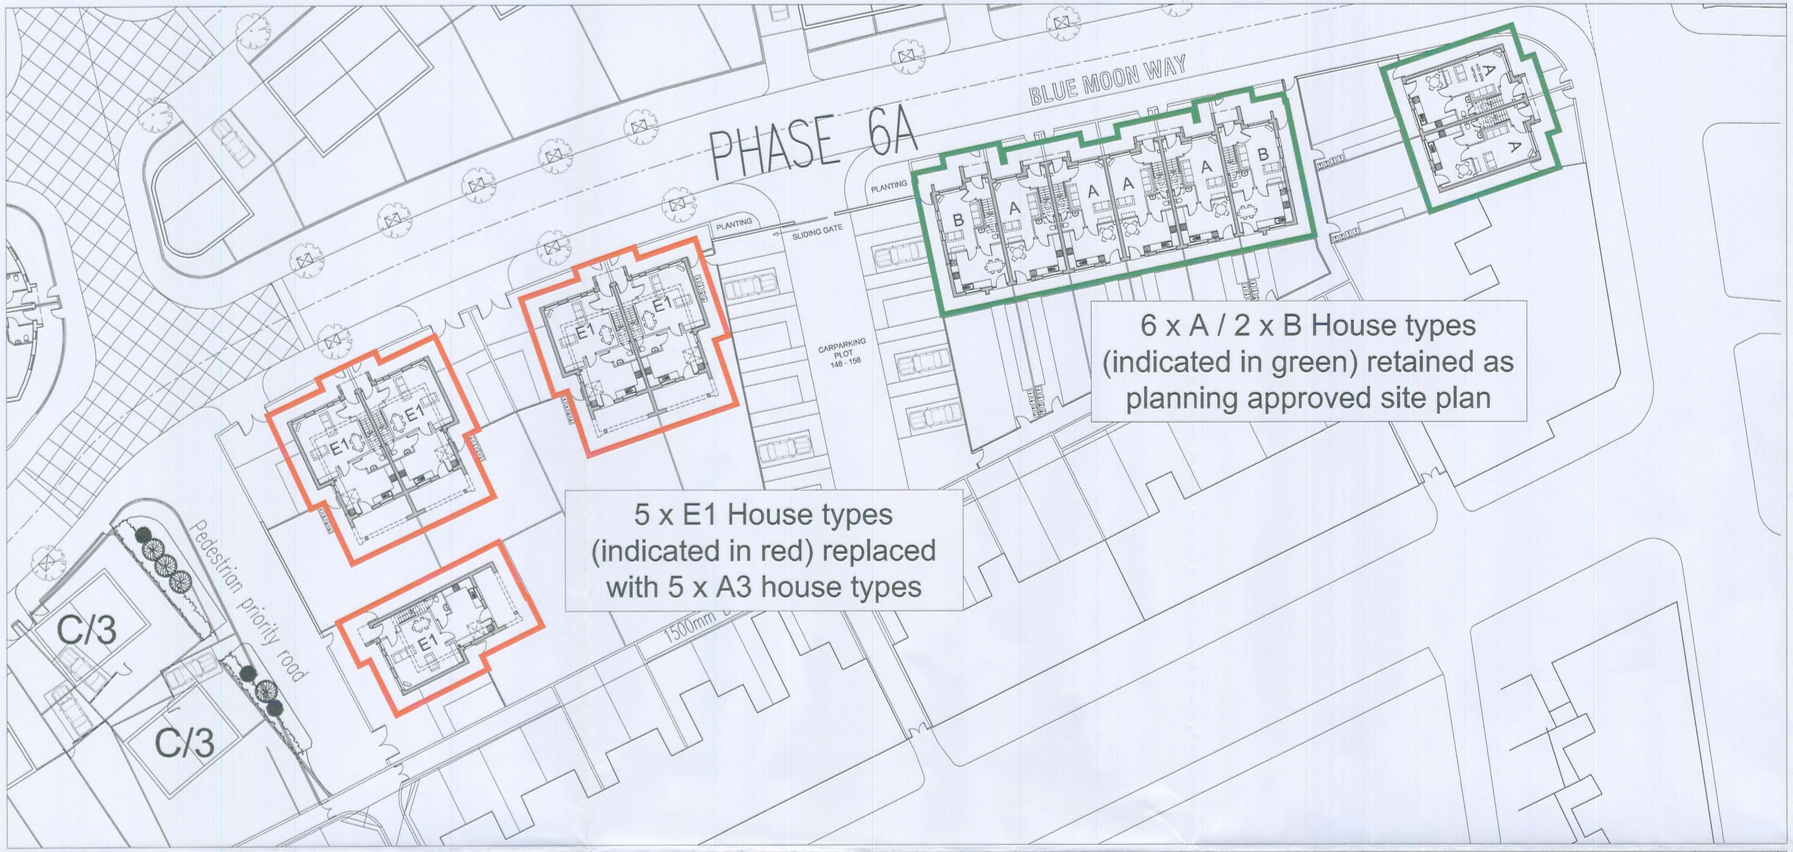

Planning Approved
Phase 6A
House Types



Proposed Planning
Amendment Phase
6A
House Types

PLANNING AND BUILDING CONTROL
16 JUN 2014

rev	description	drwn	auth	date

DO NOT SCALE OFF THIS DRAWING

© LEACH RHODES WALKER 2001

LeachRhodesWalker
Architects

Info@lrw.co.uk | www.lrw.co.uk
Riverside Manchester M3 5AA

Manchester +44 (0)161 833 0211
London +44 (0)207 2012160
Bucharest +40 (21) 650 4024

client
PROSPECT HOMES

project
MAINE ROAD
PHASE 6 & 7

project no	drawing no	rev
7389	L(00)14	

description -
Phase 6A Planning Approved & Proposed Planning Amendment House Type Comparison

scale	date drawn	drawn by	authorised by
1:250 @A1	20.05.14	JDC	CJG

File loc: L:\7389 Maine Road Ph 6 & 7\Drawings\pdfs\L(00)14 Phase 6A House Type Comparison Printed by: Jim Farrell

purpose of issue
planning ○ building regs ○ tender ○ comment ○ approval ○ construction ○