

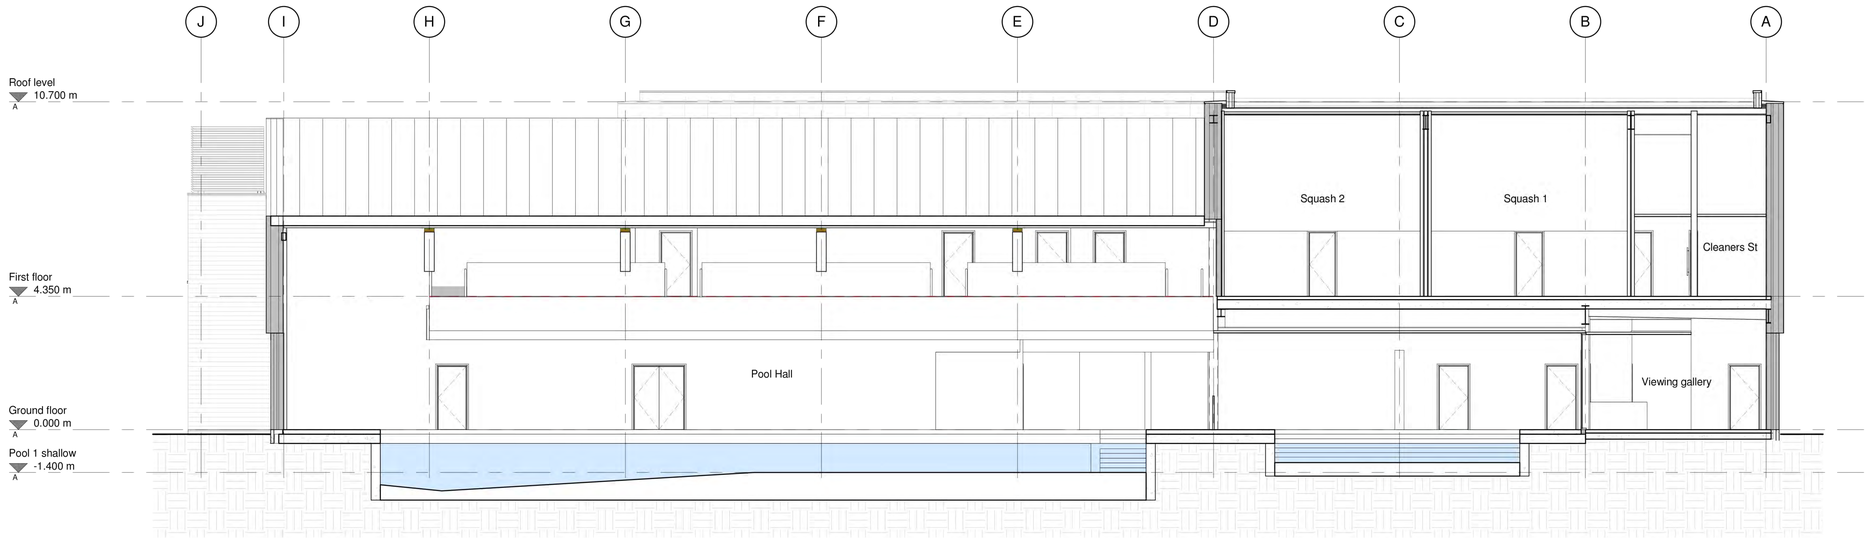


1 Section C-C
1 : 100

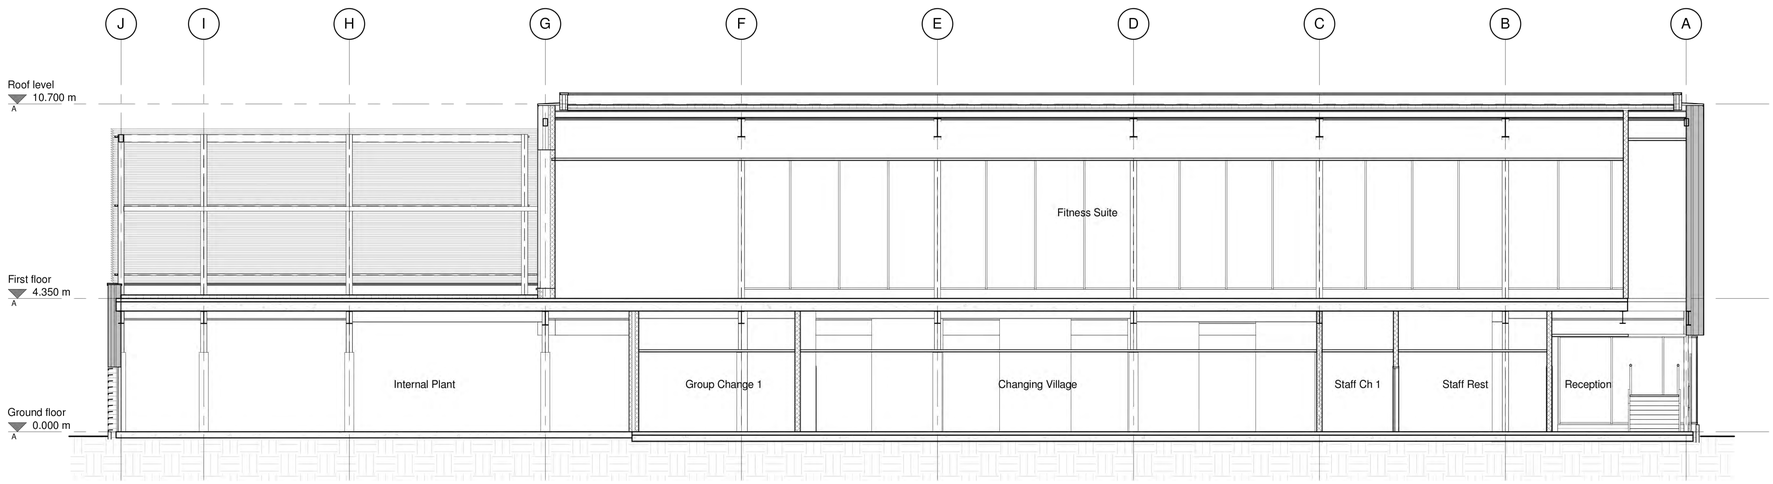

2 Section D-D
1 : 100

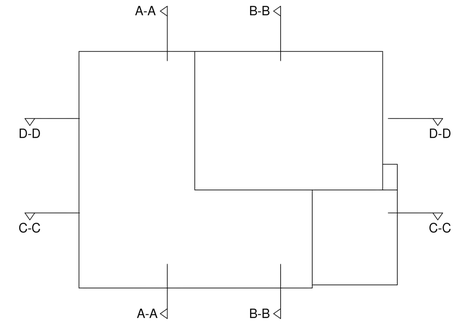

Section Key Plan
1 : 500

Rev	Description	Date	Dr by	App by
original by: ASB		date created: 12/06/13		approved by: DB

Aedas Architects

Aedas Architects Ltd
Parsonage Chambers
3 The Parsonage
Manchester M3 2HW
United Kingdom

T +44(0)161 8287900
F +44(0)161 8287930
E manchester@aedas.com
aedas.com

client name: Manchester City Council

project: Hough End Leisure Centre

drawing: General Arrangement Section C-C and D-D

computer file	plot date

project number	scale	
2013.00293.000	As indicated	@A1

drawing number	rev	issue status
PLA - 009		Planning

This drawing is to be read in conjunction with all related drawings. All dimensions must be checked and verified on site before commencing any work or producing shop drawings. The originator should be notified immediately of any discrepancy.
This drawing is copyright and remains the property of Aedas.