This document is confidential to Malcolm MagInn (and its contents)and as such should be treated with the utmost care and consideration, and in no circumstances should it be disclosed, distributed, published or copied (whether in whole or in part) without the prior written consent of Malcolm MagInn.

NOTES:
All dimensions to be checked on site and any discrepancies reported prior to the commencement of work.
Do not scale from this drawing.
If in doubt, ask.

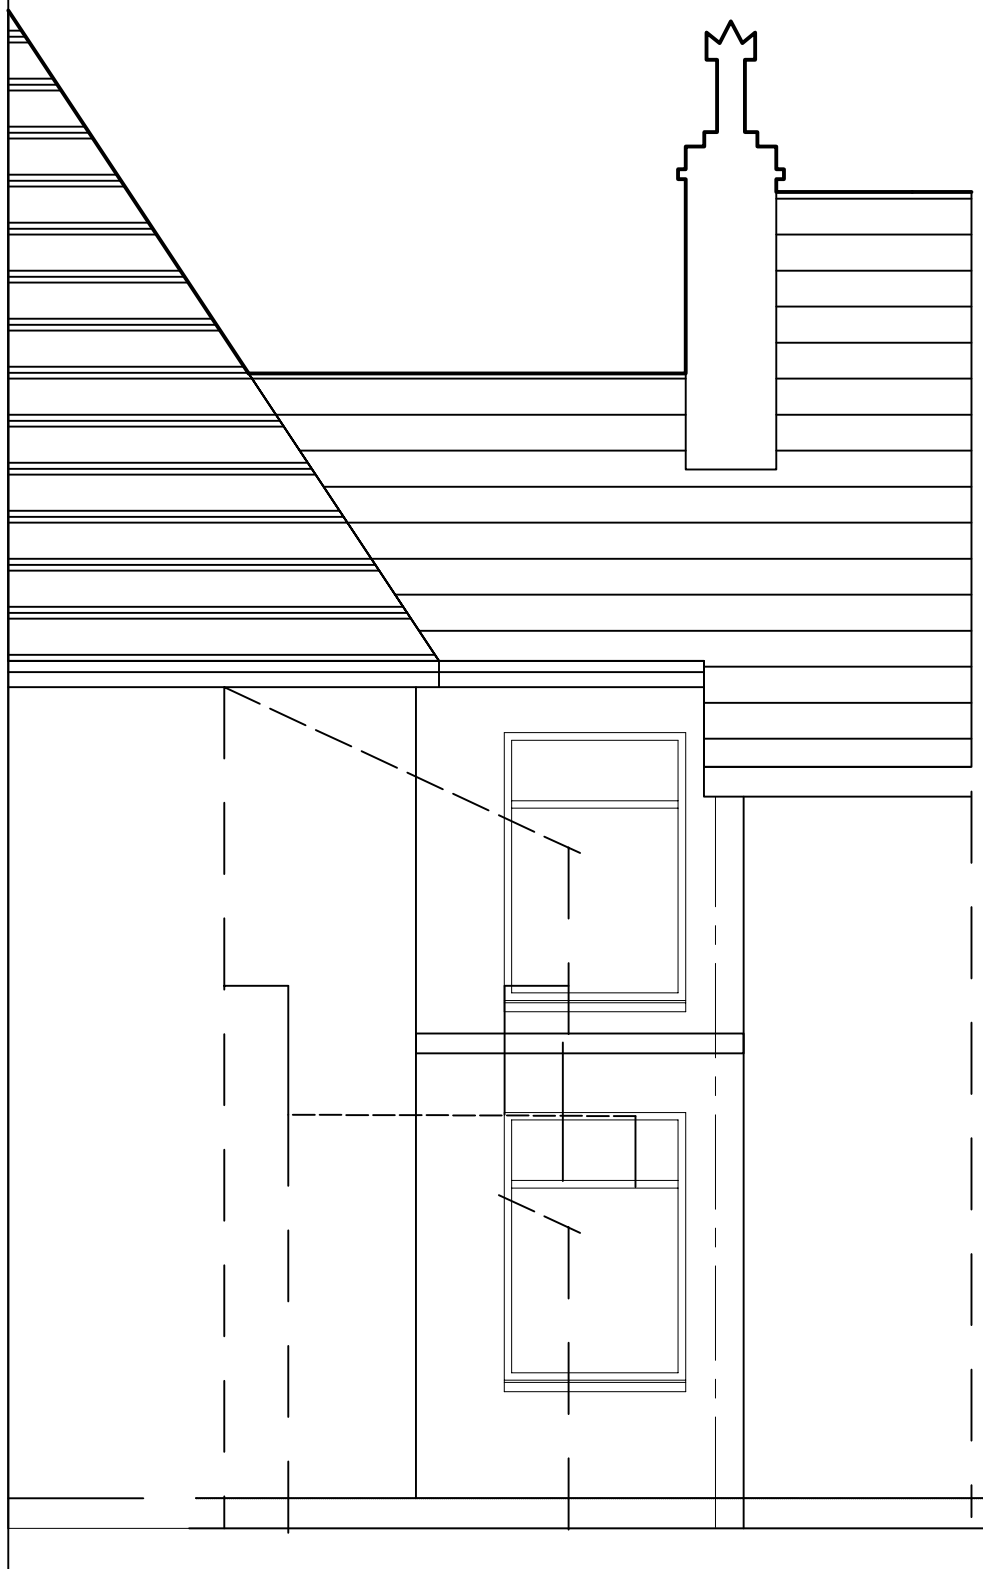

REAR ELEVATION



FRONT ELEVATION

Notes	Date	By

2M DESIGN
Malcolm MagInn, Architect, 9, Marigold Close,
Macclesfield, SK11 8RG. tel. 01625 431912
mob. 07831 852346

Job Title
PROPOSED COFFEE BAR AT 9, BARLOW MOOR RD., DIDSBURY, M20 6TN

Drawing Title
EXISTING FRONT & REAR ELEVATIONS

Scale	1:50 @ A3	Sheet	A3
Date	02.01.07	Drawn by	mm

Drg No
2007.141.01