GENERATOR ROOM

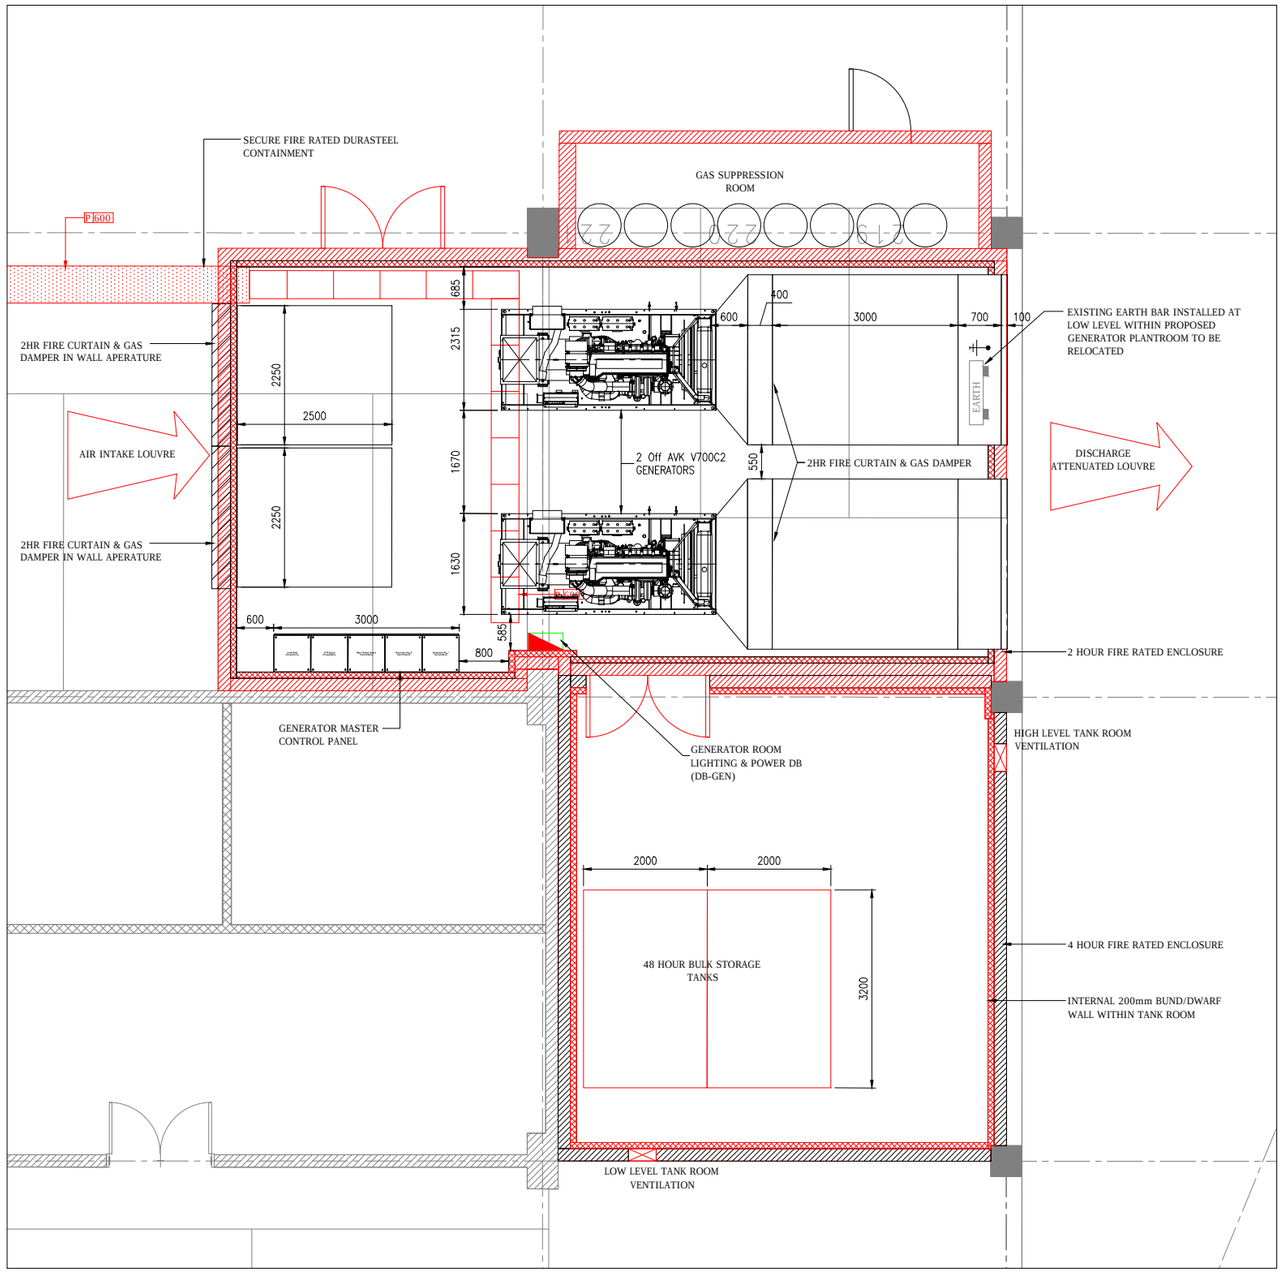

UPS & BATTERY ROOM

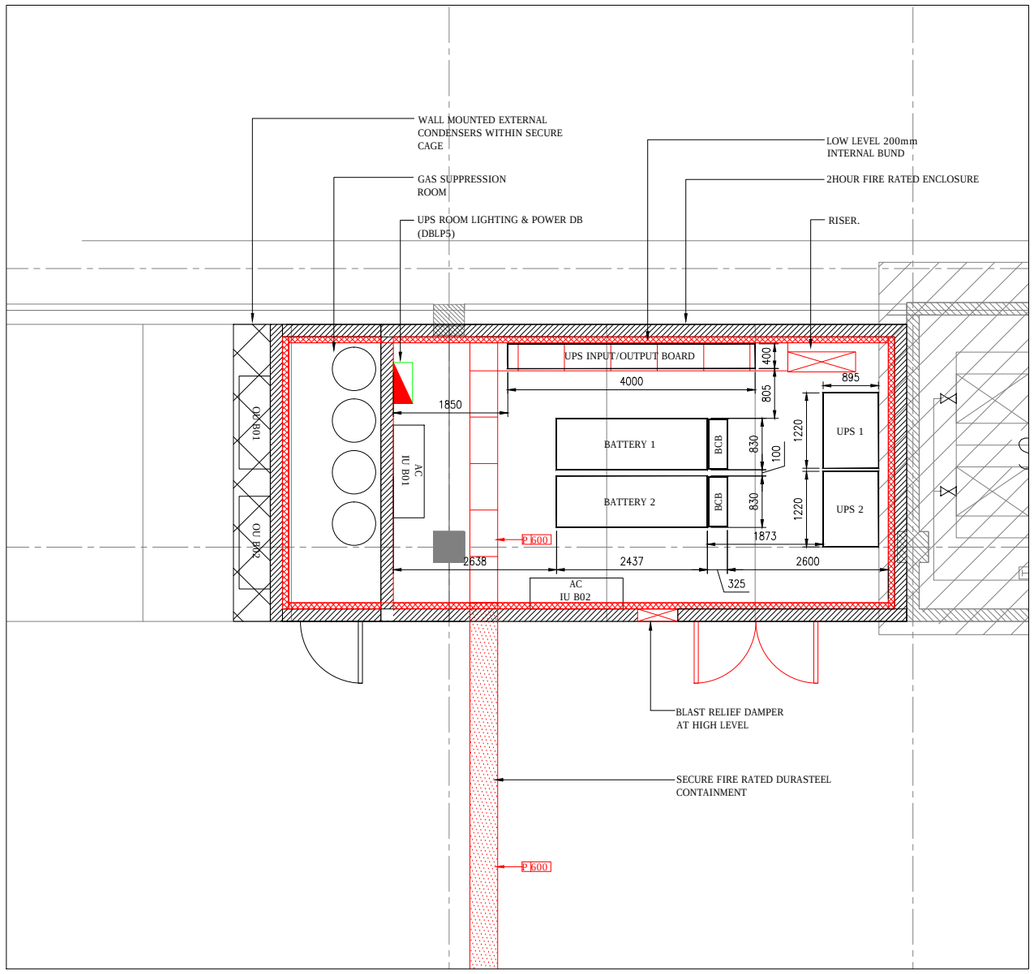

BLOCK PLAN - SCALE 1:500

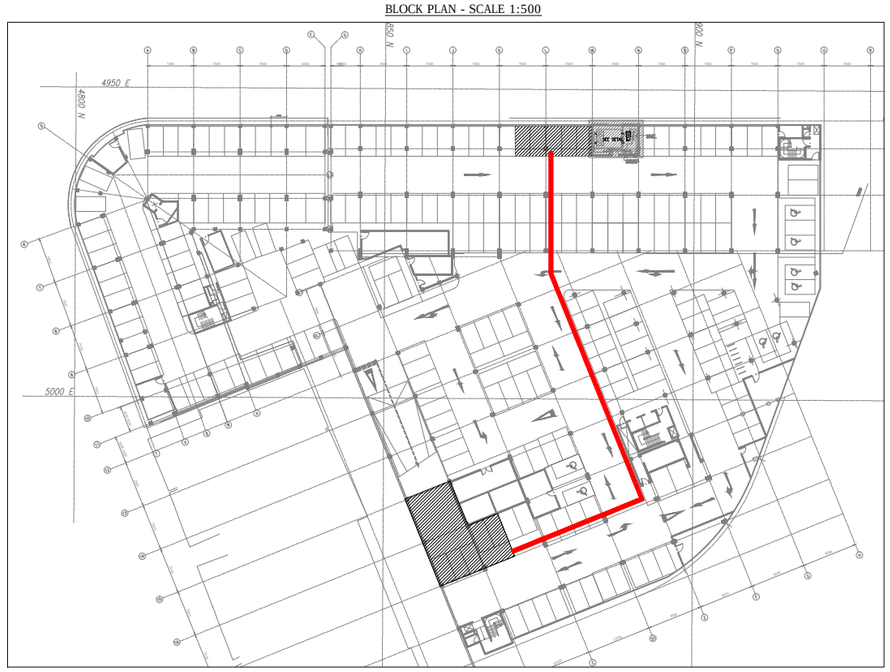

PROVISIONAL ISSUE ONLY
SUBJECT TO CHANGE

Iss.	Date	Change	By
B	03/03/14	REVISED GEN. SW/BOARD	L.M.
A	28/02/14	NOW TWIN FUEL TANKS	L.M.
0	31/01/14	FIRST ISSUE–PROVISIONAL	L.M.

3rd Angle Projection — Do Not Scale. — All Dimensions in MM. Unless Otherwise Stated.

AVK (UK) LTD
Power Systems House,
Malvern Road, Maidenhead.
Berkshire. SL6 7RE.
Tel:01628 503900 Fax:01628 503999

Customer: BARCLAYS CONSILIDATION

Site: MANCHESTER

Title: PROPOSED UPS & GENERATOR LAYOUT

Drawn:	Date:	Scale:
L.M.	31/01/14	1:50
Checked:	Date:	Sheet Size: A1

Drawing No.: E2013-0967-001 — Rev: B