
PROPOSED SITE PLAN

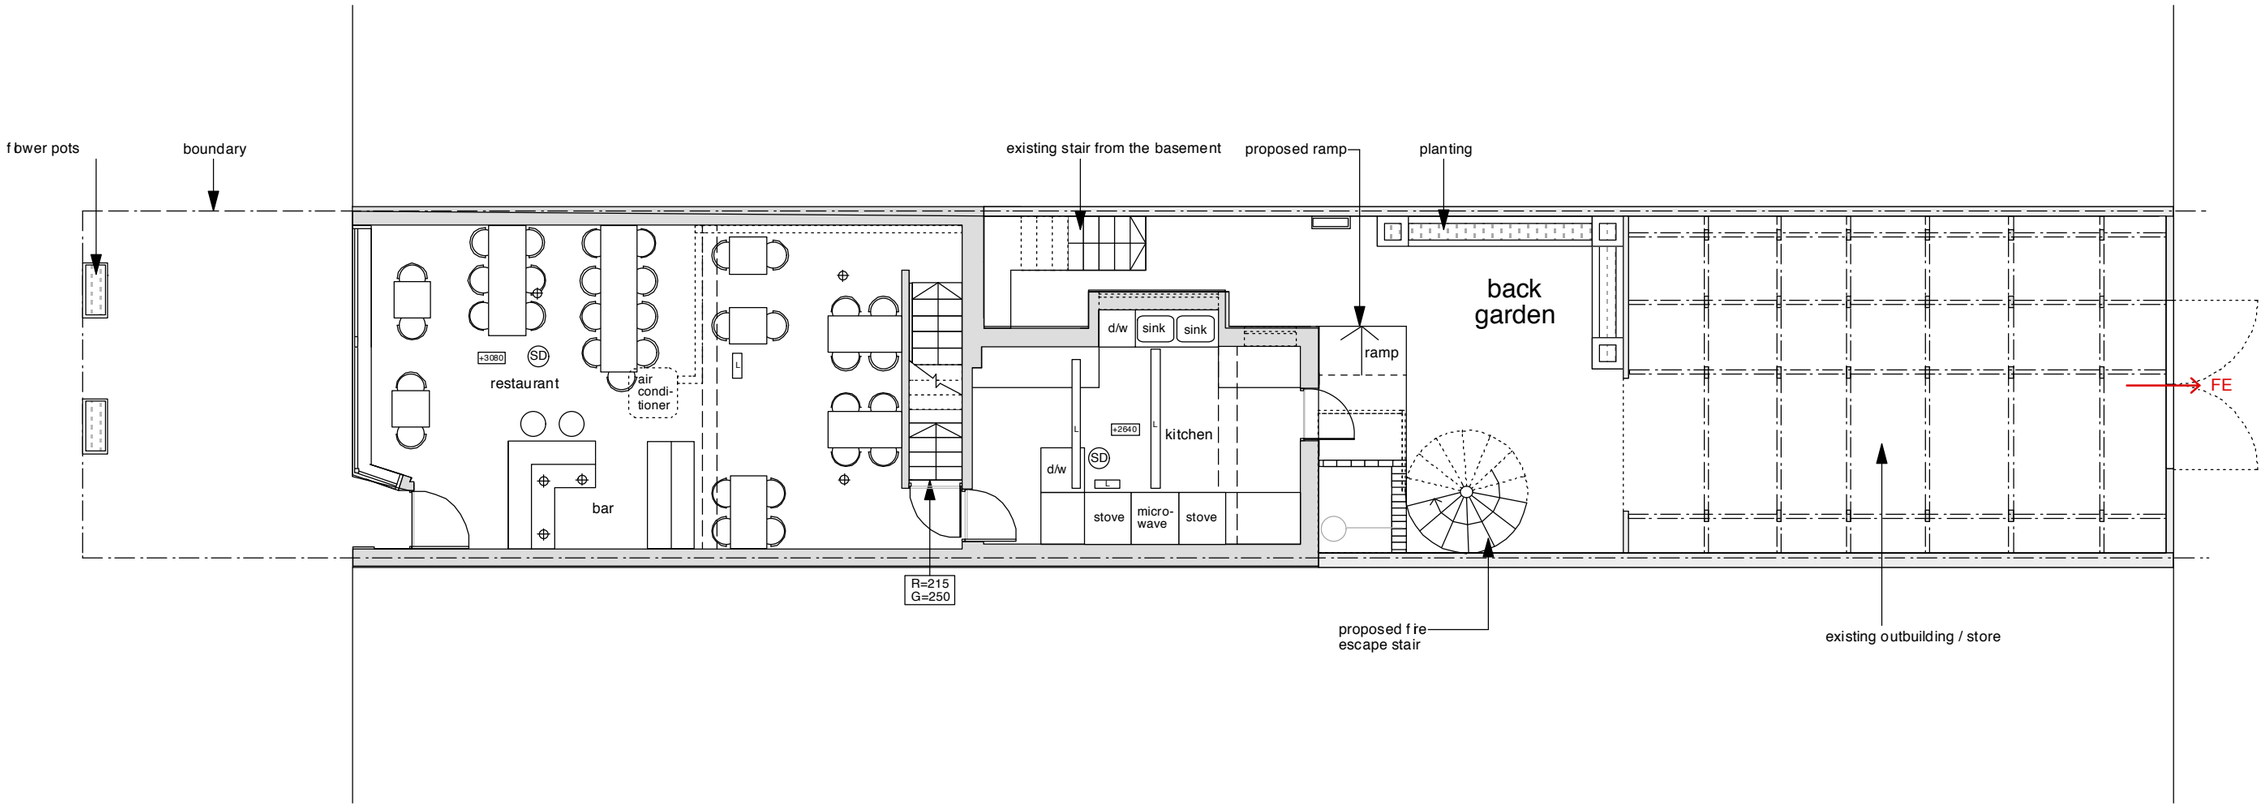

Proposed site plan

BUTTERFIELD
ARCHITECTURE

ARCHITECTURE \ INTERIORS \ PROJECT MANAGEMENT

E \ PAULA@BUTTERFIELDARCHITECTURE.CO.UK
M \ +44 (0) 7779302856
W \ BUTTERFIELDARCHITECTURE.CO.UK
4 ROWAN AVENUE, URMSTON, MANCHESTER, M41 0UX


© COPYRIGHT This drawing is protected by copyright, it may not be reproduced in any form or by any means for any purpose, without gaining written permission from Butterfield Architecture
NOTES This drawing is to be read in conjunction with all relevant Butterfield Architecture, Structural Engineer's, Service Engineers, and Subcontractor drawings
Review all drawings and report any discrepancies to Butterfield Architecture prior to consulting
Do not scale from this drawing. All dimensions and levels including any abutment to existing structures to be checked on site prior to commencement All dimensions in millimetres unless stated otherwise
Work from figured dimensions only
No deviation from details shown on this drawing is allowed without Butterfield Architecture's prior permission in writing
All work is to be carried out in accordance with British Standard Codes of Practice, Statutory requirements and the Contract Documents

CLIENT	'Volta'	SCALE	1:100@A3
ADDRESS	167 Burton Road Didsbury Manchester M20 2LN	ISSUE	Planning
		DATE	23/04/2014
PROJECT TITLE	Change of use of the first and second floor from appratment to restaurant/bar and ancillary offices		
PROJECT ADDRESS	'Volta', 167 Burton Road Didsbury, Manchester, M20 2LN		


PROPOSED SITE PLAN

Notes	REVISION	DWG NO	JOB NO
		2009/Planning/Pr/SPlan	2009


PROPOSED FLOOR PLANS

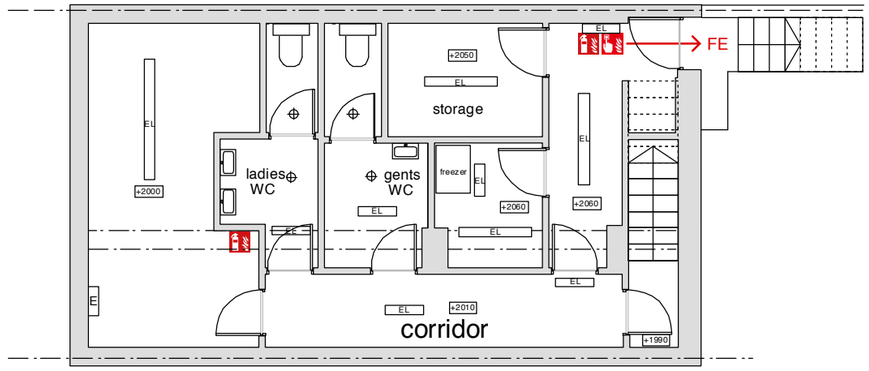

Proposed basement plan

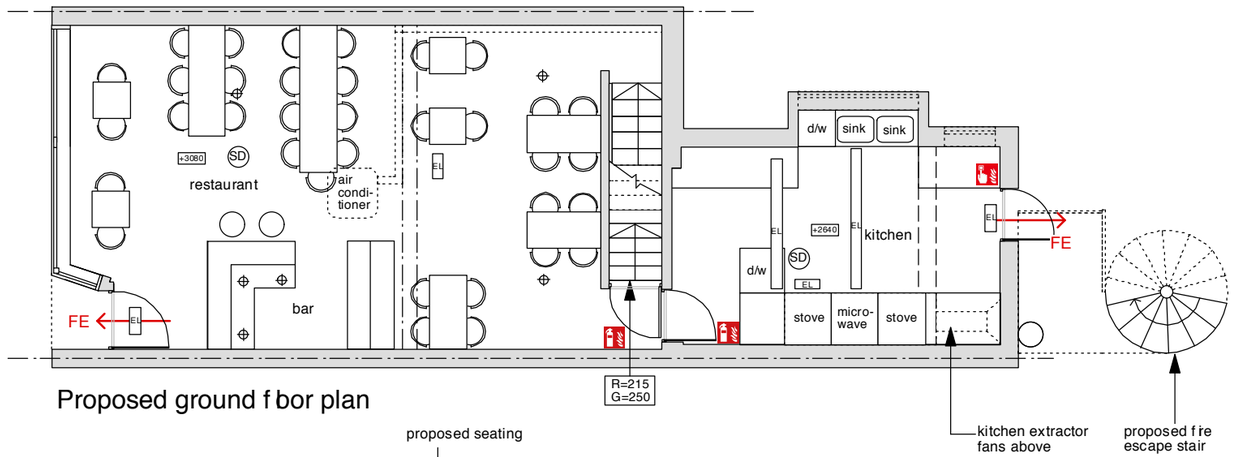

Proposed ground floor plan

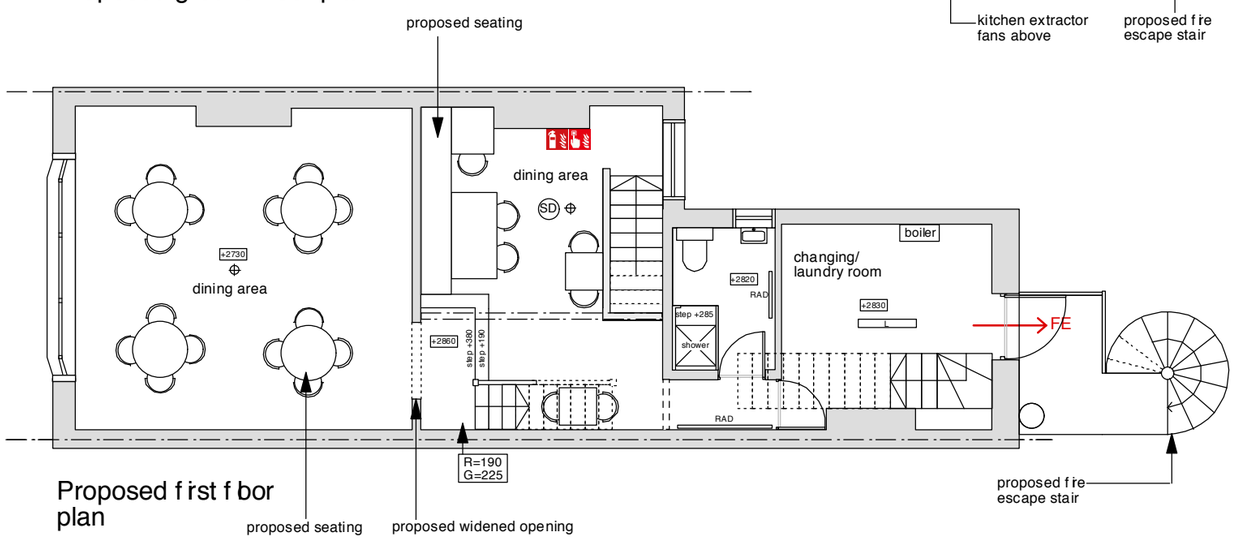

Proposed first floor plan

- fire break glass
- fire extinguisher
- points of access to and egress from the building/ fire exits
- emergency lights

© **COPYRIGHT** This drawing is protected by copyright, it may not be reproduced in any form or by any means for any purpose, without gaining written permission from Butterfield Architecture
NOTES This drawing is to be read in conjunction with all relevant Butterfield Architecture, Structural Engineer's, Service Engineer's, and Subcontractor drawings
Review all drawings and report any discrepancies to Butterfield Architecture prior to consulting
Do not scale from this drawing. All dimensions and levels including any abutment to existing structures to be checked on site prior to commencement All dimensions in millimetres unless stated otherwise
Work from figured dimensions only
No deviation from details shown on this drawing is allowed without Butterfield Architecture's prior permission in writing
All work is to be carried out in accordance with British Standard Codes of Practice, Statutory requirements and the Contract Documents


CLIENT	'Volta'	SCALE	1:100@A3
ADDRESS	167 Burton Road Didsbury Manchester M20 2LN	ISSUE	Planning
		DATE	23/04/2014
PROJECT TITLE	Change of use of the first and second floor from appratment to restaurant/bar and ancillary offices		PROPOSED BASEMENT, GROUND FLOOR AND FIRST FLOOR PLANS
PROJECT ADDRESS	'Volta', 167 Burton Road Didsbury, Manchester, M20 2LN		

BUTTERFIELD ARCHITECTURE
ARCHITECTURE \ INTERIORS \ PROJECT MANAGEMENT
E \ PAULA@BUTTERFIELDARCHITECTURE.CO.UK
M \ +44 (0) 7779302856
W \ BUTTERFIELDARCHITECTURE.CO.UK
4 ROWAN AVENUE, URMSTON, MANCHESTER, M41 0UX


Notes

REVISION	DWG NO	JOB NO
	2009/Planning/Pr/PlansBG1	2009

PROPOSED FLOOR PLANS

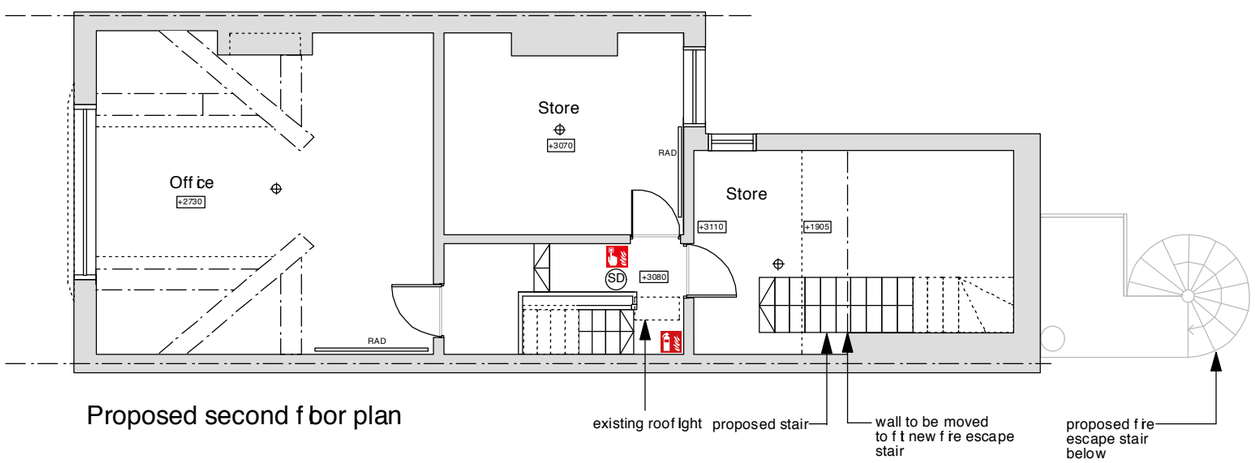

Proposed second floor plan

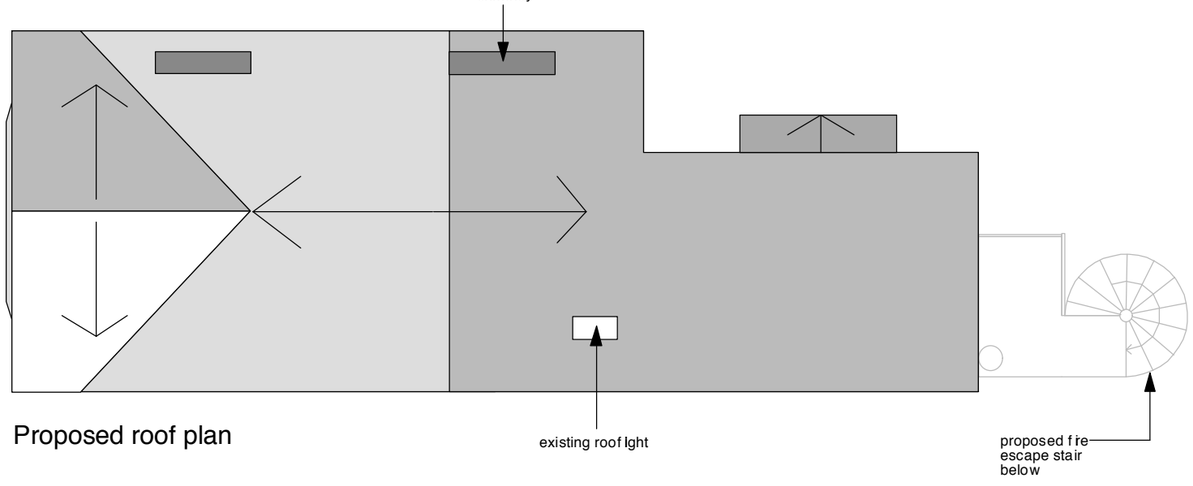

Proposed roof plan

- fire break glass
- fire extinguisher
- points of access to and egress from the building/ fire exits
- emergency lights

BUTTERFIELD ARCHITECTURE

ARCHITECTURE \ INTERIORS \ PROJECT MANAGEMENT

© **COPYRIGHT** This drawing is protected by copyright, it may not be reproduced in any form or by any means for any purpose, without gaining written permission from Butterfield Architecture
NOTES This drawing is to be read in conjunction with all relevant Butterfield Architecture, Structural Engineer's, Service Engineer's, and Subcontractor drawings
Review all drawings and report any discrepancies to Butterfield Architecture prior to consulting
Do not scale from this drawing. All dimensions and levels including any abutment to existing structures to be checked on site prior to commencement All dimensions in millimetres unless stated otherwise
Work from figured dimensions only
No deviation from details shown on this drawing is allowed without Butterfield Architecture's prior permission in writing
All work is to be carried out in accordance with British Standard Codes of Practice, Statutory requirements and the Contract Documents

CLIENT	'Volta'	SCALE	1:100@A3
ADDRESS	167 Burton Road Didsbury Manchester M20 2LN	ISSUE	Planning
		DATE	23/04/2014
PROJECT TITLE	Change of use of the first and second floor from appratment to restaurant/bar and ancillary offices		
PROJECT ADDRESS	'Volta', 167 Burton Road Didsbury, Manchester, M20 2LN		

PROPOSED SECOND FLOOR AND ROOF PLANS

E \ PAULA@BUTTERFIELDARCHITECTURE.CO.UK
M \ +44 (0) 7779302856
W \ BUTTERFIELDARCHITECTURE.CO.UK
4 ROWAN AVENUE, URMSTON, MANCHESTER, M41 0UX


Notes

REVISION	DWG NO	JOB NO
	2009/Planning/Pr/Plans2R	2009

PROPOSED FRONT ELEVATION



PROPOSED REAR ELEVATION

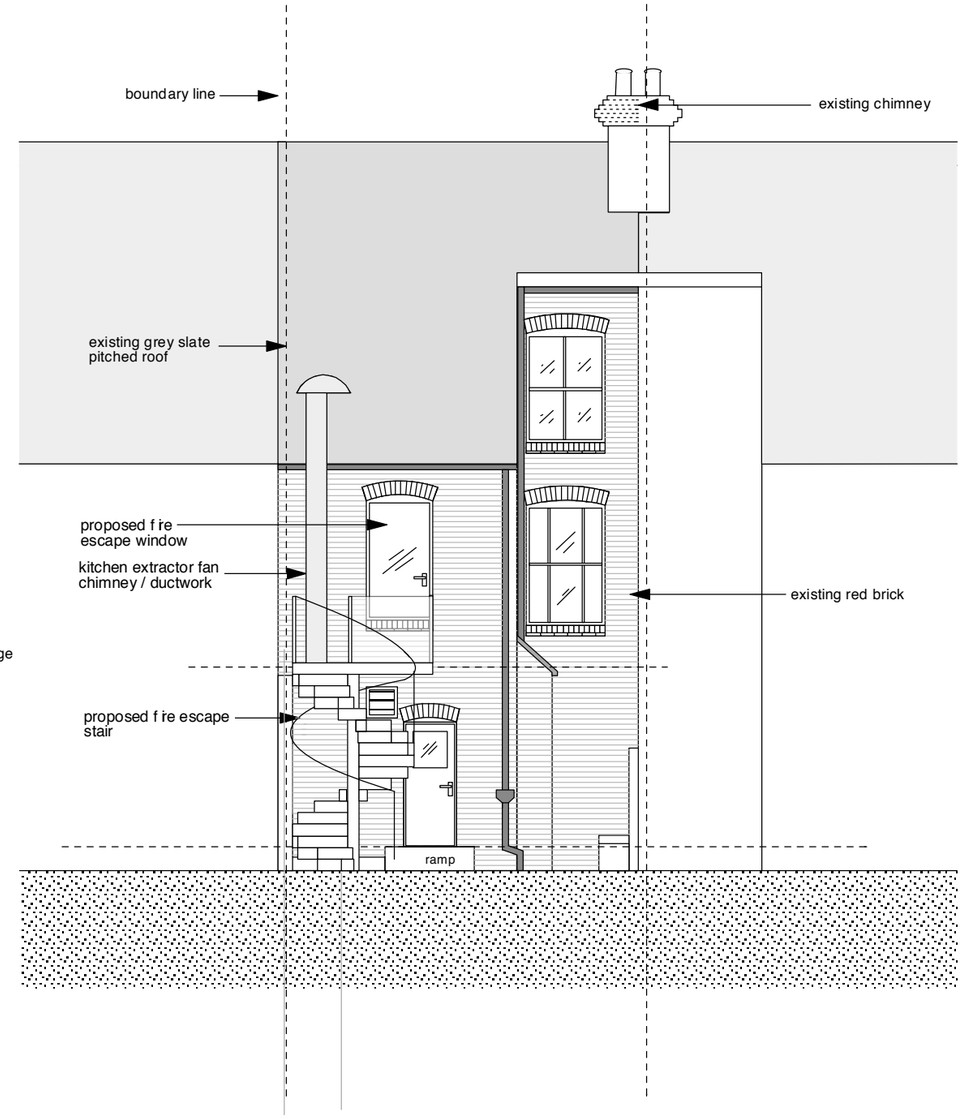

© **COPYRIGHT** This drawing is protected by copyright, it may not be reproduced in any form or by any means for any purpose, without gaining written permission from Butterfield Architecture
NOTES This drawing is to be read in conjunction with all relevant Butterfield Architecture, Structural Engineer's, Service Engineer's, and Subcontractor drawings
Review all drawings and report any discrepancies to Butterfield Architecture prior to consulting
Do not scale from this drawing. All dimensions and levels including any abutment to existing structures to be checked on site prior to commencement All dimensions in millimetres unless stated otherwise
Work from f igured dimensions only
No deviation from details shown on this drawing is allowed without Butterfield Architecture's prior permission in writing
All work is to be carried out in accordance with British Standard Codes of Practice, Statutory requirements and the Contract Documents

CLIENT	'Volta'	SCALE	1:100@A3
ADDRESS	167 Burton Road Didsbury Manchester M20 2LN	ISSUE	Planning
		DATE	23/04/2014
PROJECT TITLE	Change of use of the f irst and second f loor from appratment to restaurant/bar and ancillary off ices		
PROJECT ADDRESS	'Volta', 167 Burton Road Didsbury, Manchester, M20 2LN		

PROPOSED ELEVATIONS: FRONT AND REAR

BUTTERFIELD ARCHITECTURE


ARCHITECTURE \ INTERIORS \ PROJECT MANAGEMENT

E \ PAULA@BUTTERFIELDARCHITECTURE.CO.UK
M \ +44 (0) 7779302856
W \ BUTTERFIELDARCHITECTURE.CO.UK

4 ROWAN AVENUE, URMSTON, MANCHESTER, M41 0UX

Notes	REVISION	DWG NO	JOB NO
		2009/Planning/Pr/FREles	2009

PROPOSED NORTH EAST ELEVATION

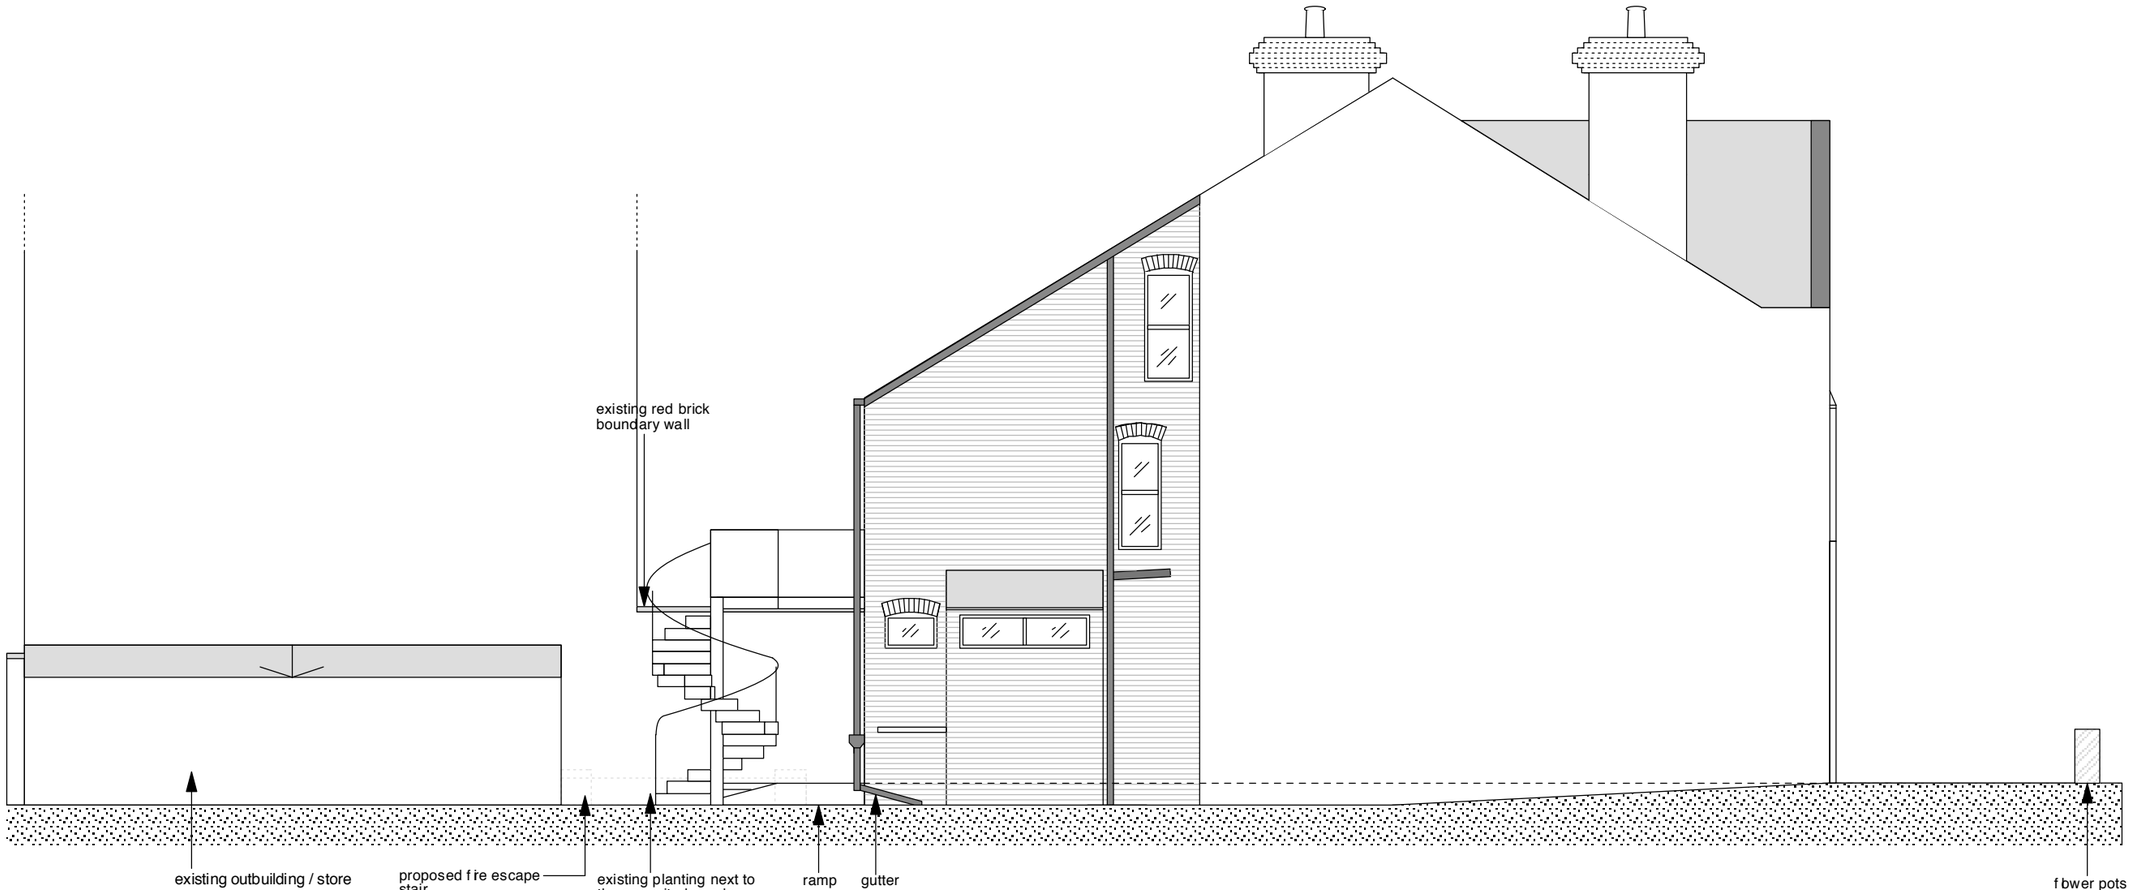

Proposed North East Elevation

BUTTERFIELD ARCHITECTURE

ARCHITECTURE \ INTERIORS \ PROJECT MANAGEMENT

E \ PAULA@BUTTERFIELDARCHITECTURE.CO.UK
M \ +44 (0) 7779302856
W \ BUTTERFIELDARCHITECTURE.CO.UK

4 ROWAN AVENUE, URMSTON, MANCHESTER, M41 0UX

© **COPYRIGHT** This drawing is protected by copyright, it may not be reproduced in any form or by any means for any purpose, without gaining written permission from Butterfield Architecture
NOTES This drawing is to be read in conjunction with all relevant Butterfield Architecture, Structural Engineer's, Service Engineer's, and Subcontractor drawings
Review all drawings and report any discrepancies to Butterfield Architecture prior to consulting
Do not scale from this drawing. All dimensions and levels including any abutment to existing structures to be checked on site prior to commencement All dimensions in millimetres unless stated otherwise
Work from figured dimensions only
No deviation from details shown on this drawing is allowed without Butterfield Architecture's prior permission in writing
All work is to be carried out in accordance with British Standard Codes of Practice, Statutory requirements and the Contract Documents


CLIENT	'Volta'	SCALE	1:100@A3
ADDRESS	167 Burton Road Didsbury Manchester M20 2LN	ISSUE	Planning
		DATE	23/04/2014
PROJECT TITLE	Change of use of the f irst and second f bor from appratment to restaurant/bar and ancillary off ces		
PROJECT ADDRESS	'Volta', 167 Burton Road Didsbury, Manchester, M20 2LN		

PROPOSED SIDE / NORTH EAST ELEVATION

Notes

REVISION	DWG NO	JOB NO
	2009/Planning/Pr/NEEle	2009

PROPOSED SOUTH WEST ELEVATION

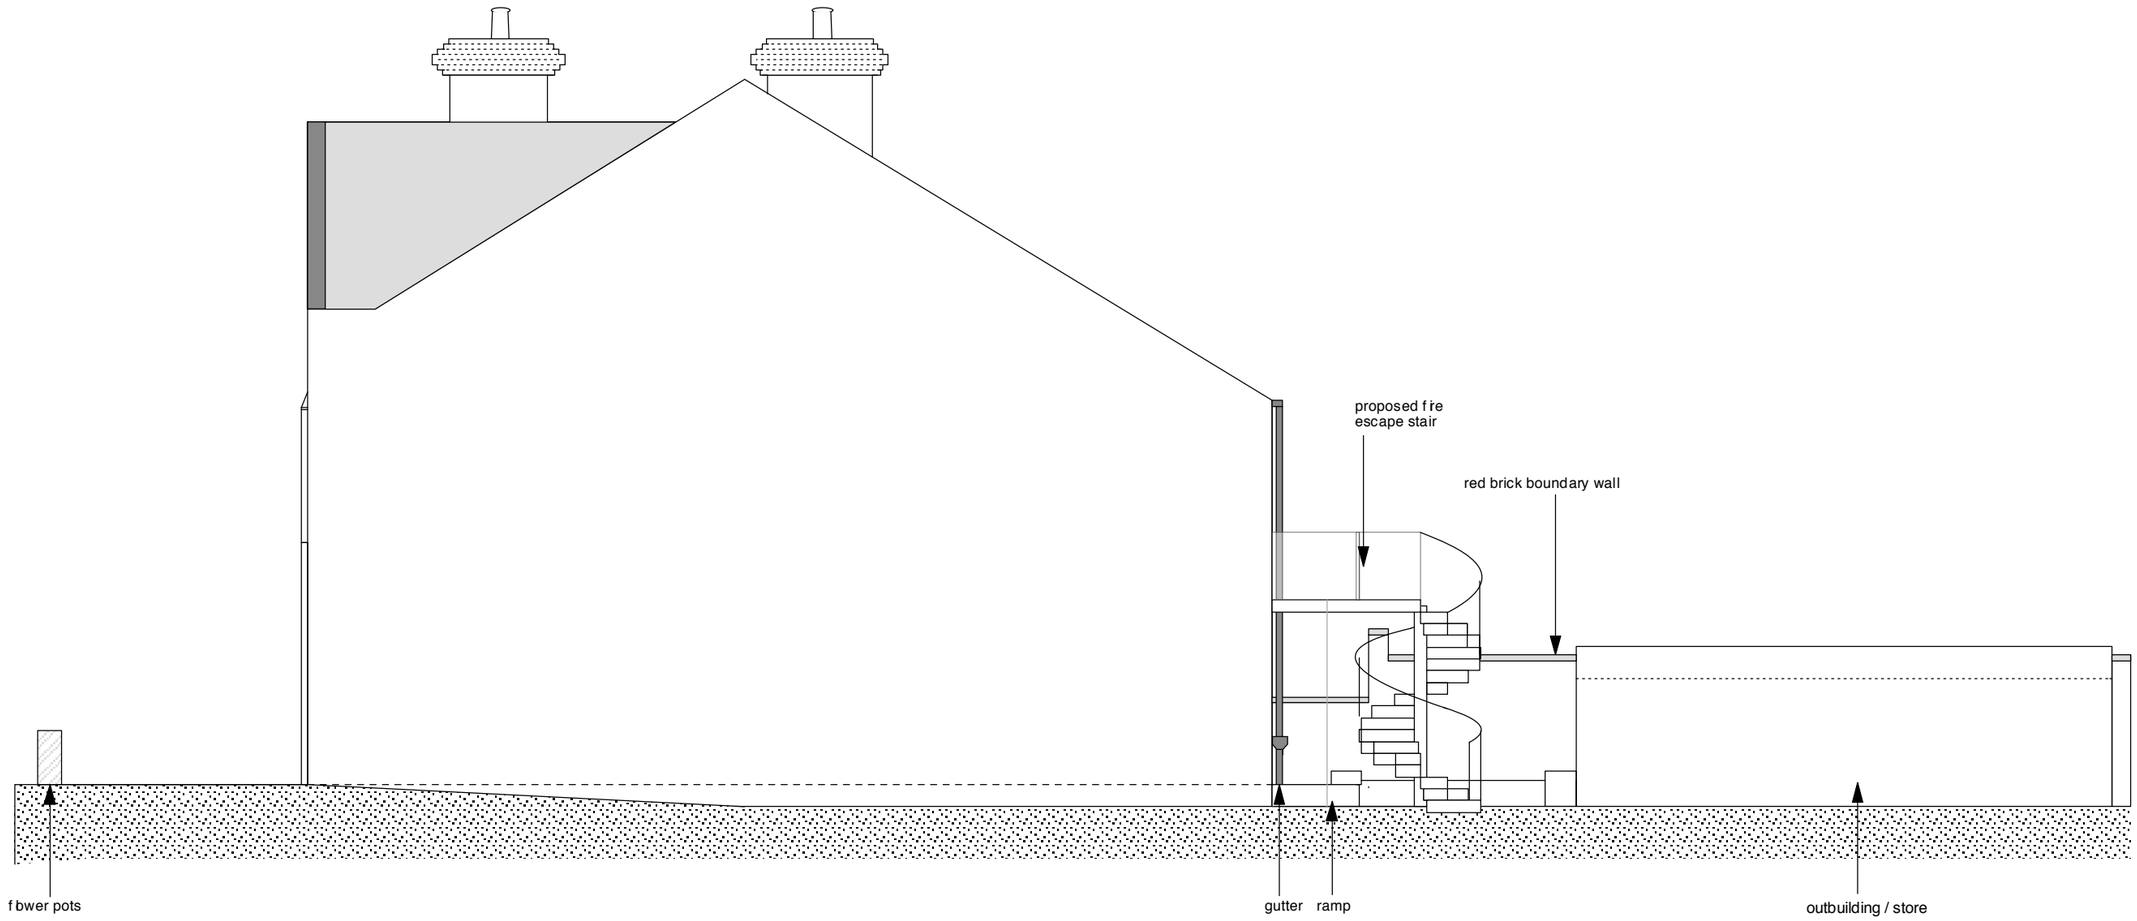

BUTTERFIELD ARCHITECTURE

© **COPYRIGHT** This drawing is protected by copyright, it may not be reproduced in any form or by any means for any purpose, without gaining written permission from Butterfield Architecture
NOTES This drawing is to be read in conjunction with all relevant Butterfield Architecture, Structural Engineer's, Service Engineer's, and Subcontractor drawings
Review all drawings and report any discrepancies to Butterfield Architecture prior to consulting
Do not scale from this drawing. All dimensions and levels including any abutment to existing structures to be checked on site prior to commencement All dimensions in millimetres unless stated otherwise
Work from figured dimensions only
No deviation from details shown on this drawing is allowed without Butterfield Architecture's prior permission in writing
All work is to be carried out in accordance with British Standard Codes of Practice, Statutory requirements and the Contract Documents

CLIENT	'Volta'	SCALE	1:100@A3
ADDRESS	167 Burton Road Didsbury Manchester M20 2LN	ISSUE	Planning
		DATE	23/04/2014
PROJECT TITLE	Change of use of the first and second floor from appratment to restaurant/bar and ancillary offices		
PROJECT ADDRESS	'Volta', 167 Burton Road Didsbury, Manchester, M20 2LN		

PROPOSED SIDE / SOUTH WEST ELEVATION

ARCHITECTURE \ INTERIORS \ PROJECT MANAGEMENT

E \ PAULA@BUTTERFIELDARCHITECTURE.CO.UK
M \ +44 (0) 7779302856
W \ BUTTERFIELDARCHITECTURE.CO.UK

4 ROWAN AVENUE, URMSTON, MANCHESTER, M41 0UX

Notes	REVISION	DWG NO	JOB NO
		2009/Planning/Pr/SWEle	2009