
101 Princess Street, Manchester, M1 6DD

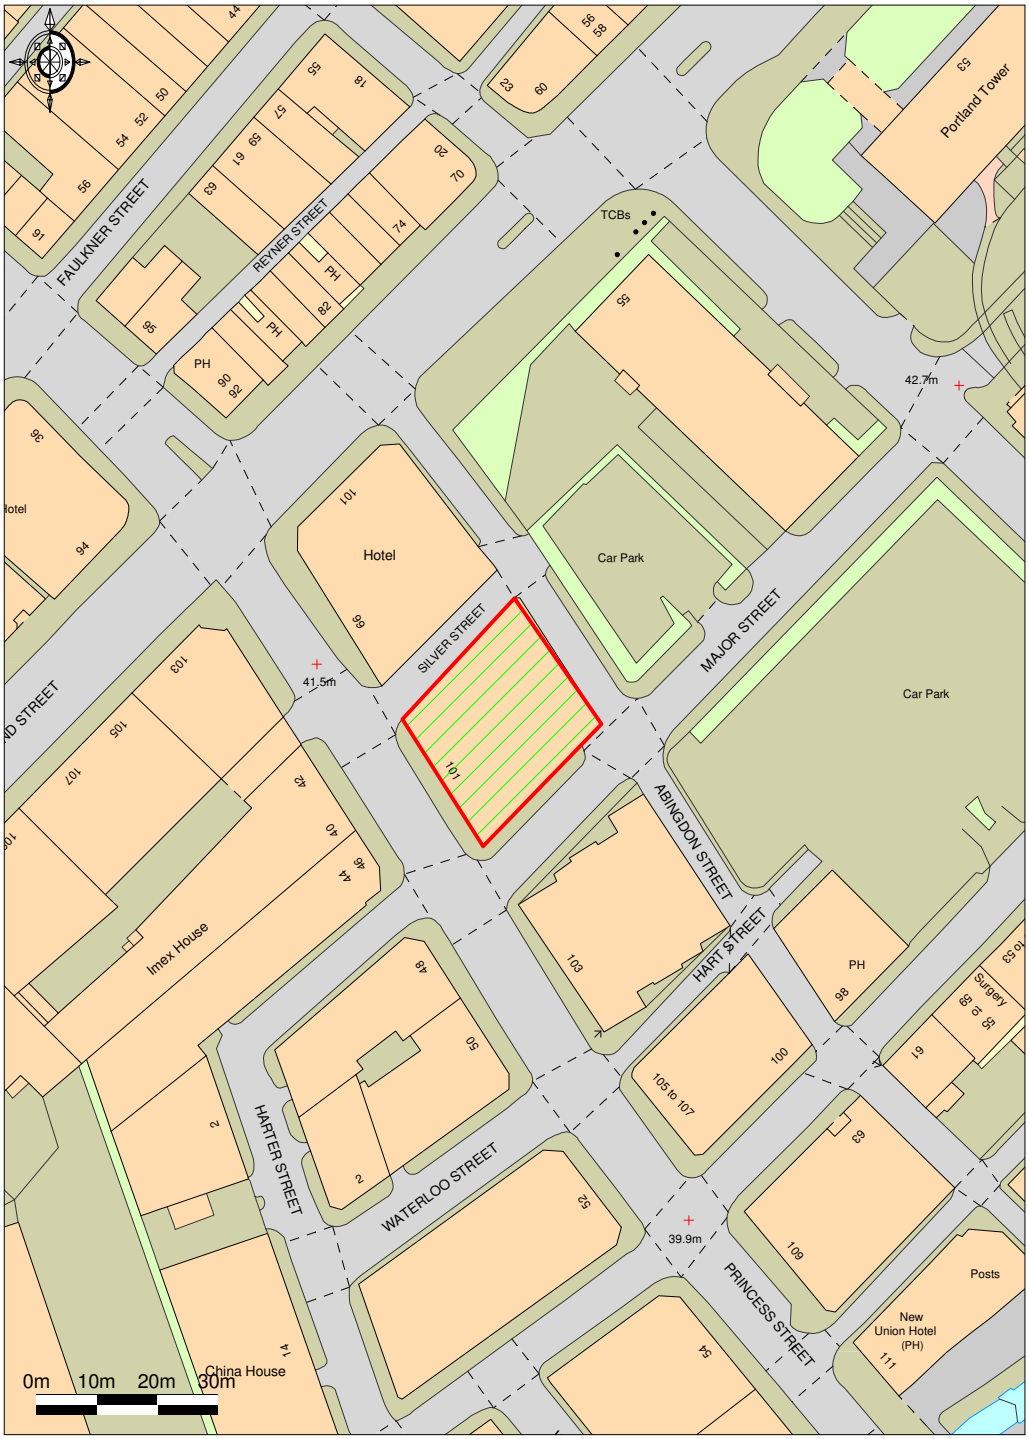

Ordnance Survey © Crown Copyright 2013. All rights reserved.
Licence number 100022432. Plotted Scale - **1:1250**

MC0492