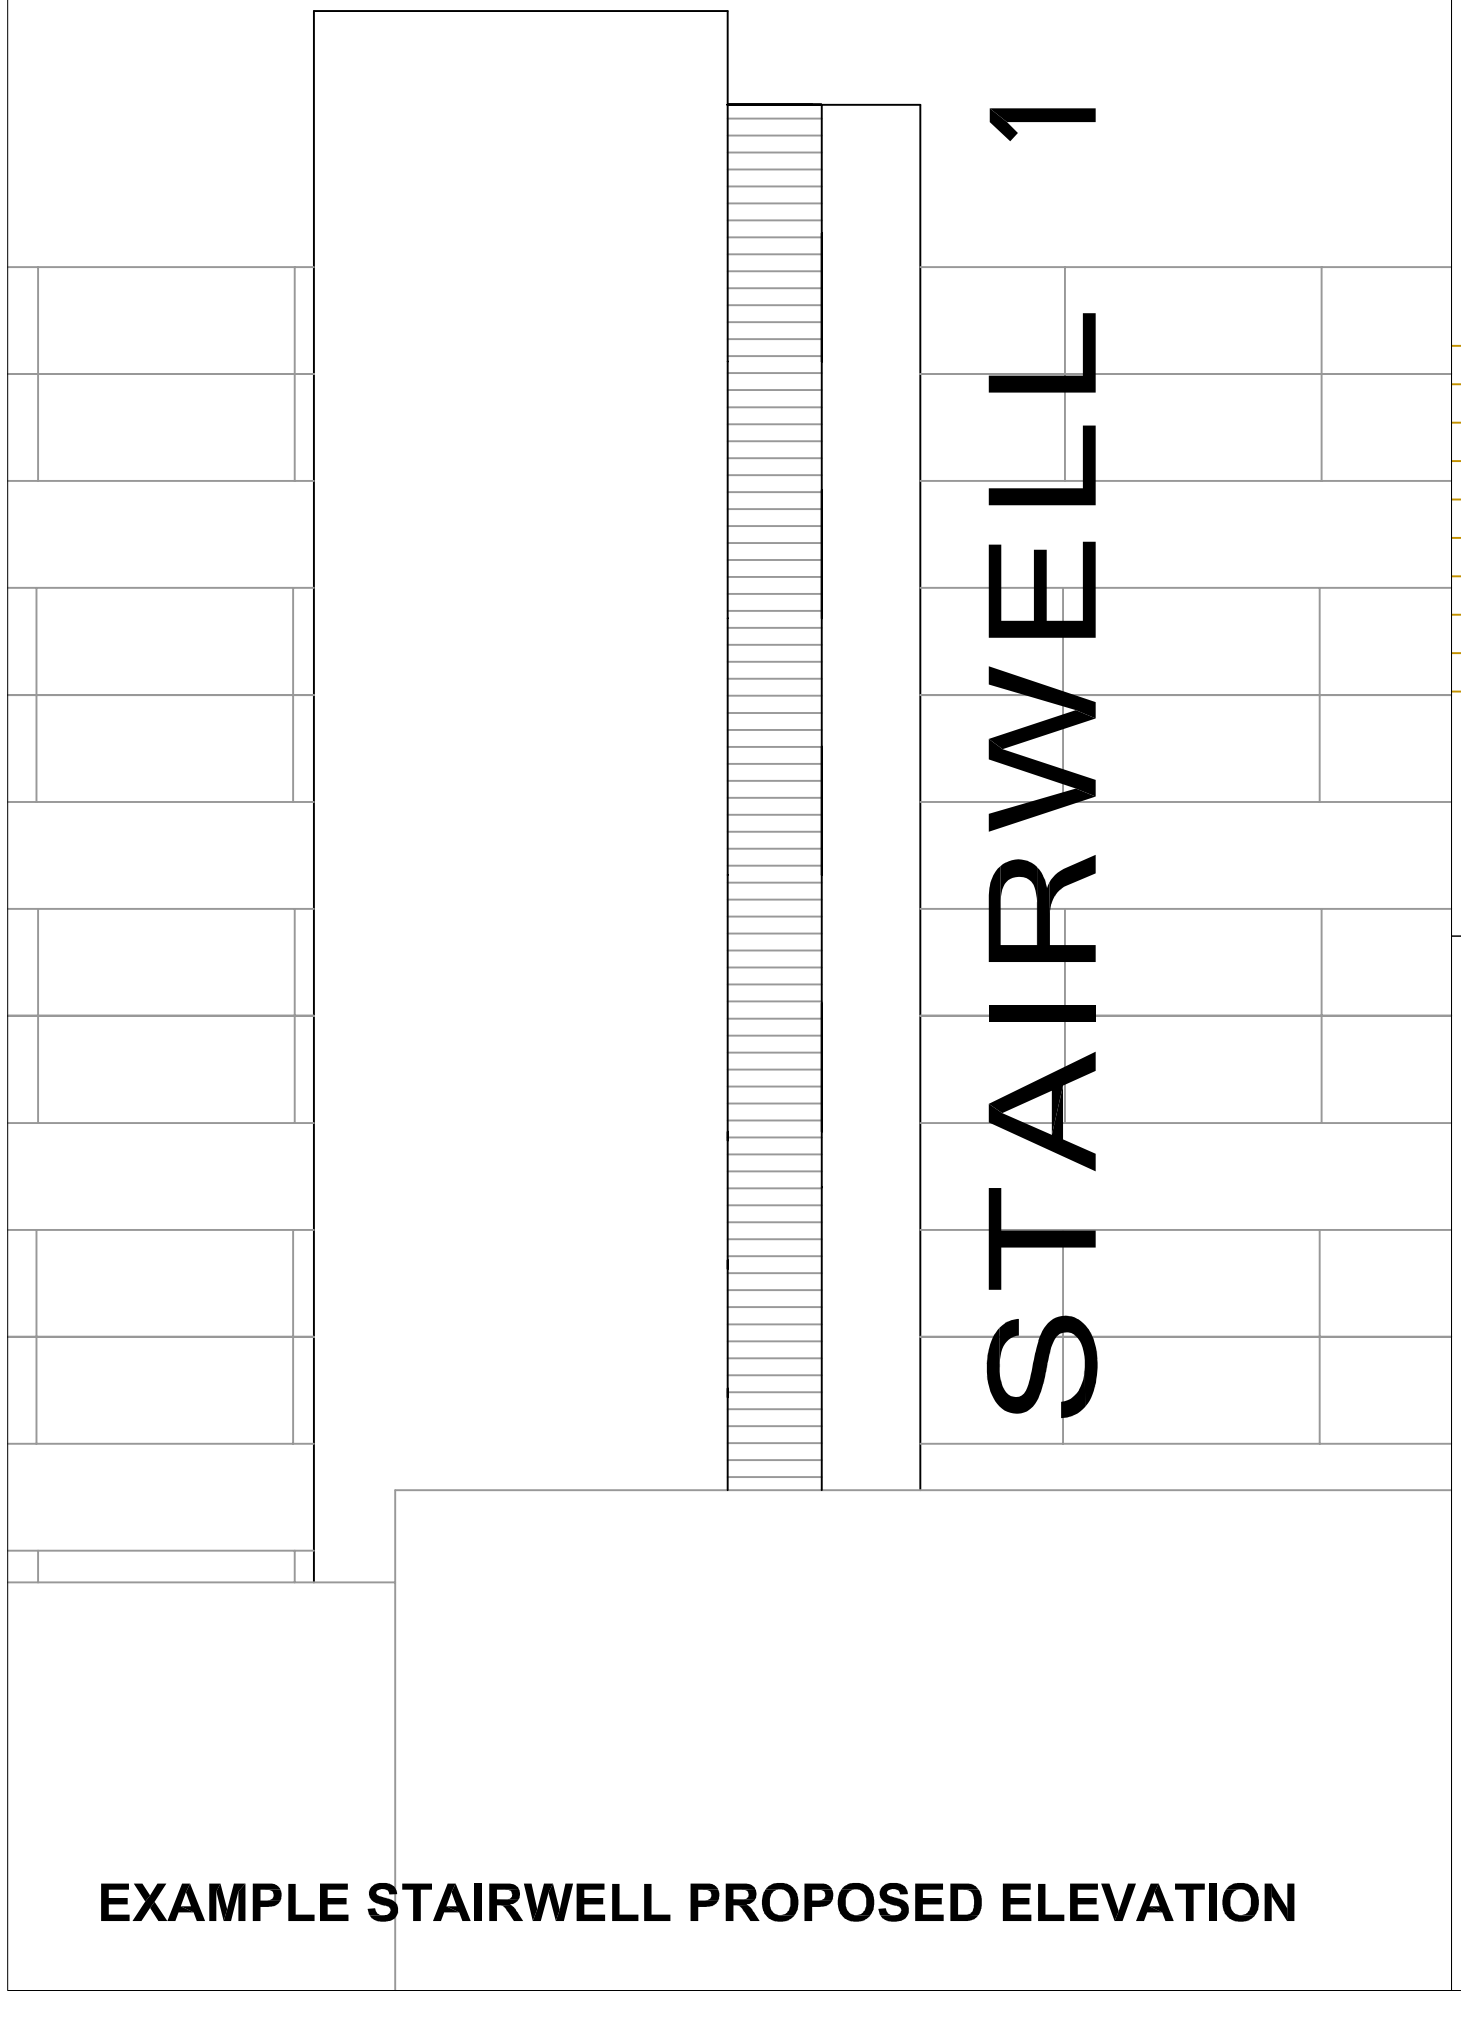

EXAMPLE STAIRWELL PROPOSED ELEVATION

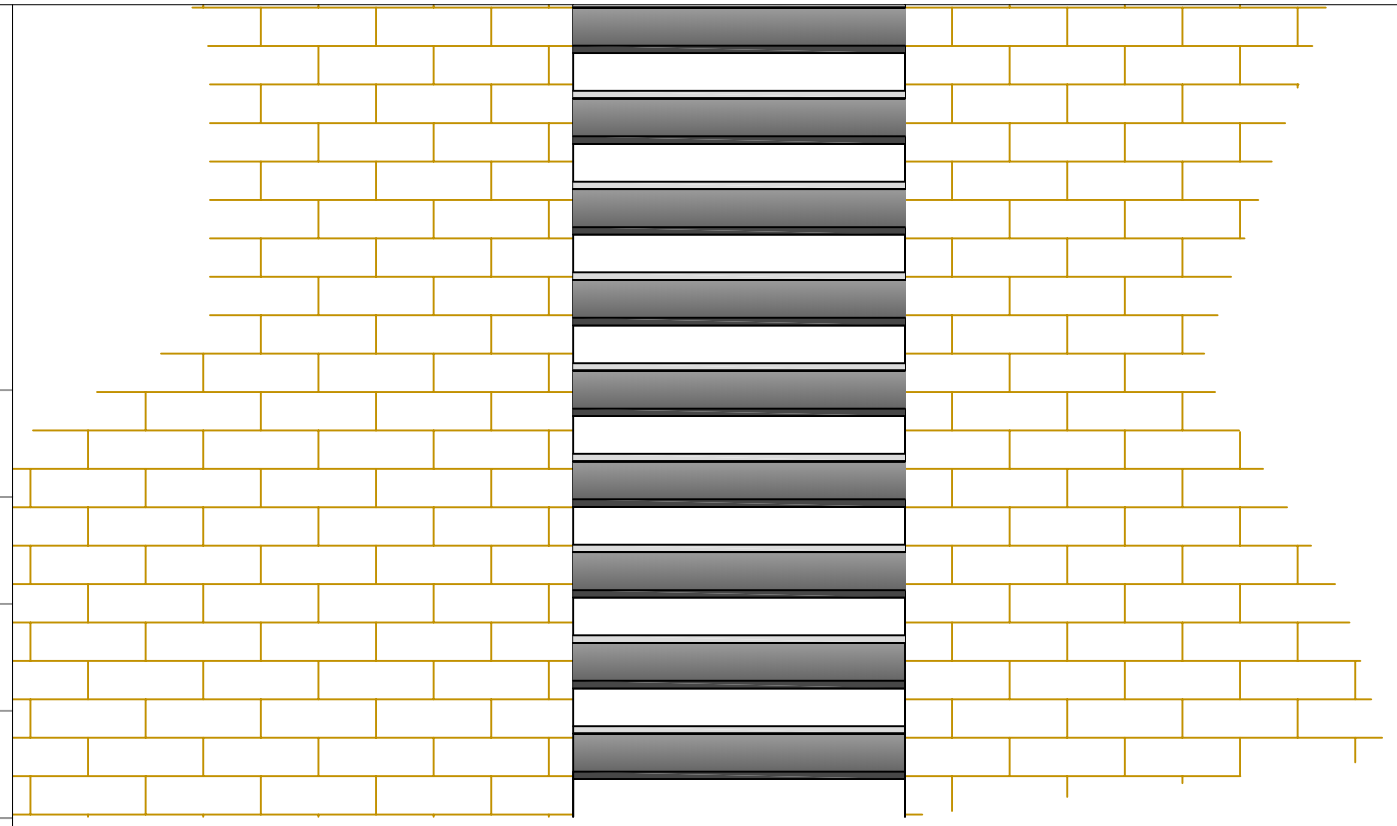

PROPOSED LOUVERS

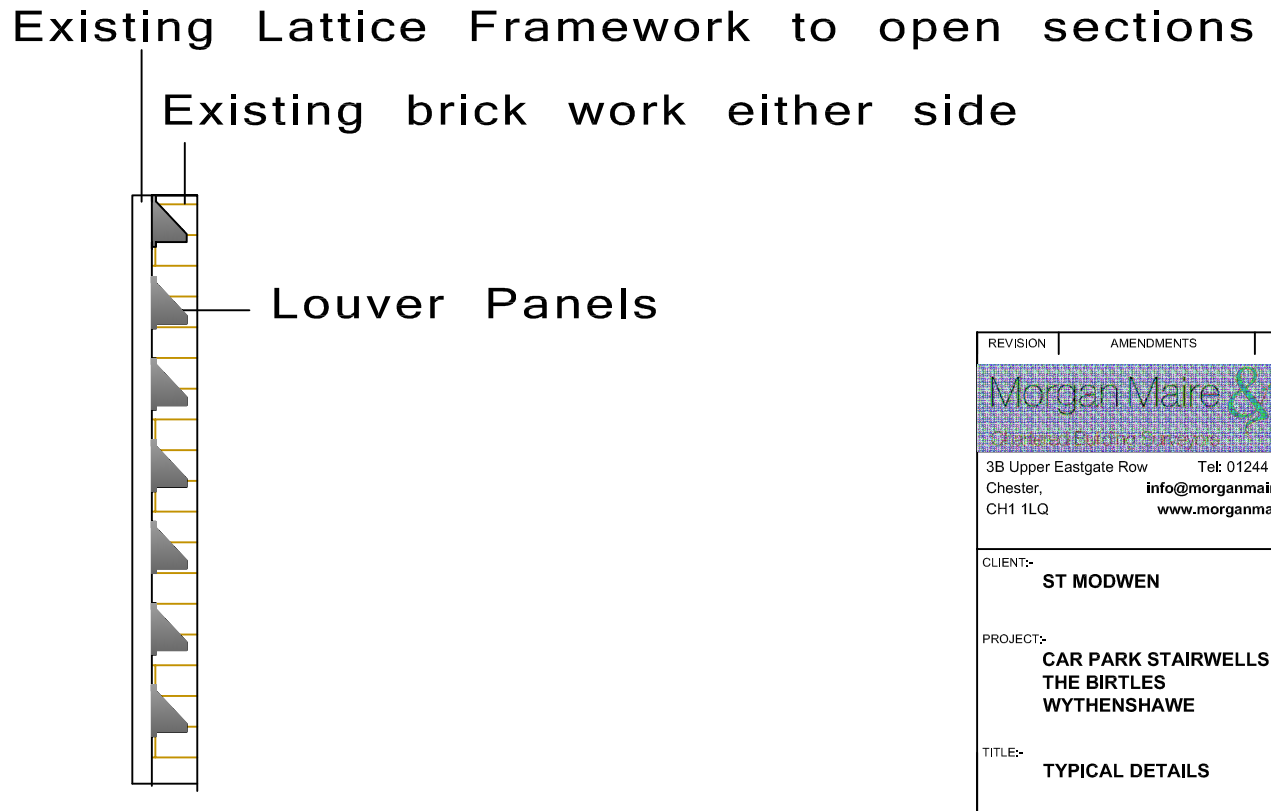

PROPOSED SECTION

REVISION	AMENDMENTS	DATE

Morgan Maire & Co
Architecture & Design
3B Upper Eastgate Row
Chester,
CH1 1LQ
Tel: 01244 322 500
info@morganmaire.co.uk
www.morganmaire.com

CLIENT:-
ST MODWEN

PROJECT:-
CAR PARK STAIRWELLS
THE BIRTLES
WYTHENSHAWE

TITLE:-
TYPICAL DETAILS

DATE:-	SCALE:-	
MAY 2014	NTS @ A3	
PROJECT N°:- 2789	DRAWING N°:- 05	REV. -
DRAWN BY:- SDM	STATUS:- Preliminary	