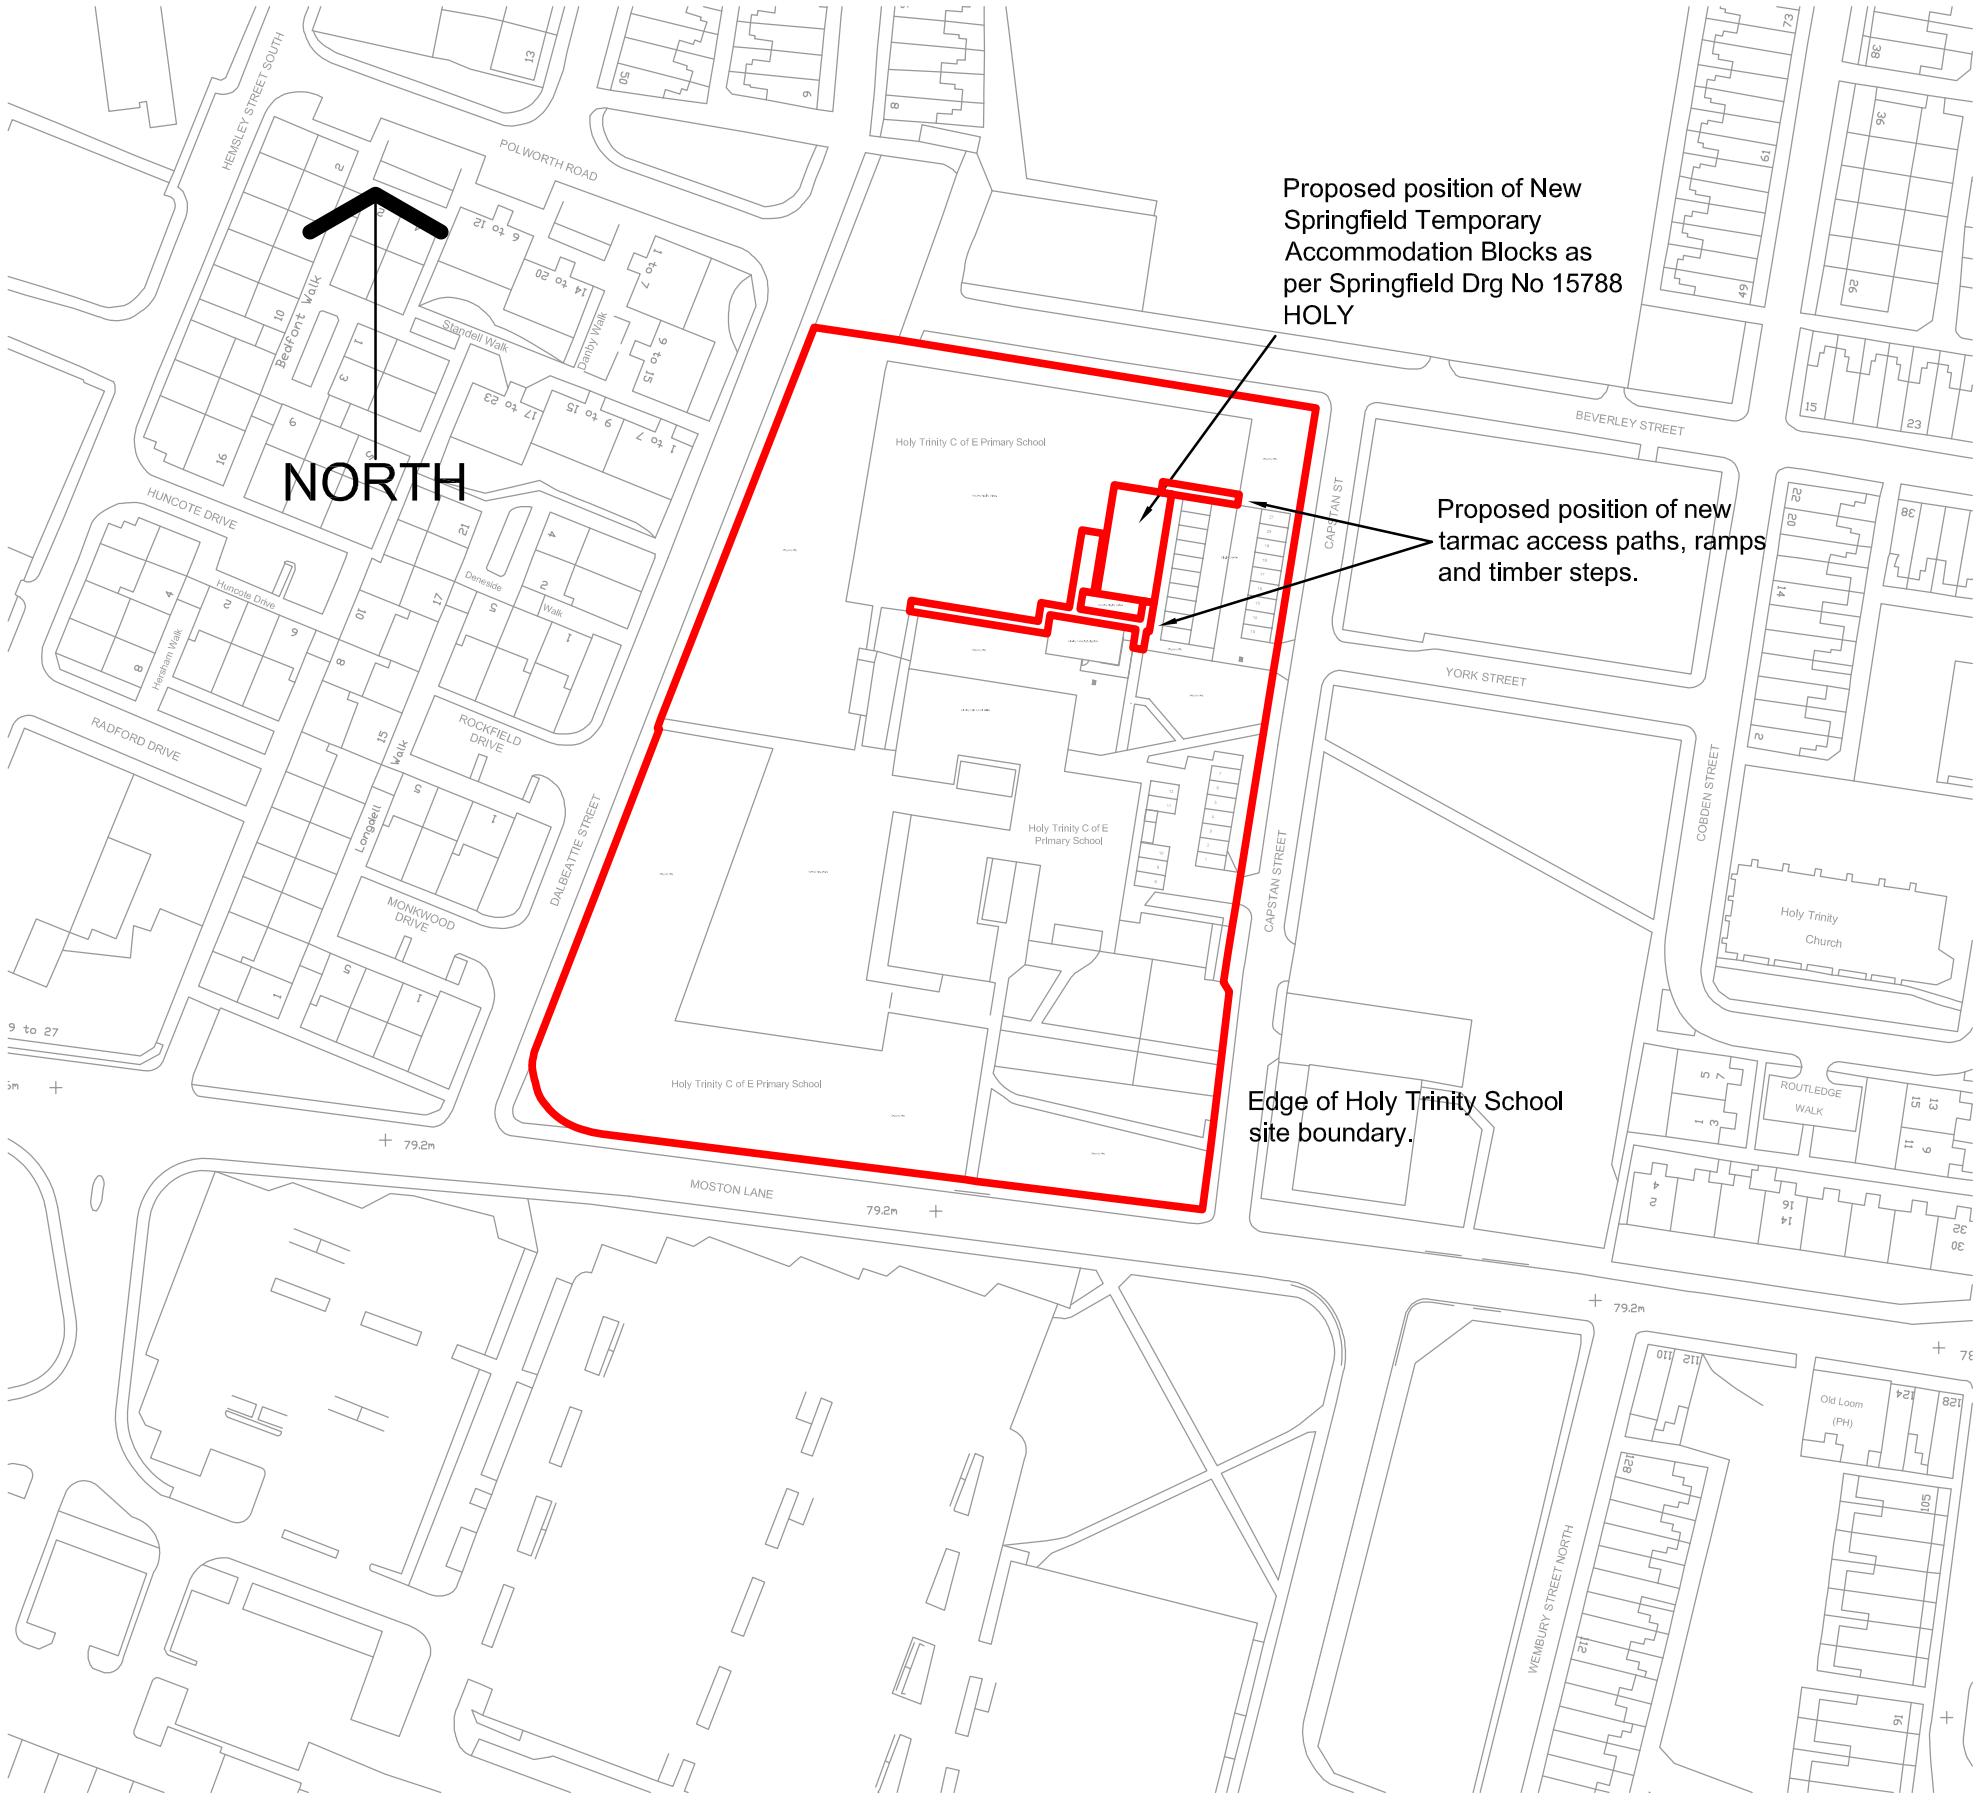

A	Layout amended to suit site conditions.	RG	09/04/14
Rev	Description	By	Date

Capital Programmes & Property
Growth & Neighbourhood Directorate

Manchester City Council
PO Box 532 Town Hall
Manchester
M60 2LA

JOB TITLE	DRAWING TITLE
Holy Trinity Primary Temporary Classroom	Site Location Plan
JOB NO.	DRAWING NO.
ED 42328	0010

DATE	SCALE	DRAWN	REVISION
04/14	1/1250	CLH / RG	A

MANCHESTER CITY COUNCIL