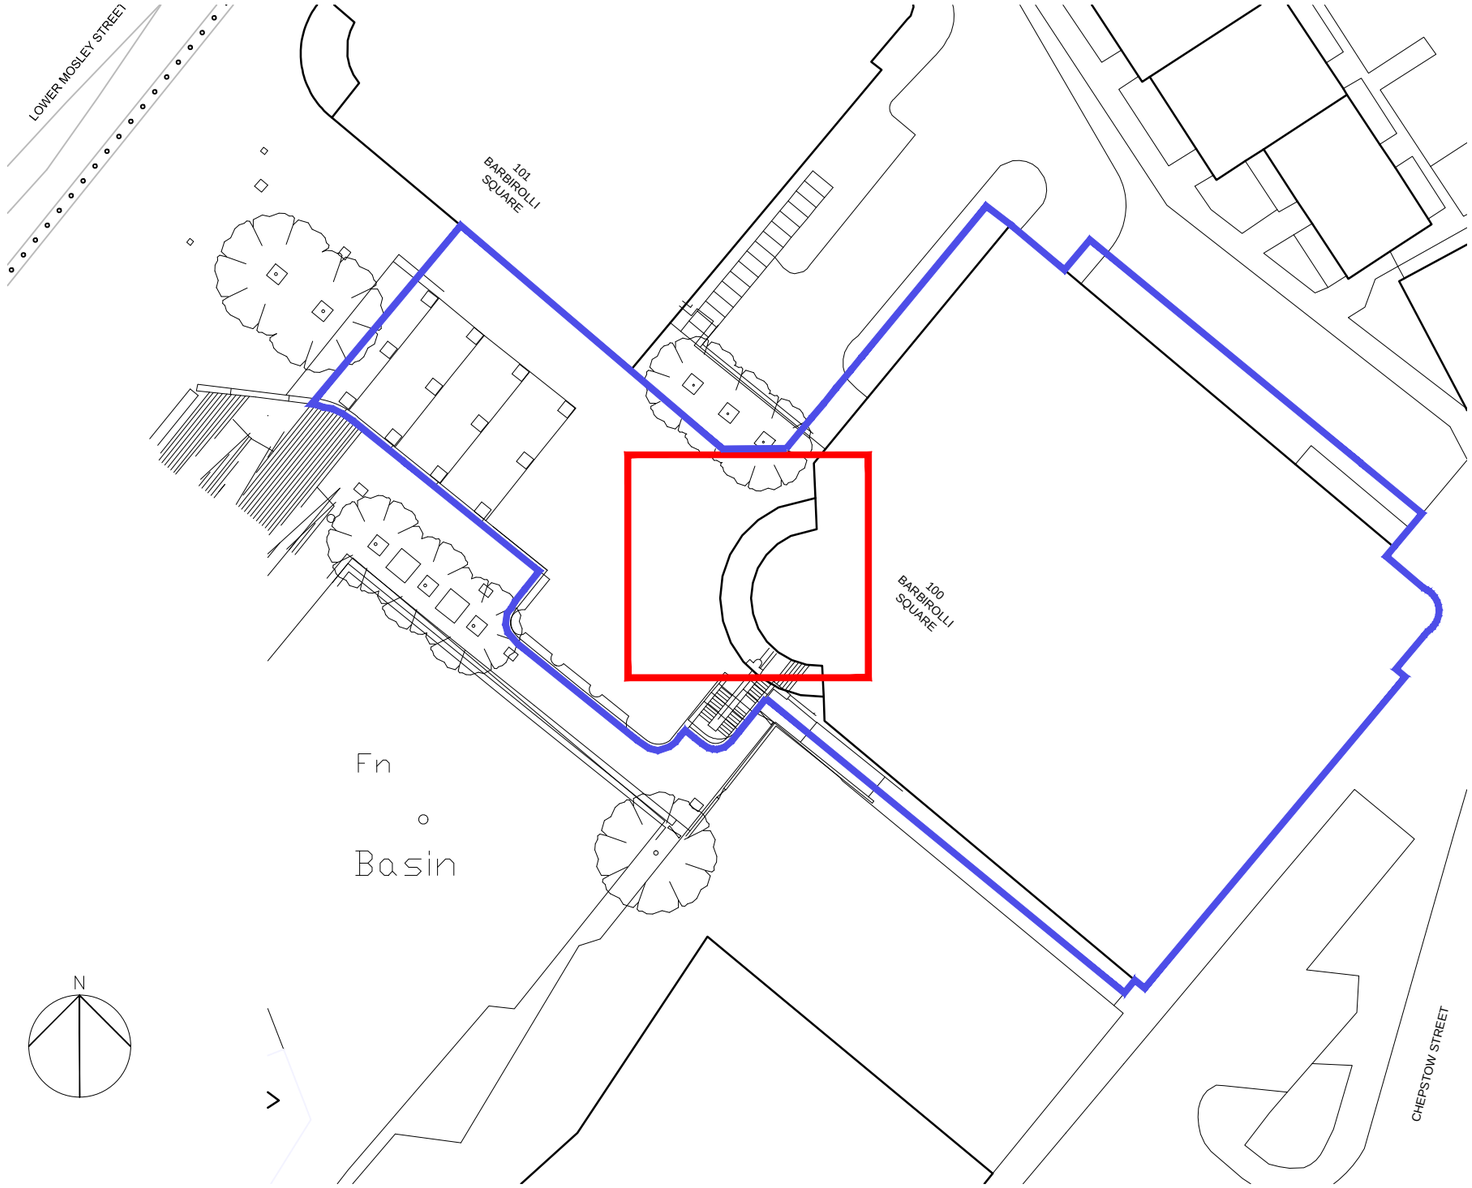

LOCATION PLAN

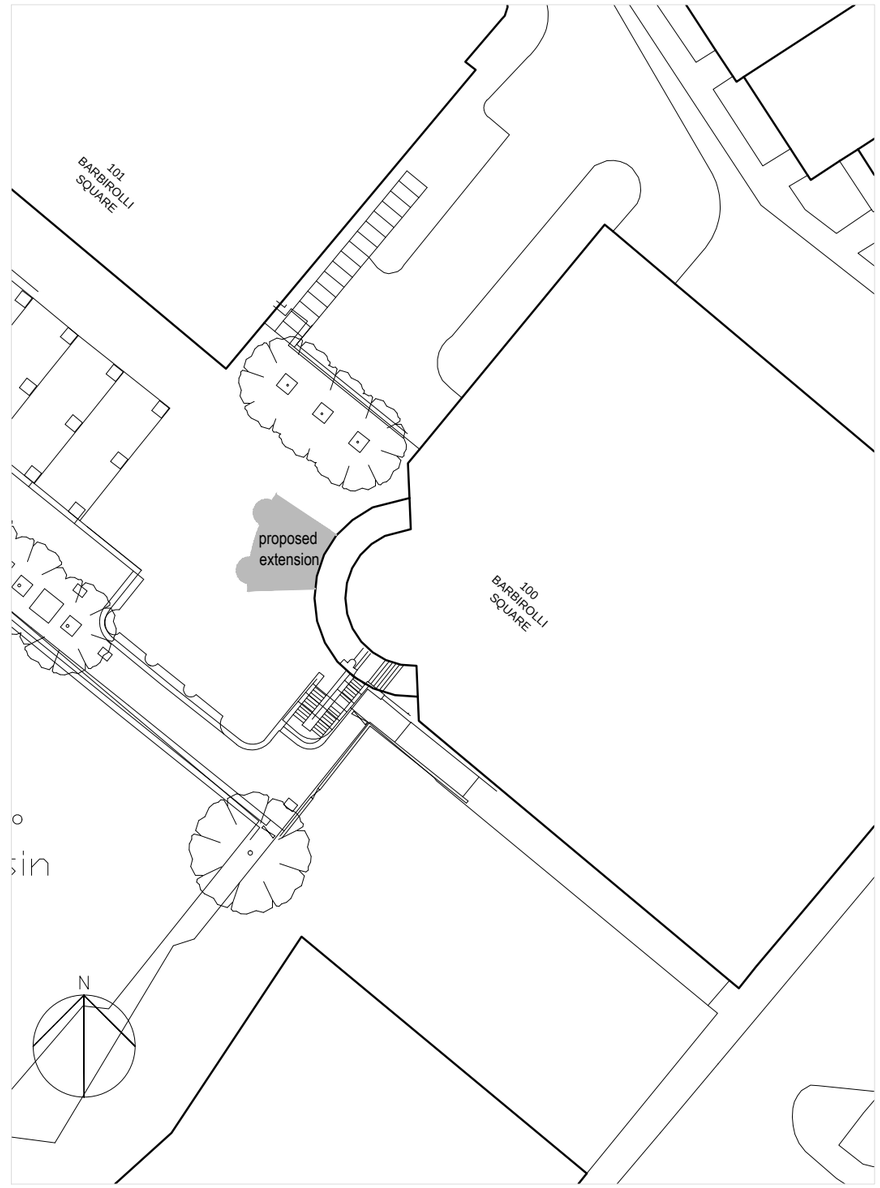

PROPOSED BLOCK PLAN

scale
0 1 2 3 4 5 10 15 20m

client:	project:	drawing:
MOORFIELD GROUP LTD	100 BARBIROLLI SQUARE PROPOSED RECEPTION EXTENSION	LOCATION PLAN AND BLOCK PLAN

project no:	drawing no:	revision:	drawn:	checked:	date:	scale @ A3
6381	PS 01		KB		03.04.14	1:500

street design partnership
architecture urban design interiors
16 brewery yard deva centre trinity way salford m3 7bb t:0161 834 7262 f:0161 834 7112 e:info@street-design.net