Zizzi, Unit 3, 19-21 Piccadilly, Manchester, M1 1LR.

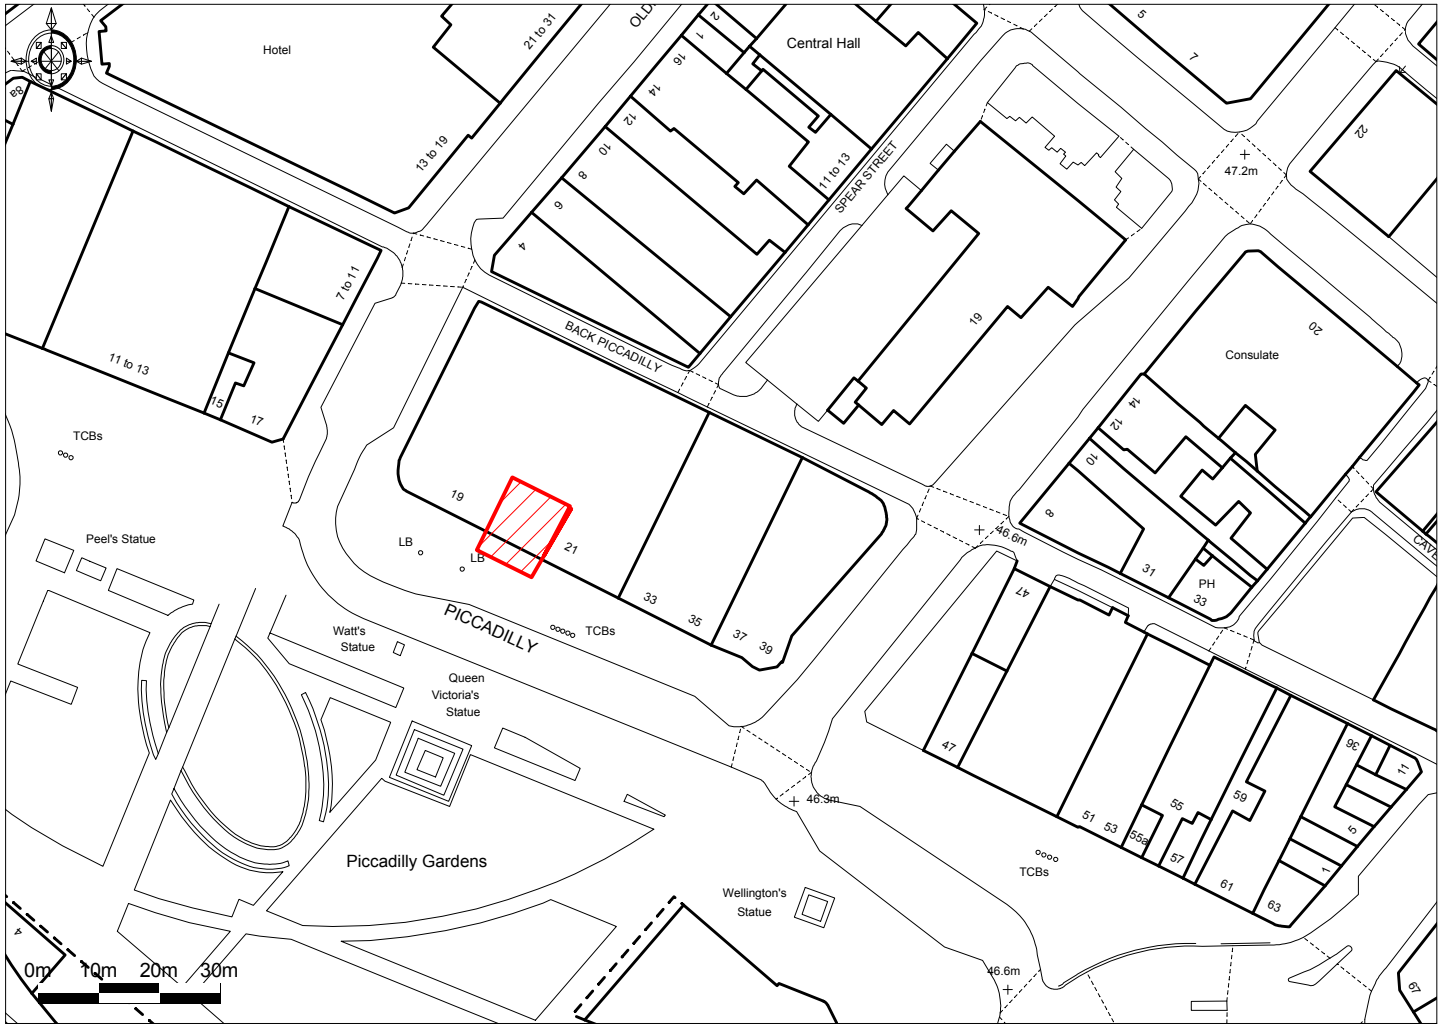

Ordnance Survey © Crown Copyright 2013. All rights reserved. Licence number 100022432. Plotted Scale - **1:1250**

Promap®

Plan No: ZMPNL251113
Original Paper Size: A4.